



GROUND FLOOR PLAN 1:50

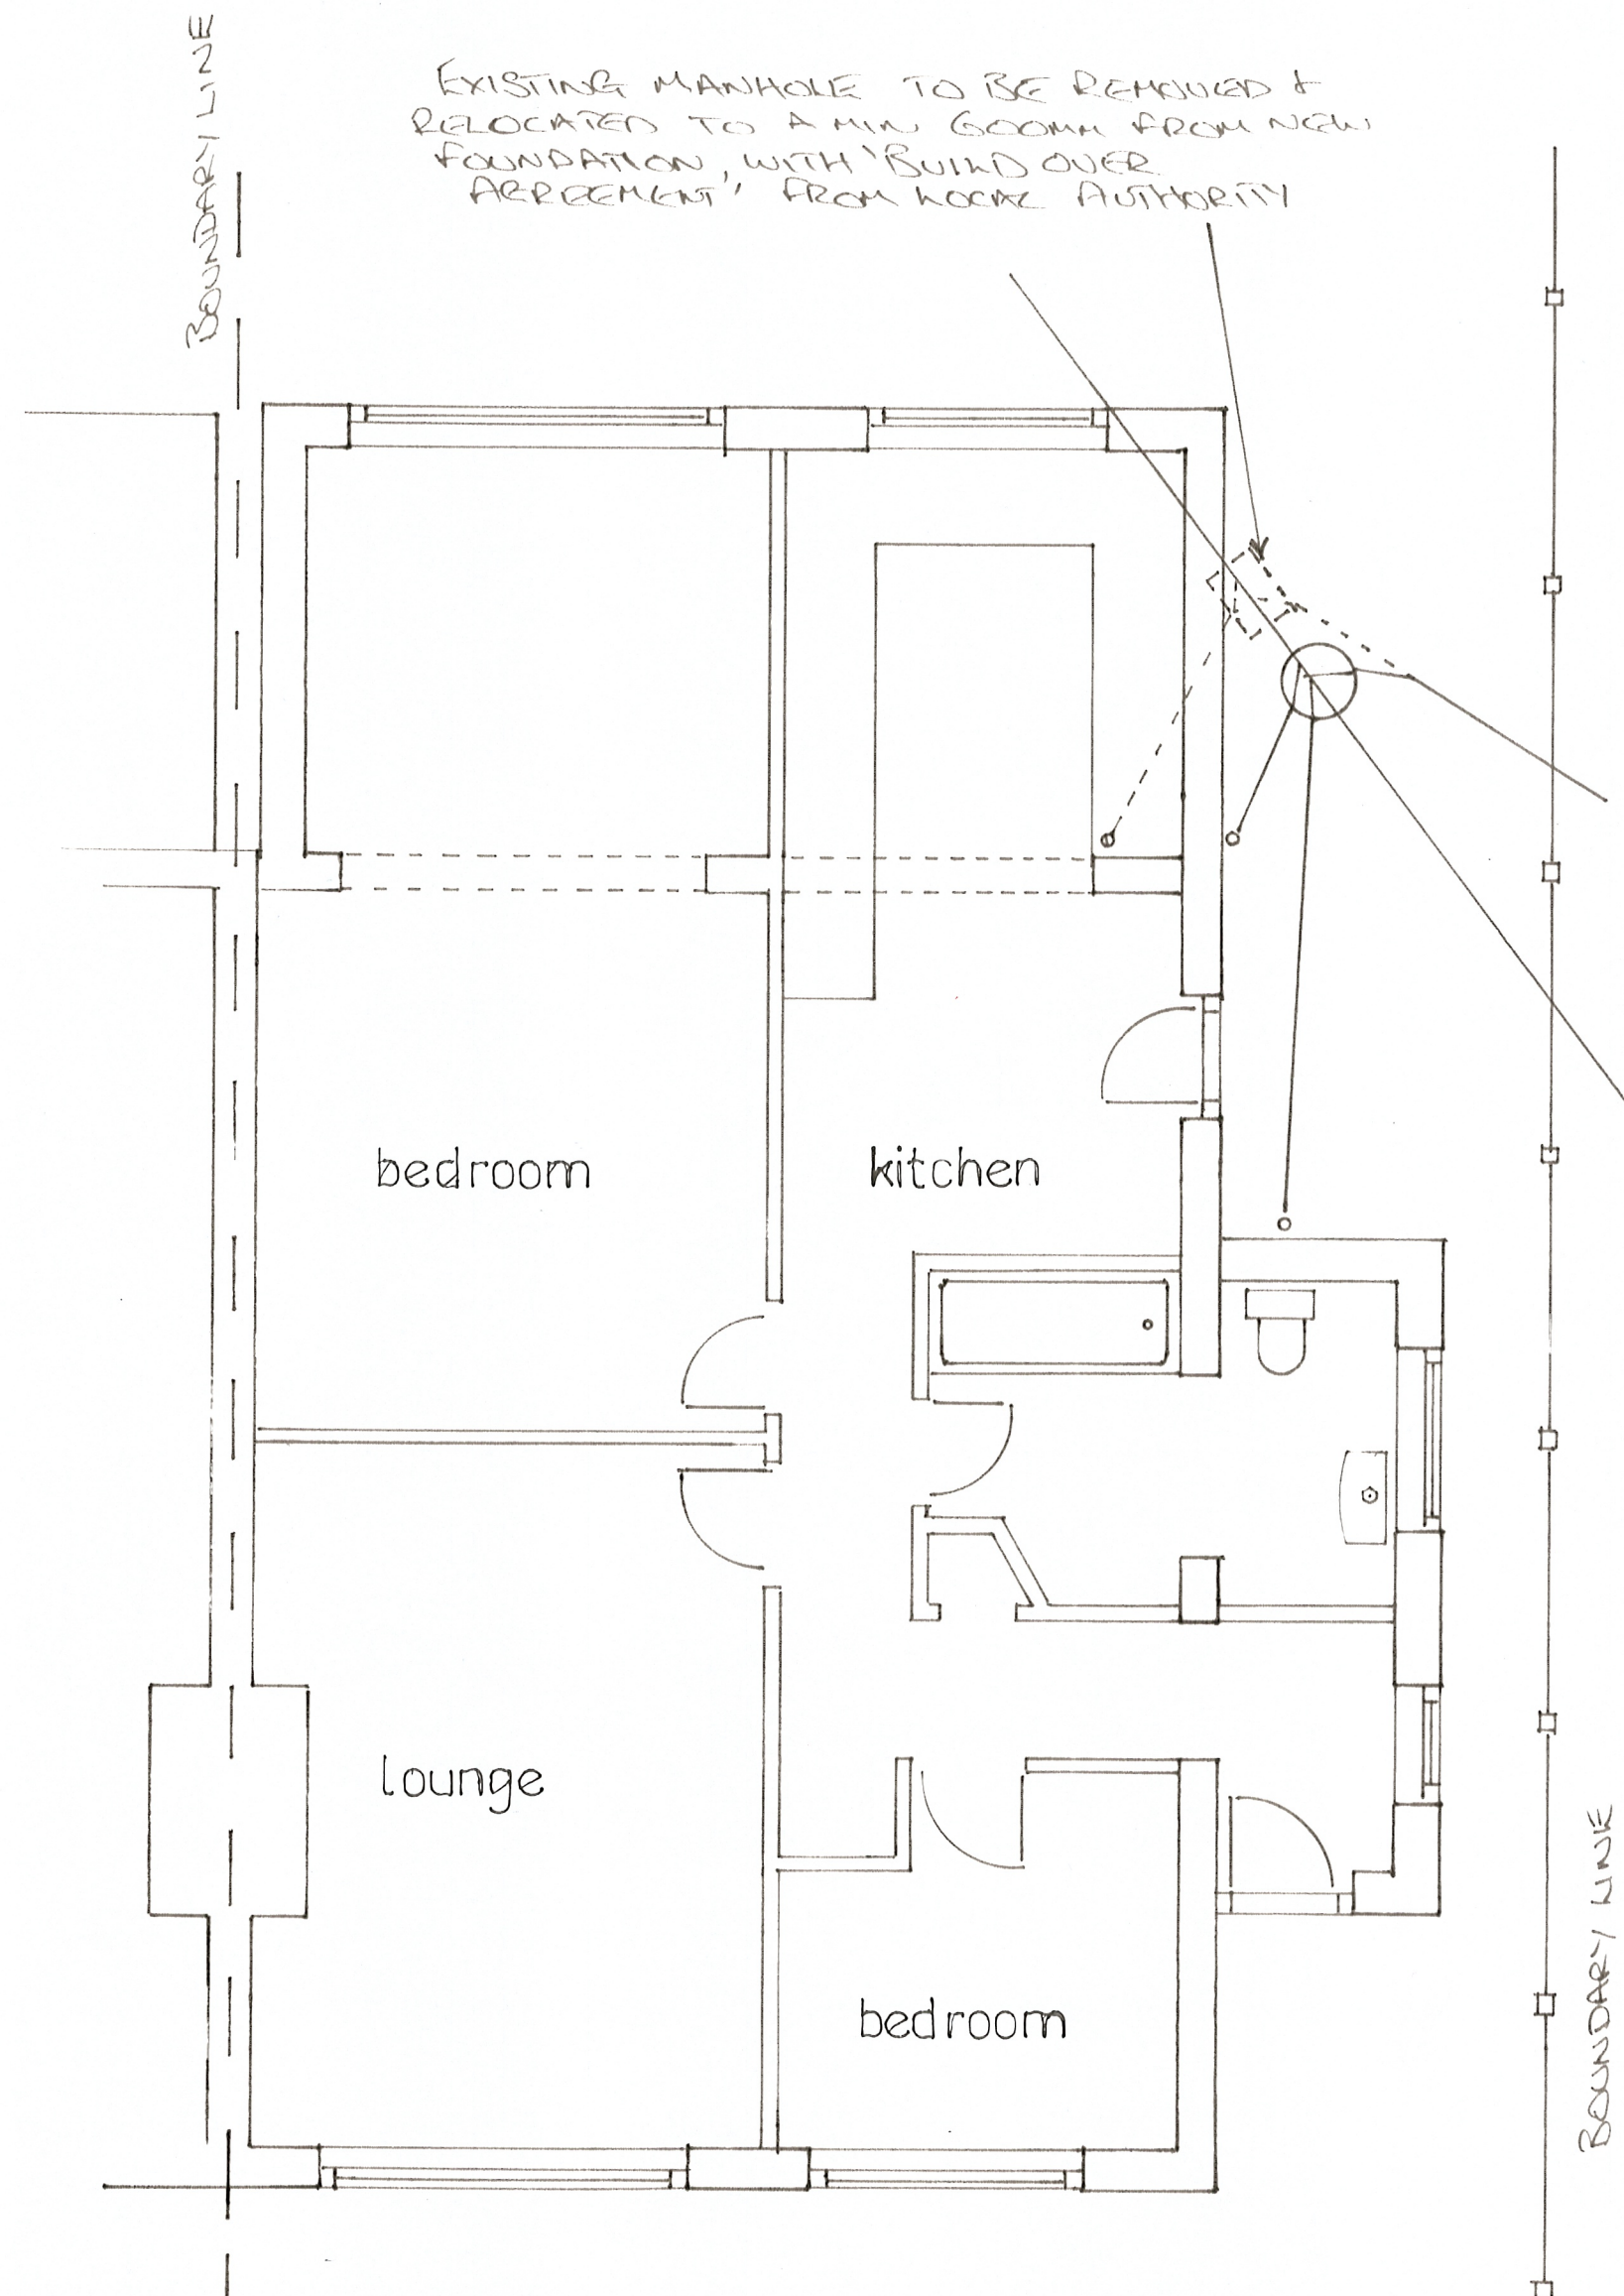


EAST

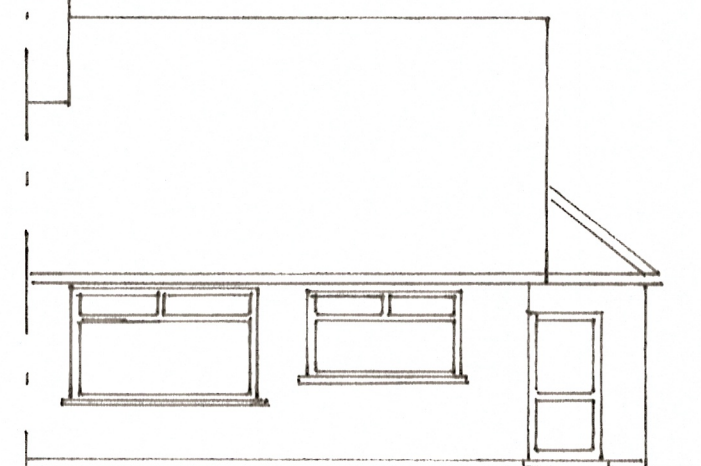

NORTH




SCALE 1:100

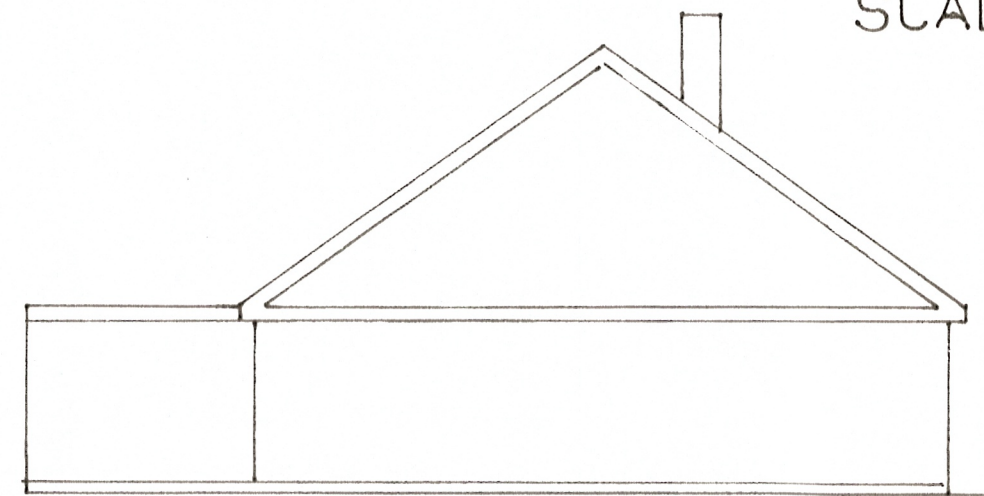


SOUTH

WEST

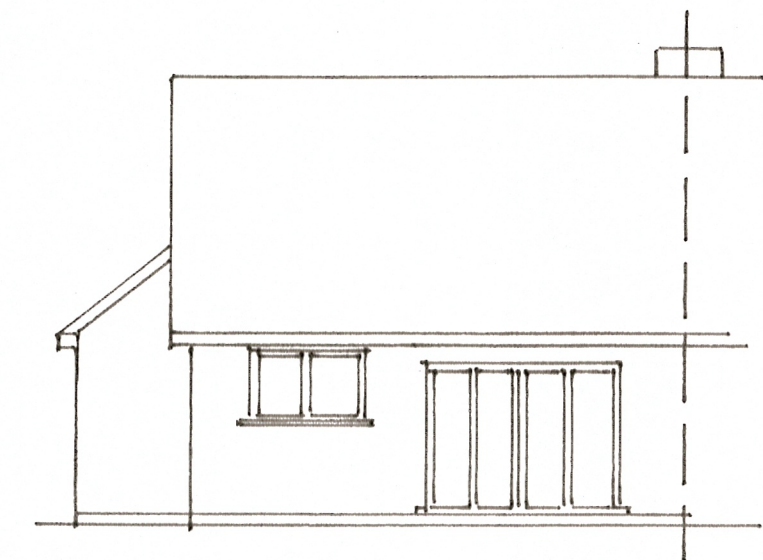

block plan 1:500

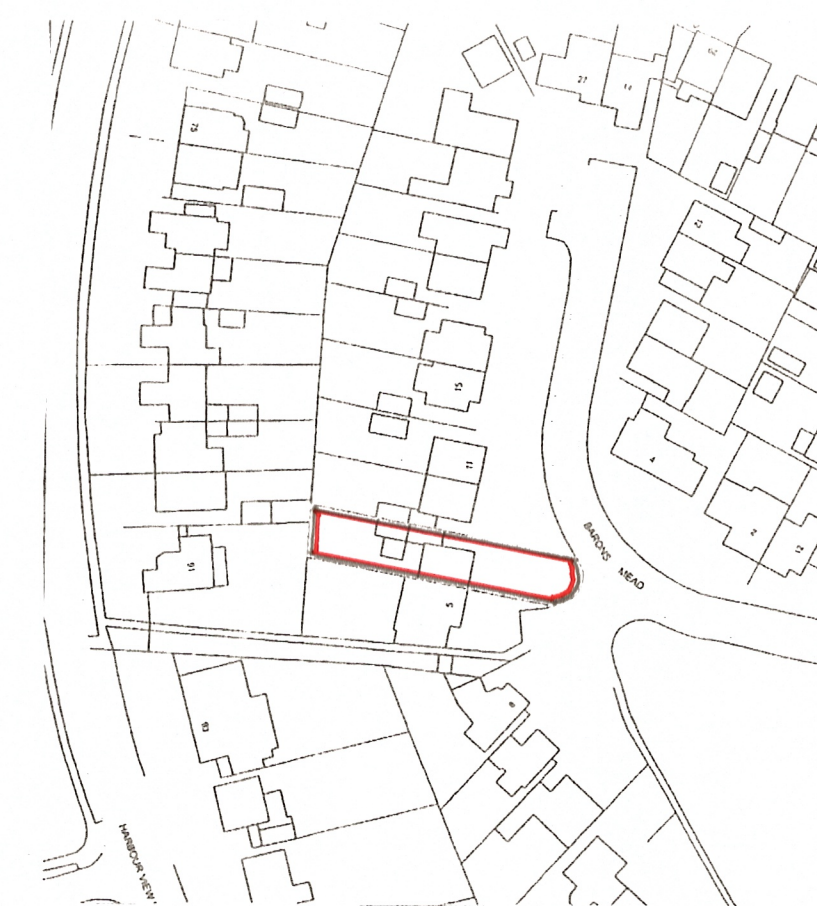

location plan 1:1250

PROPOSED REAR AND SIDE EXTENSION TO: 7 BARONS MEAD, PAGHAM, FOR MR D ROWLINSON