


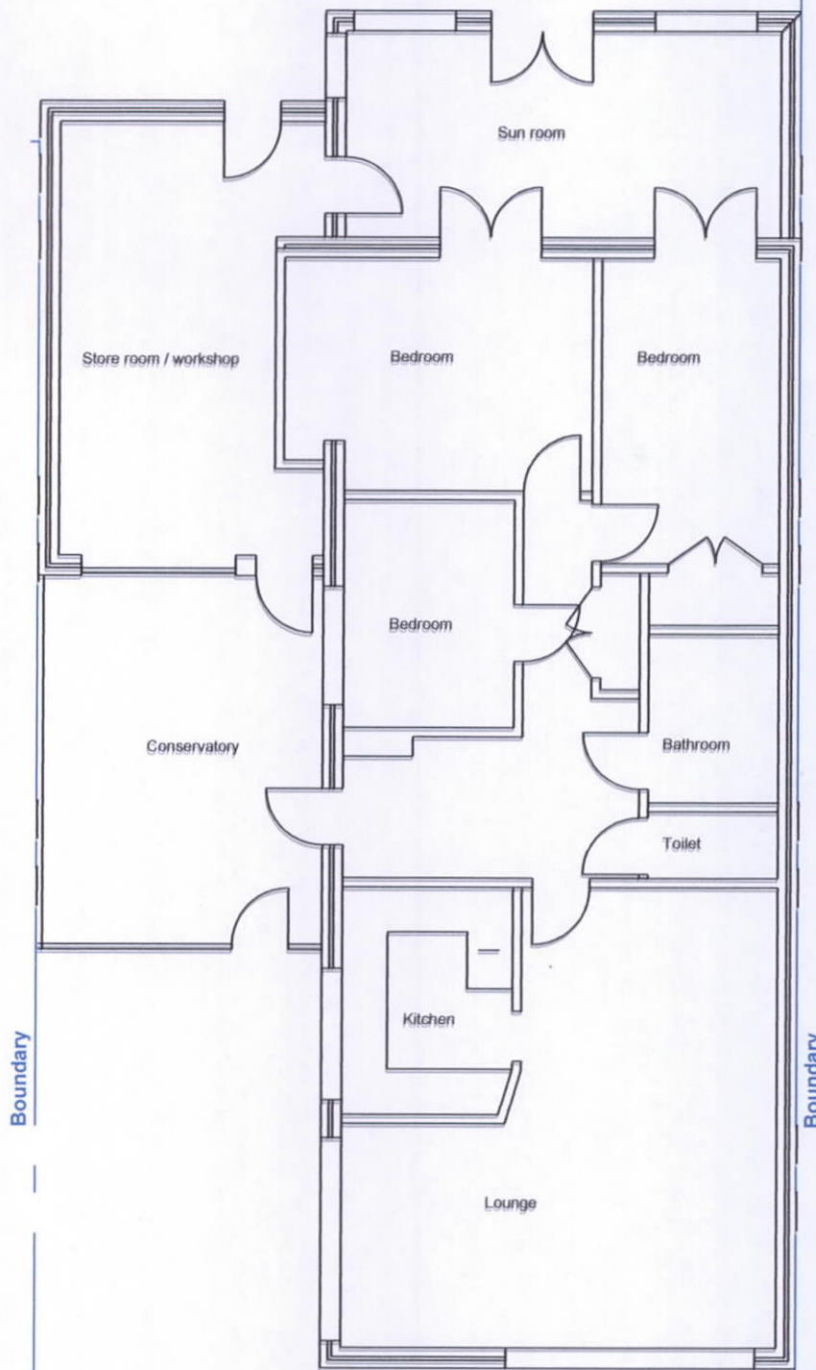

Floor Plan



Title: Existing Floor Plan
 Site: Mallard crs
 Scale: 1:100 @ A4
 Dwg No: 003