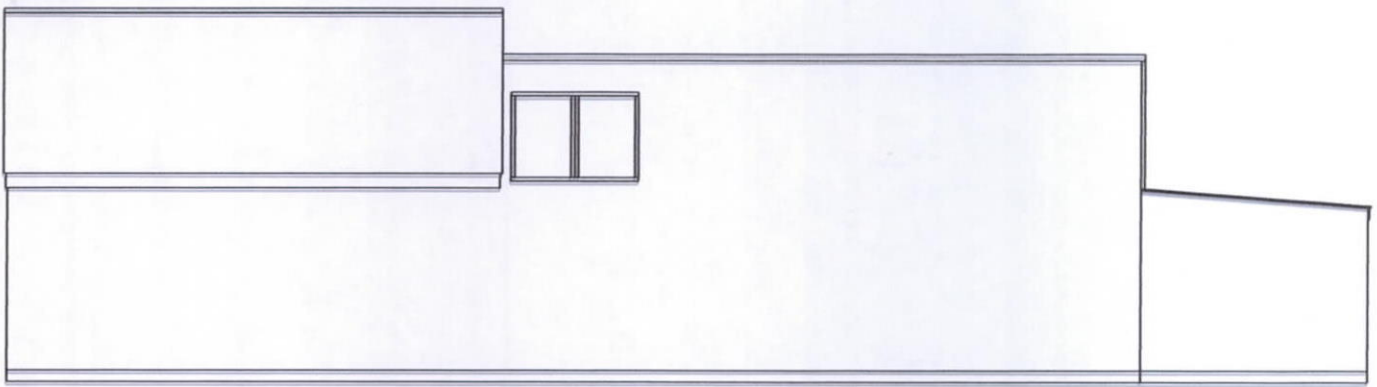
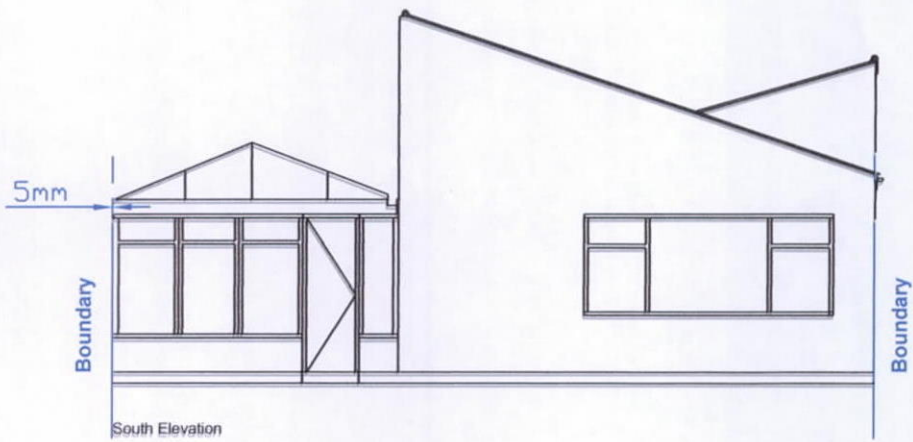


Title: Proposed South & East Elevations  
 Site: Mallard crs  
 Scale: 1:100 @ A4  
 Dwg No: 005