



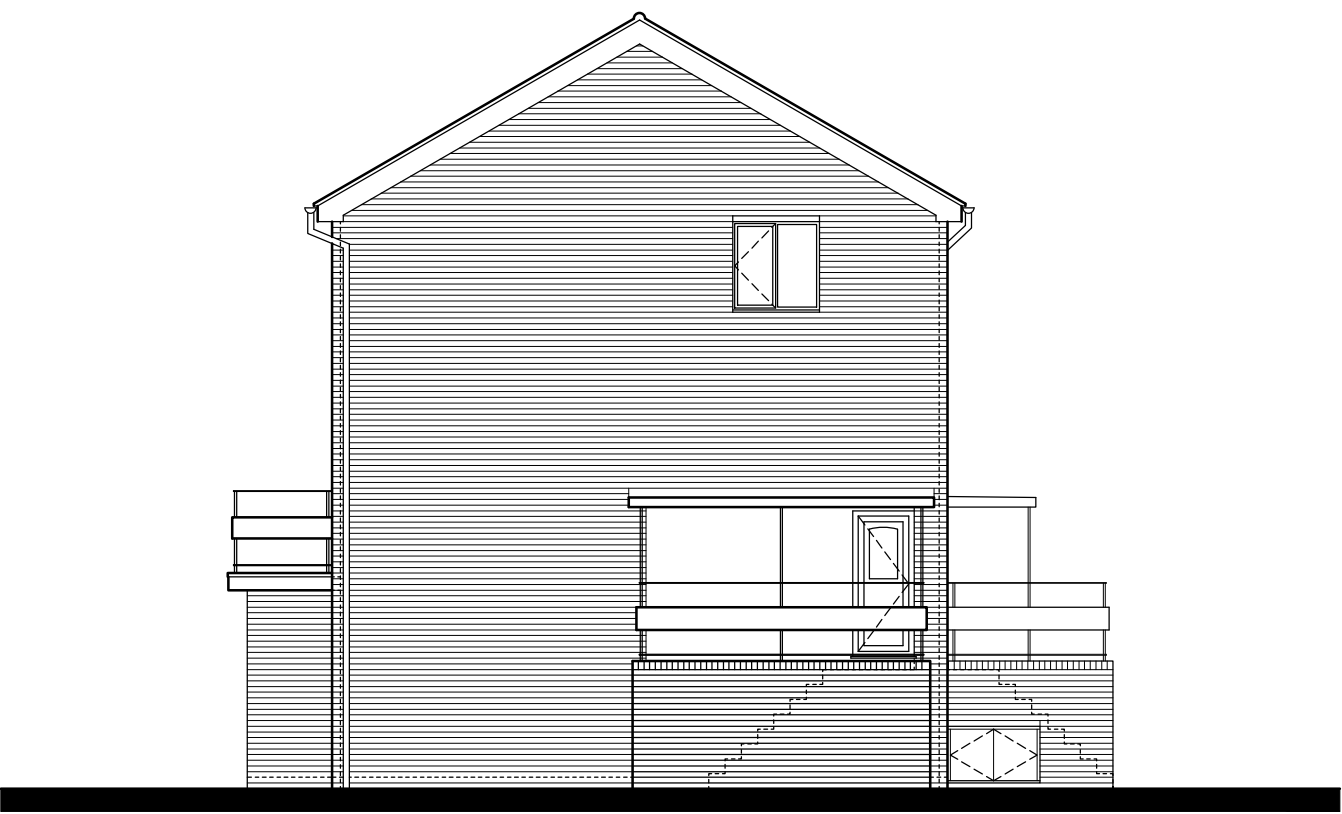

9 Dwelling Block. Numbers 7-15 and 16-24 and 25-33  
Left Elevation.  
Scale 1:100.

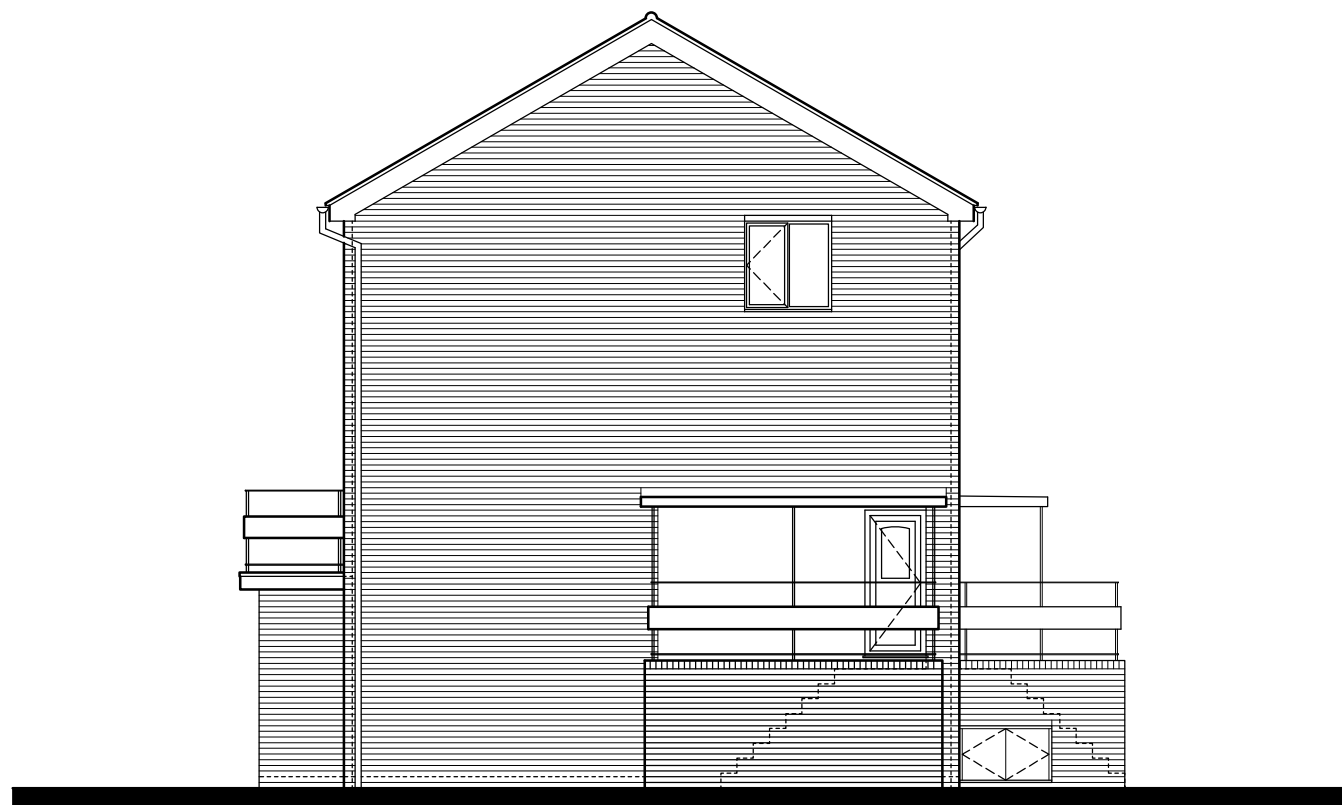

9 Dwelling Block. Numbers 7-15 and 16-24 and 25-33  
Right Elevation.  
Scale 1:100.



6 Dwelling Block. Numbers 1-6  
Left Elevation.  
Scale 1:100.



6 Dwelling Block. Numbers 1-6  
Right Elevation.  
Scale 1:100.




9 Dwelling Block. Numbers 7-15 and 16-24 and 25-33  
Front Elevation.  
Scale 1:100.



9 Dwelling Block. Numbers 7-15 and 16-24 and 25-33  
Rear Elevation.  
Scale 1:100.



6 Dwelling Block. Numbers 1-6  
Front Elevation.  
Scale 1:100.

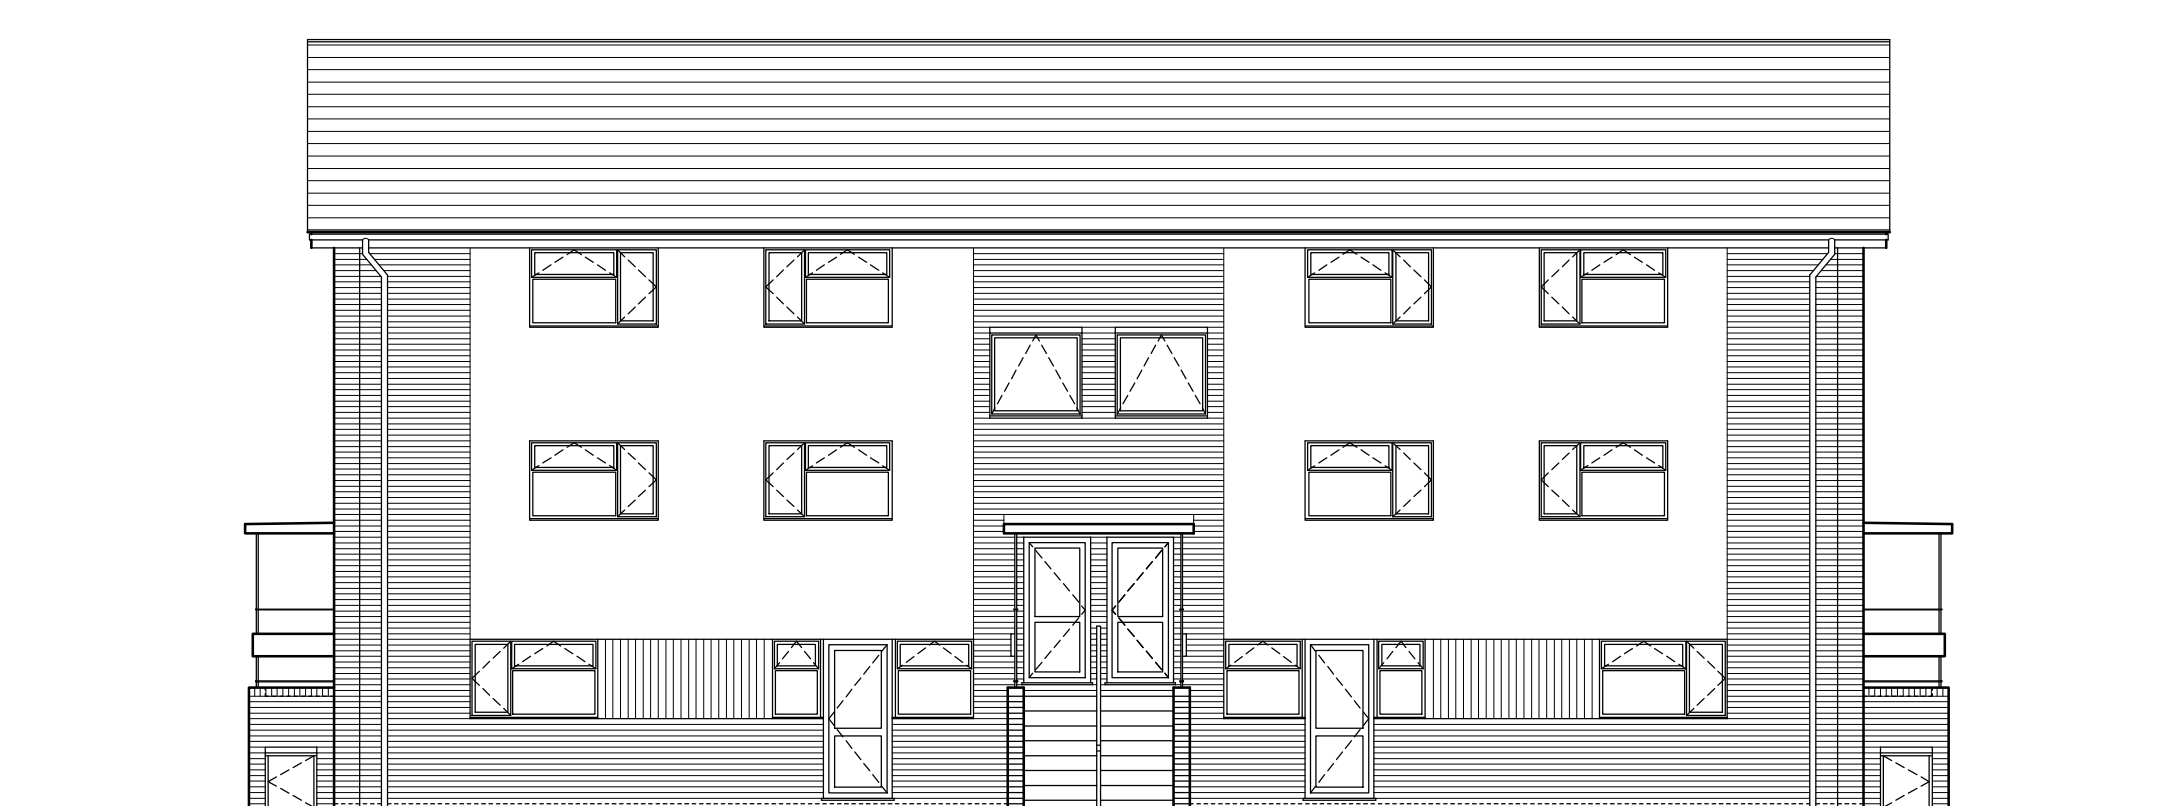

6 Dwelling Block. Numbers 1-6  
Rear Elevation.  
Scale 1:100.

1:100 @ A1

metres 1 2 3 4 5 6 7 8 9 10

Proposed Schedule of Materials.

PITCHED ROOFS.  
Material - Concrete Tiles.

BALCONY.  
Material - Asphalt.

BALUSTRADES.  
Material - Steel balustrade framing painted white, timber infill panel painted white with bolted connections to framing.

FASCIAS.  
Material - White Plastic.


GUTTERS.  
Material - White Plastic.

DOWNPIPES.  
Material - White Plastic.

EXTERIOR WALLS.  
Material - Face Brick, White Painted Render.

WINDOWS.  
Material - White PVCu Double Glazed.

DOORS.  
Material - White PVCu Double Glazed.

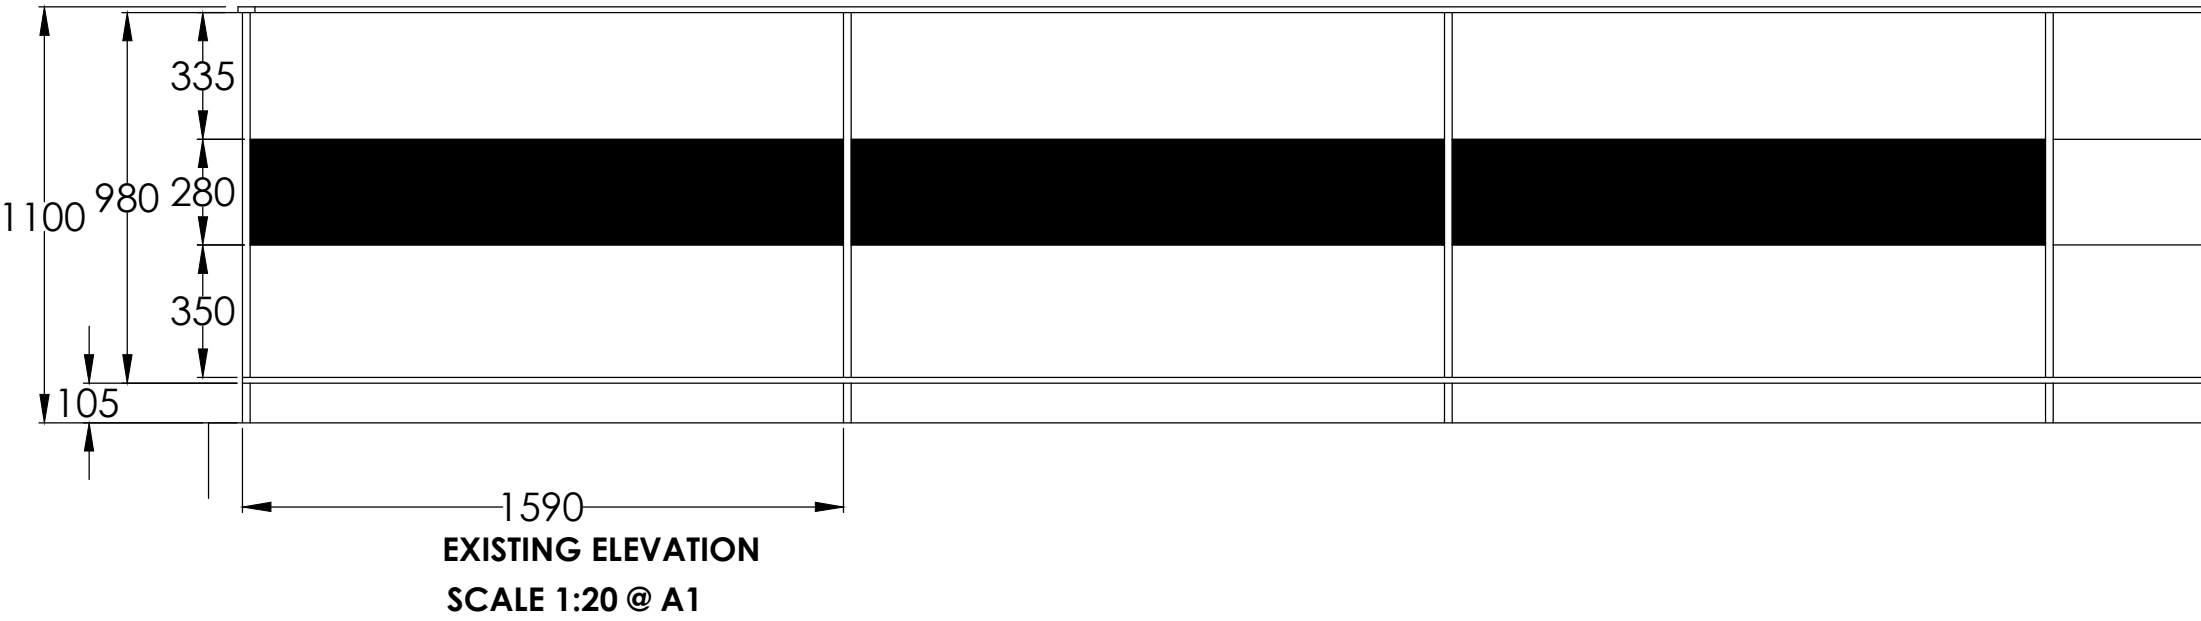

| REV | DESCRIPTION  | CHECKED | DATE     |
|-----|--------------|---------|----------|
| A   | Detail added | PJC     | 17-05-13 |

**Archibald Shaw**

Consulting Civil & Structural Engineers  
One Little London, Chichester, West Sussex PO19 1PP  
Telephone: 01243 786471 Facsimile: 01243 779346  
mail@archibaldshaw.co.uk www.archibaldshaw.co.uk

CLIENT  
ST.THOMAS\_COURT\_MANAGEMENT

PROJECT  
REPLACEMENT-BALLUSTRADE  
ST.THOMAS\_COURT.PAGHAM  
EXISTING\_ELEVATIONS

| ARCHITECT  | DRAWN BY    | CHECKED BY | DESIGNED BY |
|------------|-------------|------------|-------------|
| -          | PJC         | LJ         | -           |
| SCALE @ A1 | DATE        | STATUS     | REVISION    |
| 100        | APRIL2013   | PLANNING   |             |
| JOB NO.    | DRAWING NO. | REVISION   |             |
| 0038       | 002         | A          |             |