




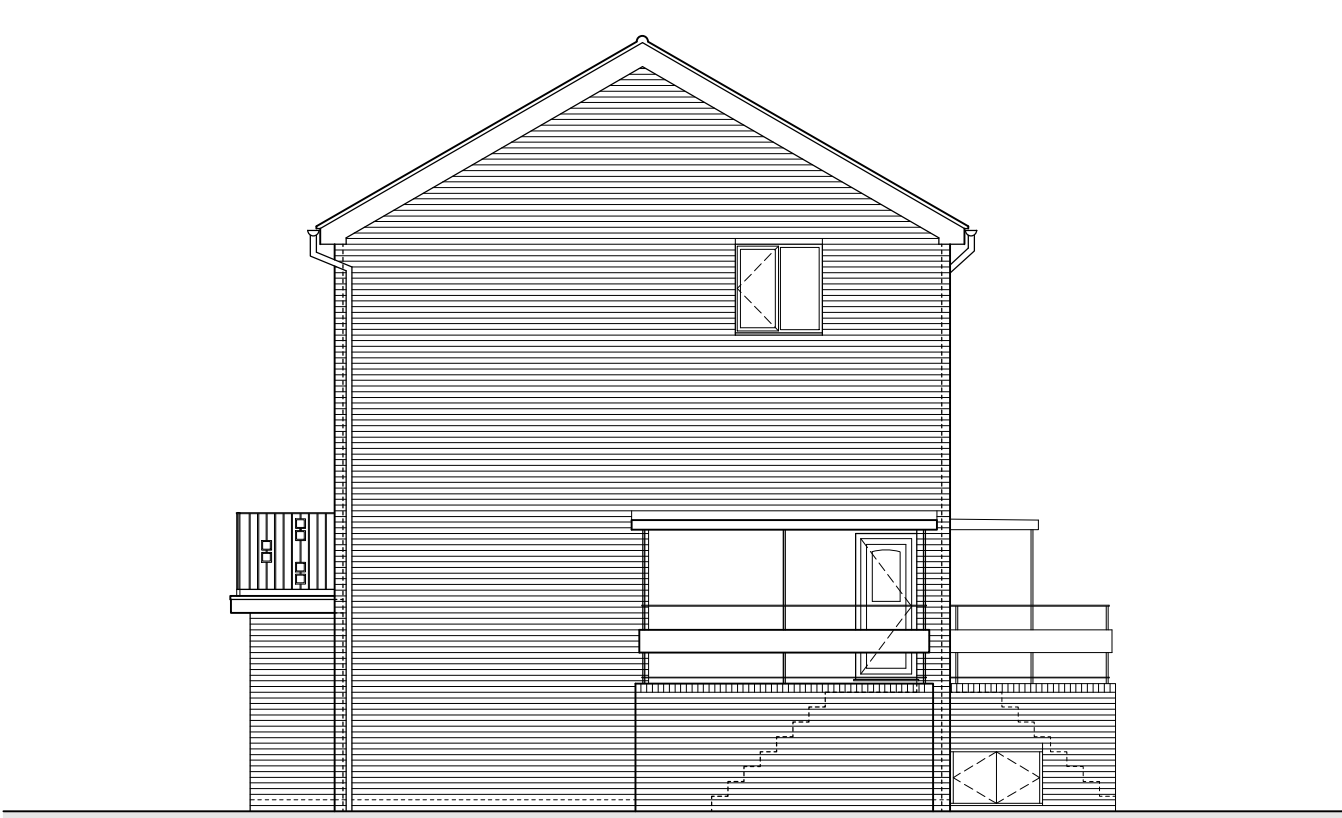


9 Dwelling Block. Numbers 7-15 and 16-24 and 25-33
Left Elevation.
Scale 1:100.

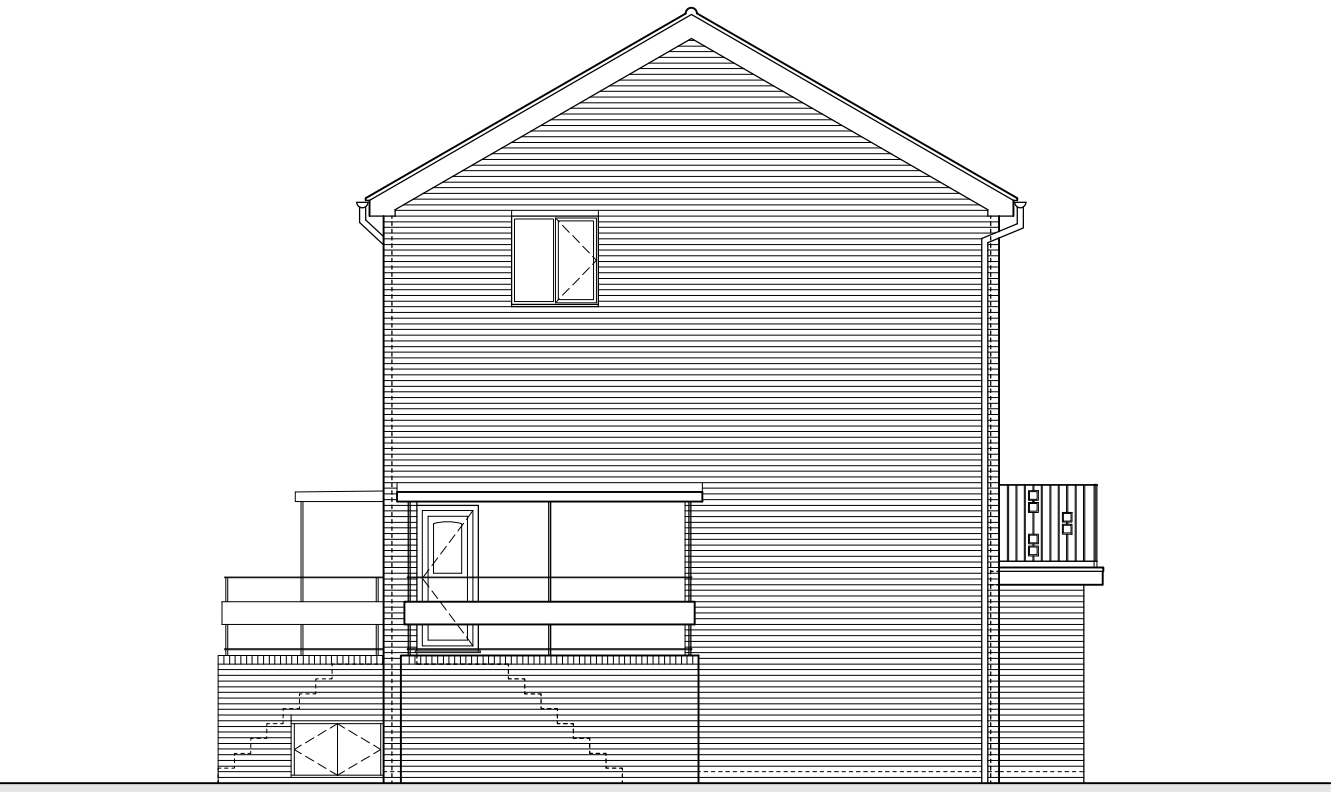

9 Dwelling Block. Numbers 7-15 and 16-24 and 25-33
Right Elevation.
Scale 1:100.

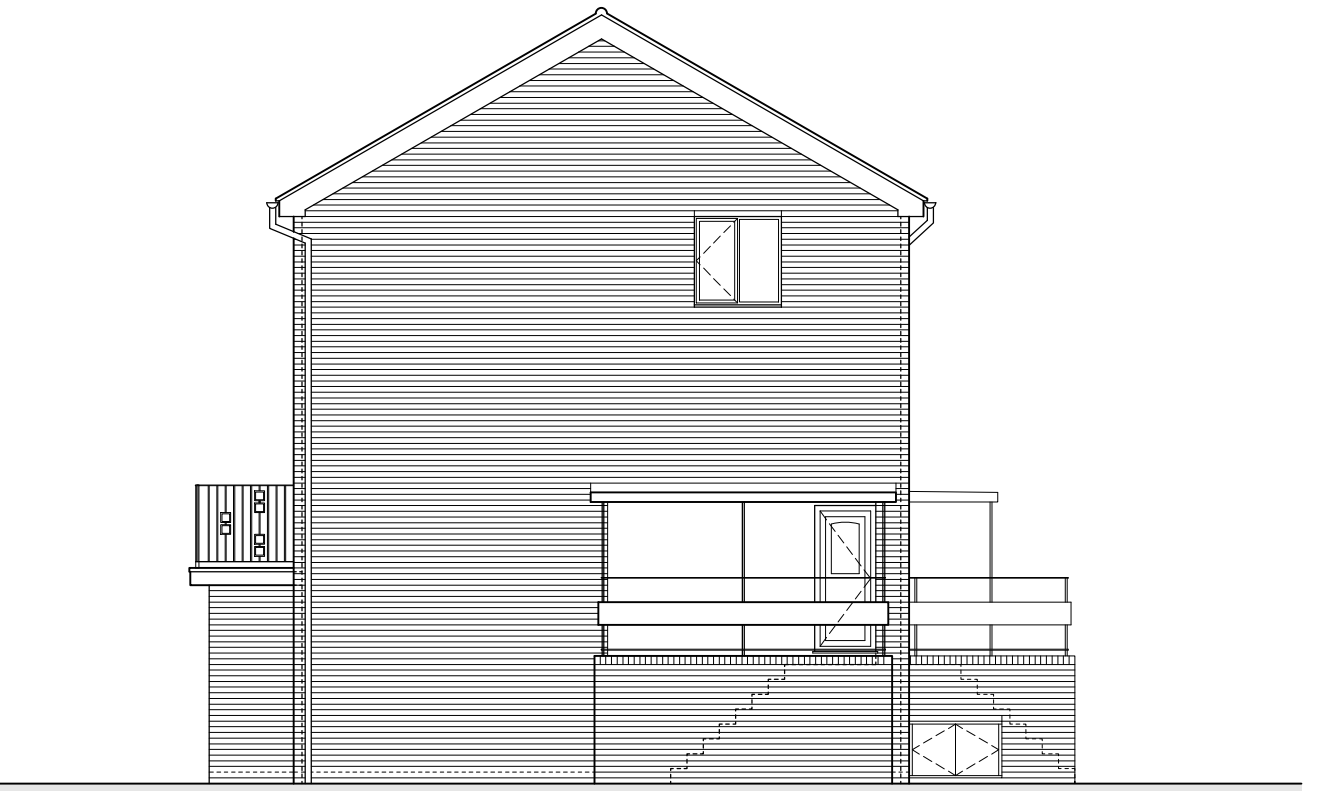


6 Dwelling Block. Numbers 1-6
Left Elevation.
Scale 1:100.

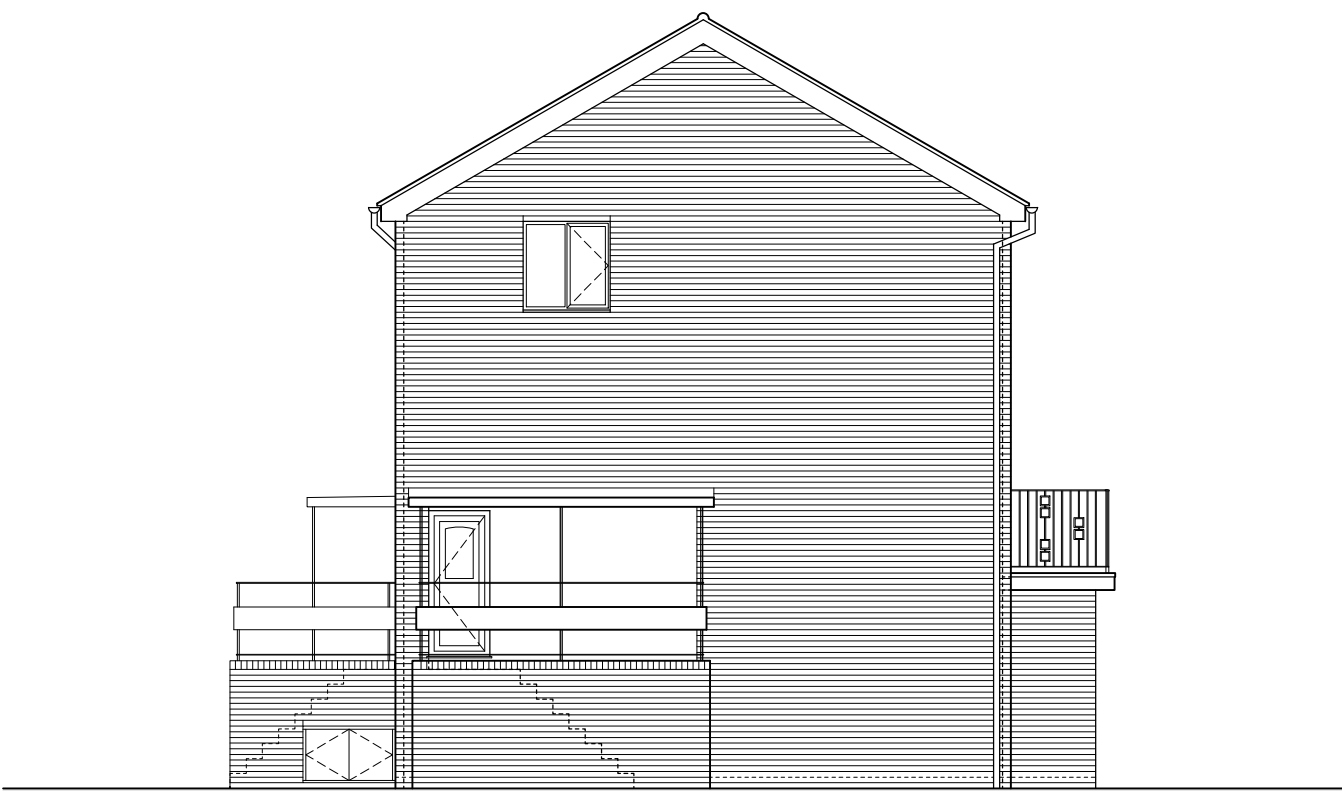

6 Dwelling Block. Numbers 1-6
Right Elevation.
Scale 1:100.




9 Dwelling Block. Numbers 7-15 and 16-24 and 25-33
Front Elevation.
Scale 1:100.

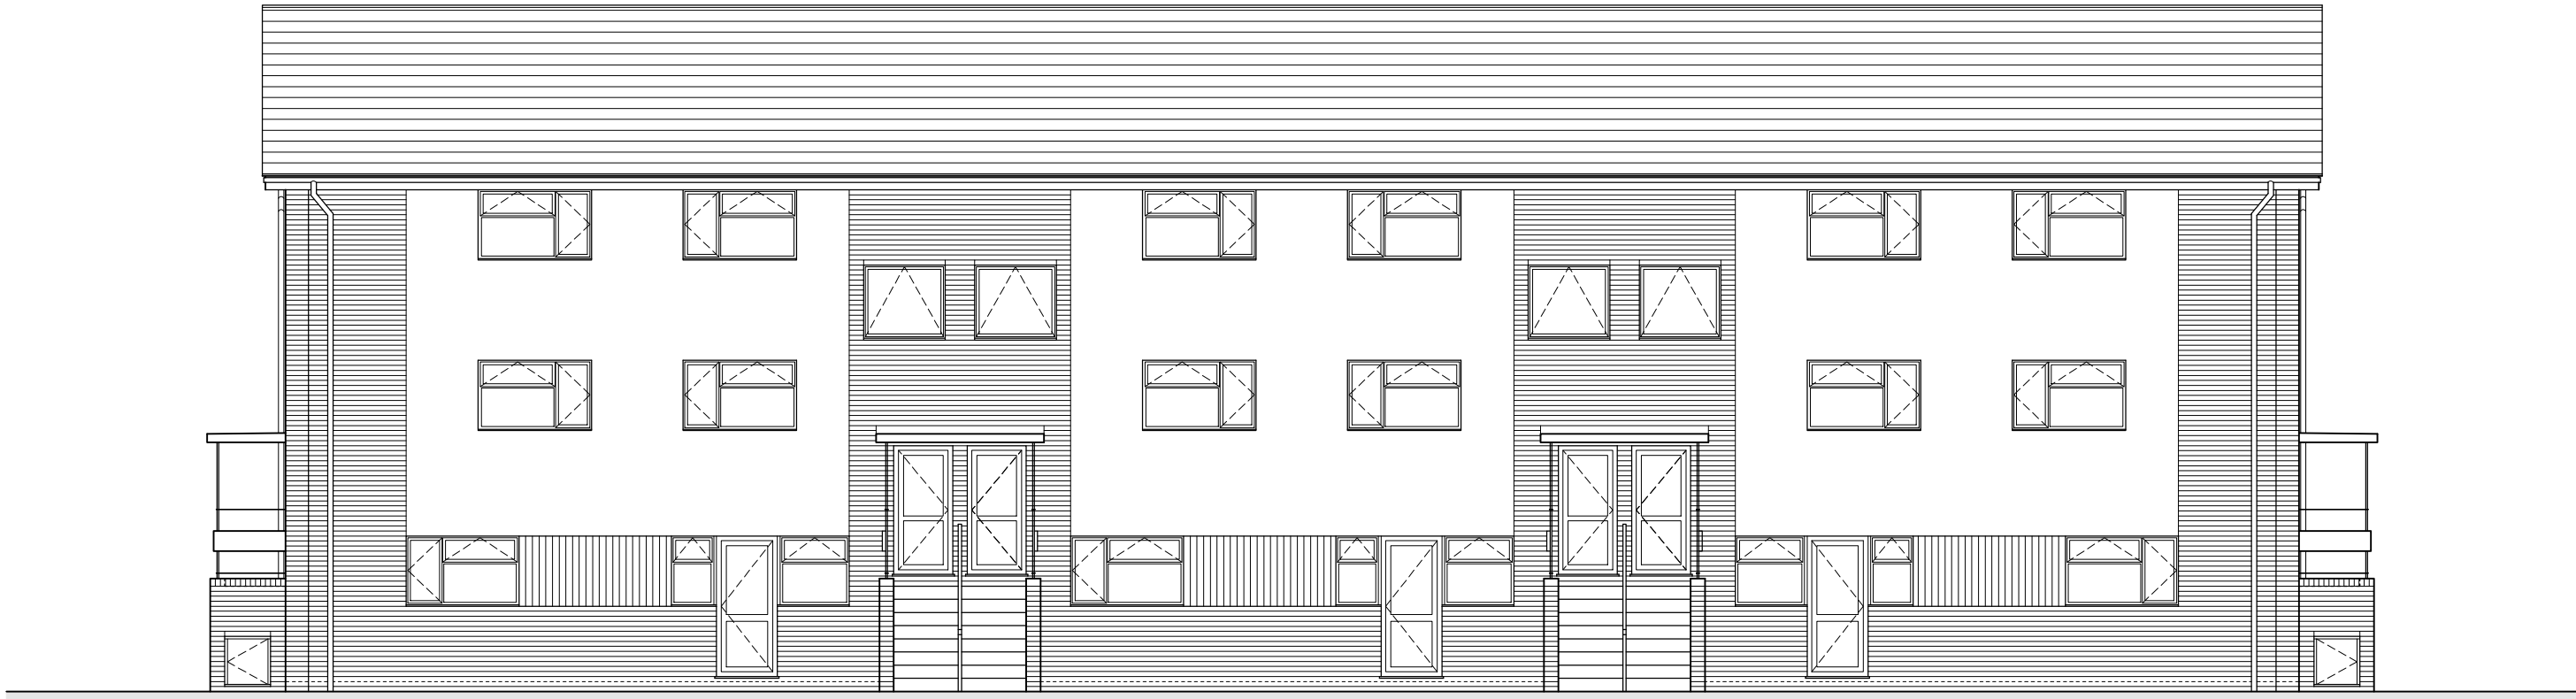

9 Dwelling Block. Numbers 7-15 and 16-24 and 25-33
Rear Elevation.
Scale 1:100.



6 Dwelling Block. Numbers 1-6
Front Elevation.
Scale 1:100.

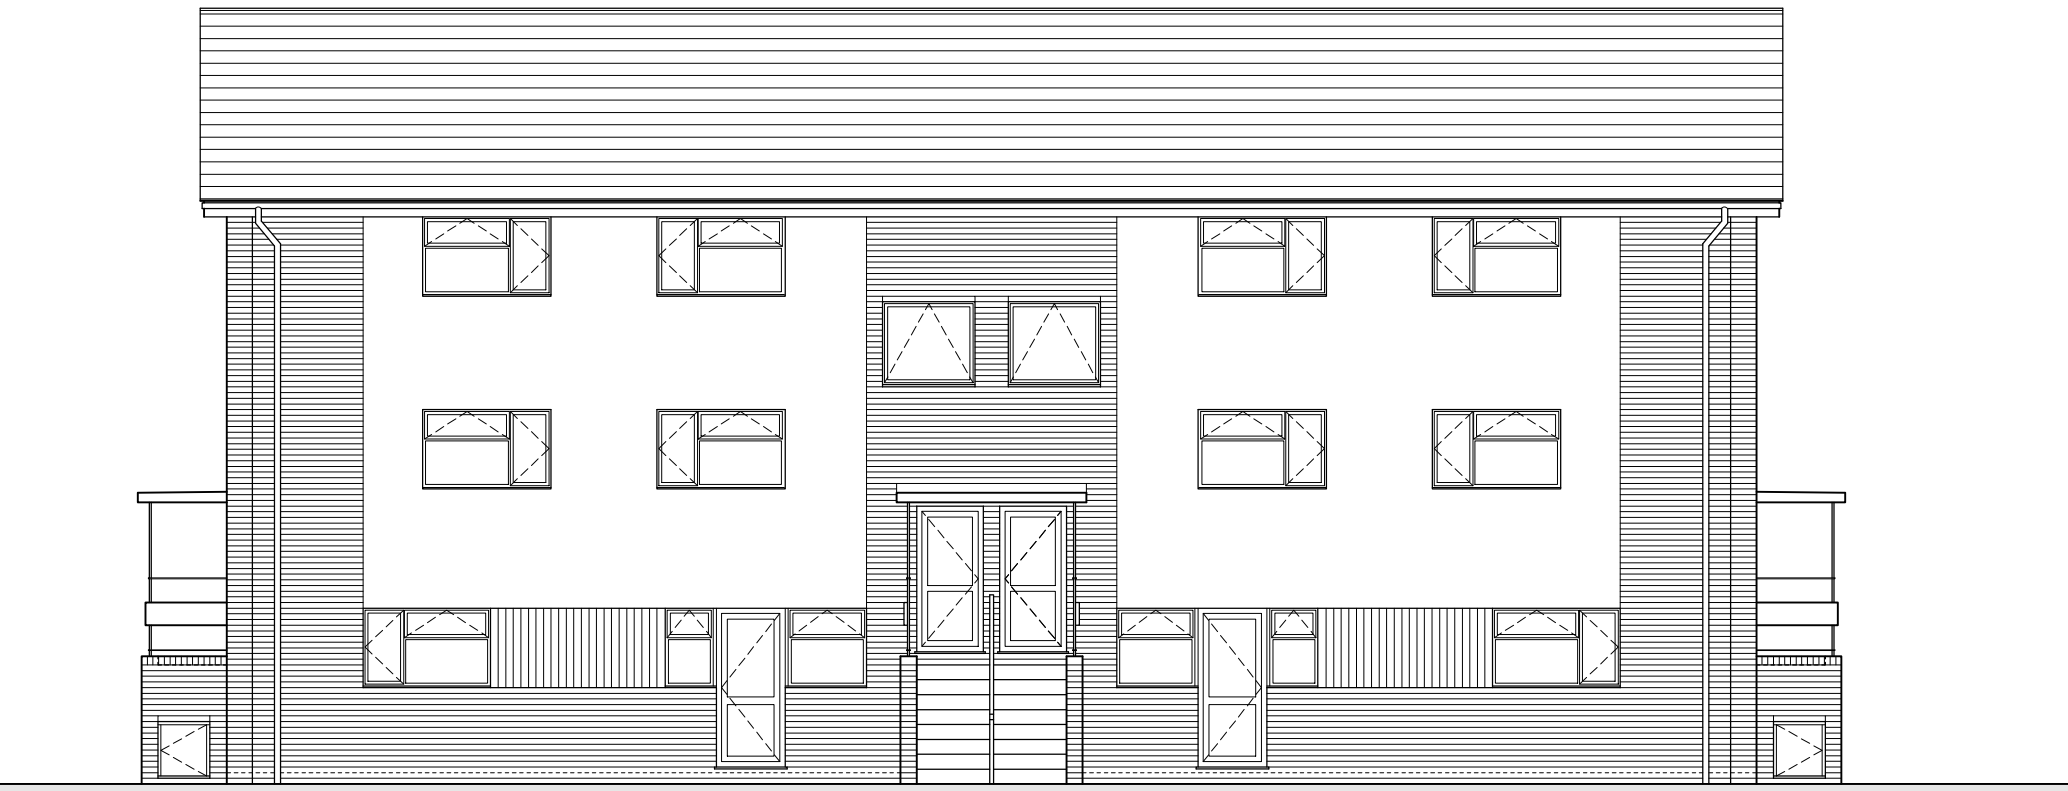

6 Dwelling Block. Numbers 1-6
Rear Elevation.
Scale 1:100.

1:100 @ A1
metres 1 2 3 4 5 6 7 8 9 10

Proposed Schedule of Materials.

PITCHED ROOFS.
Material - Concrete Tiles. No change to existing.

BALCONY.
Material - Asphalt. No change to existing.

BALUSTRADES.
Proposed Material - Decorative 14mm galvanised steel balustrade framing painted white. 100mm max gap to comply with Health and safety regulations

FASCIAS.
Material - White Plastic. No change to existing.


GUTTERS.
Material - White Plastic. No change to existing.

DOWNPIPES.
Material - White Plastic. No change to existing.

EXTERIOR WALLS.
Material - Face Brick, White Painted Render. No change to existing.

WINDOWS.
Material - White PVCu Double Glazed. No change to existing.

DOORS.
Material - White PVCu Double Glazed. No change to existing.

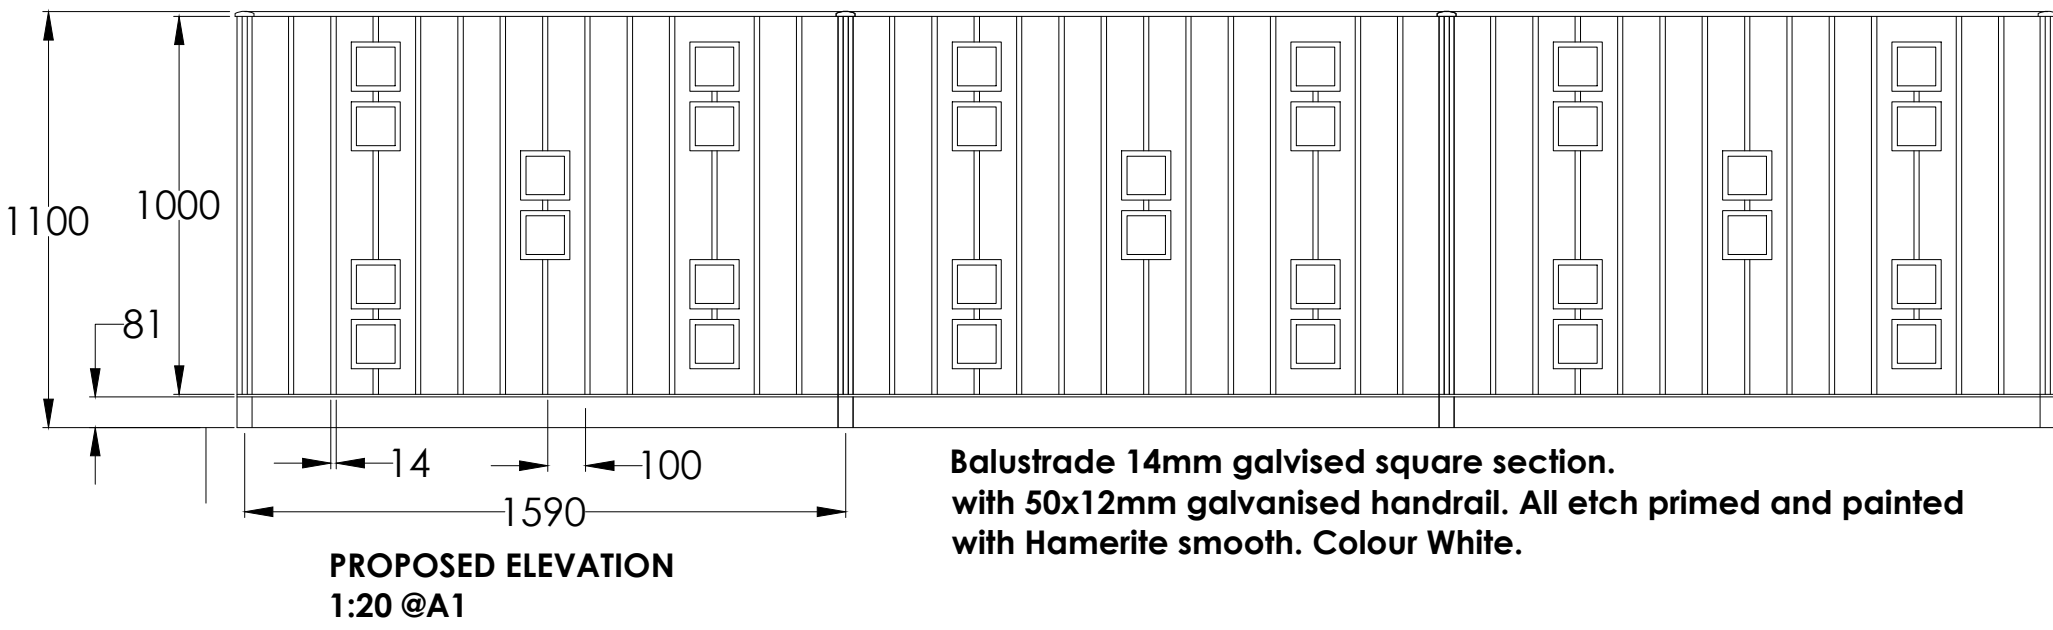

Balustrade 14mm galvised square section.
with 50x12mm galvanised handrail. All etch primed and painted
with Hamerite smooth. Colour White.

A	Style altered, to option 5. Detail added	PJC	17-05-13
REV	DESCRIPTION	CHECKED	DATE

Archibald Shaw

Consulting Civil & Structural Engineers
One Little London, Chichester, West Sussex PO19 1PP
Telephone: 01243 786471 Facsimile: 01243 779346
mail@archibaldshaw.co.uk www.archibaldshaw.co.uk

CLIENT
ST.THOMAS_COURT_MANAGEMENT

PROJECT
REPLACEMENT-BALLUSTRADE
ST.THOMAS_COURT.PAGHAM
PROPOSED_ELEVATIONS

ARCHITECT		
-		
DRAWN BY	CHECKED BY	DESIGNED BY
PJC	LJ	-
SCALE @ A1	©DATE	STATUS
100	APRIL2013	PLANNING
JOB NO.	DRAWING NO.	REVISION
0038	003	A