


9 PAYNE CLOSE

7 PAYNE CLOSE

BOUNDARY LINE

BOUNDARY LINE

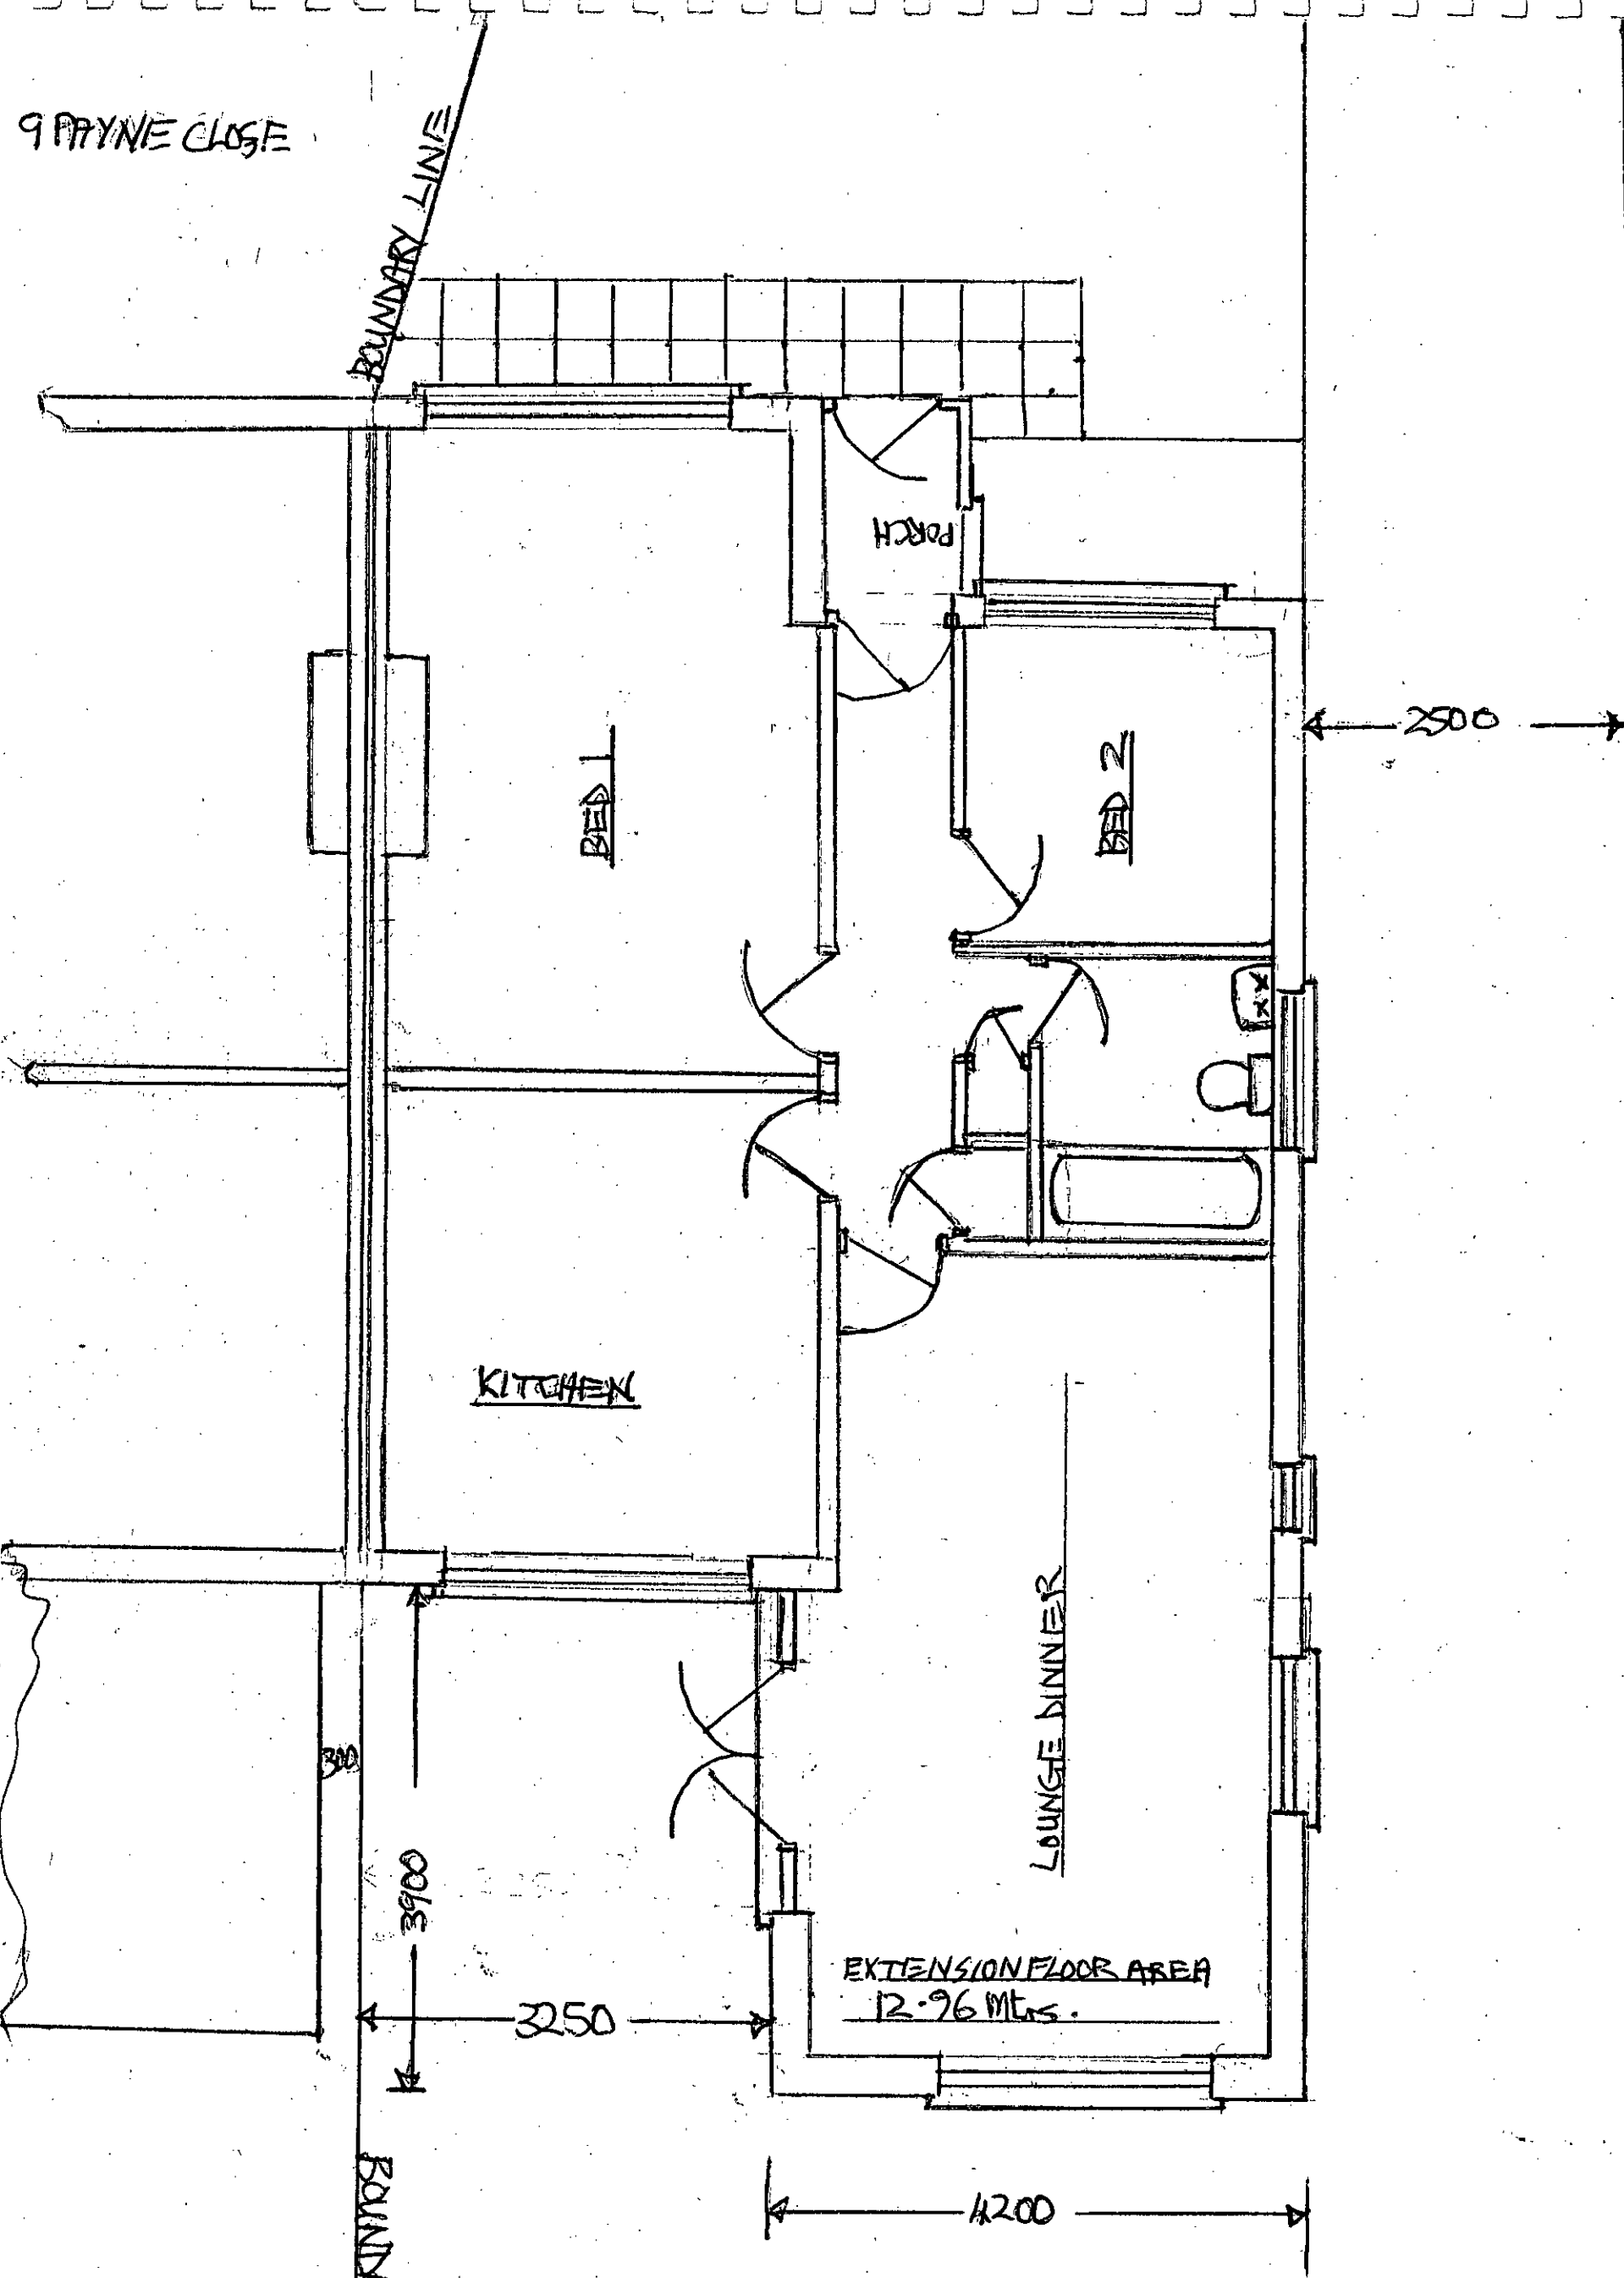

FLOOR PLAN 8 PAYNE CLOSE. SCALE 1:50
EXTERIOR BRICKWORK TO MATCH EXISTING
BUNGALOW WINDOWS & DOORS UPVC DOUBLE
GLAZED.