




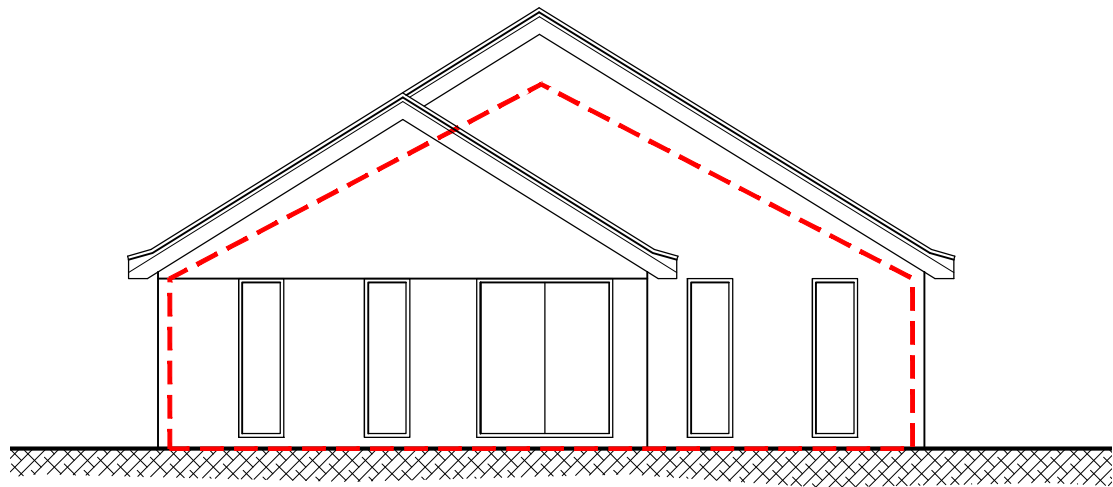


FRONT ELEVATION
(EAST FRONT ROAD)

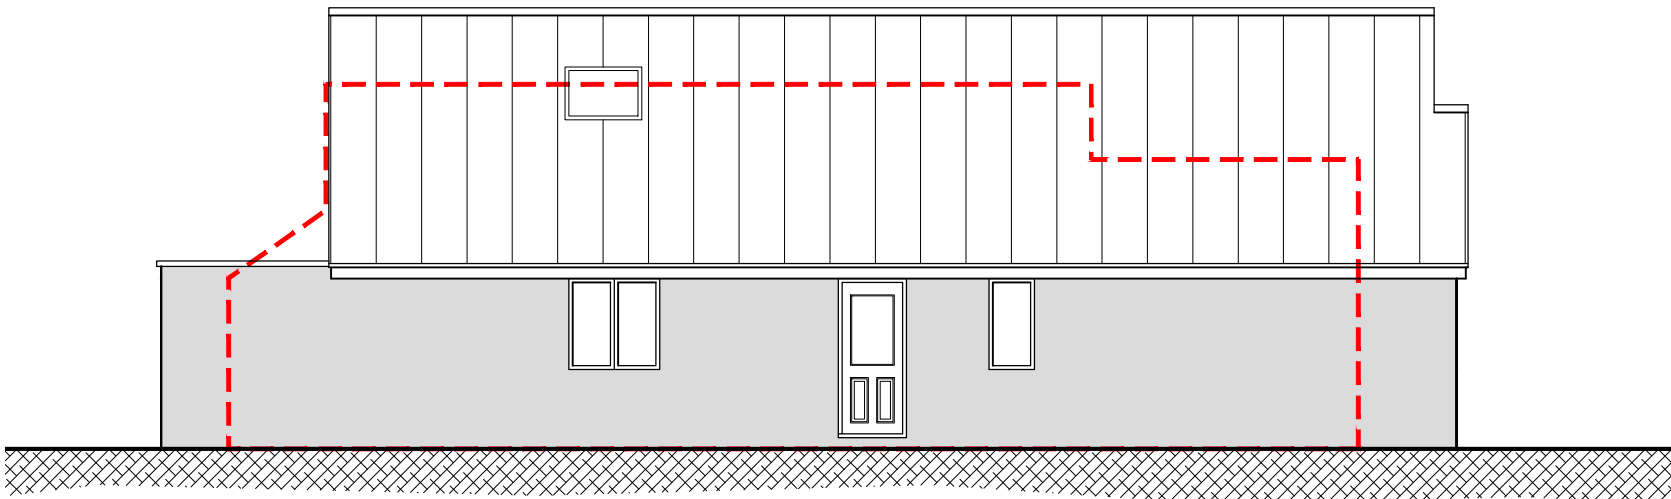

SIDE ELEVATION

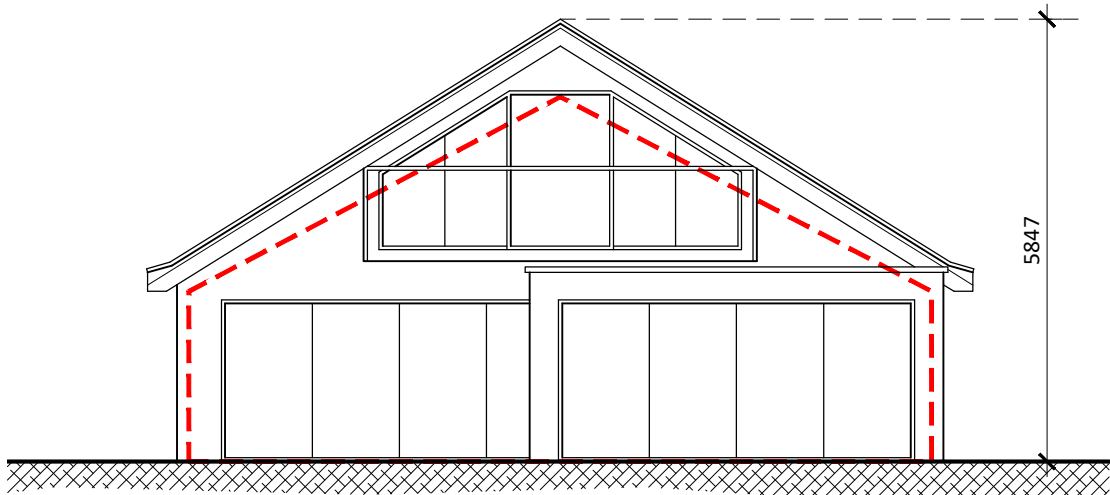


REAR ELEVATION
(BEACH)

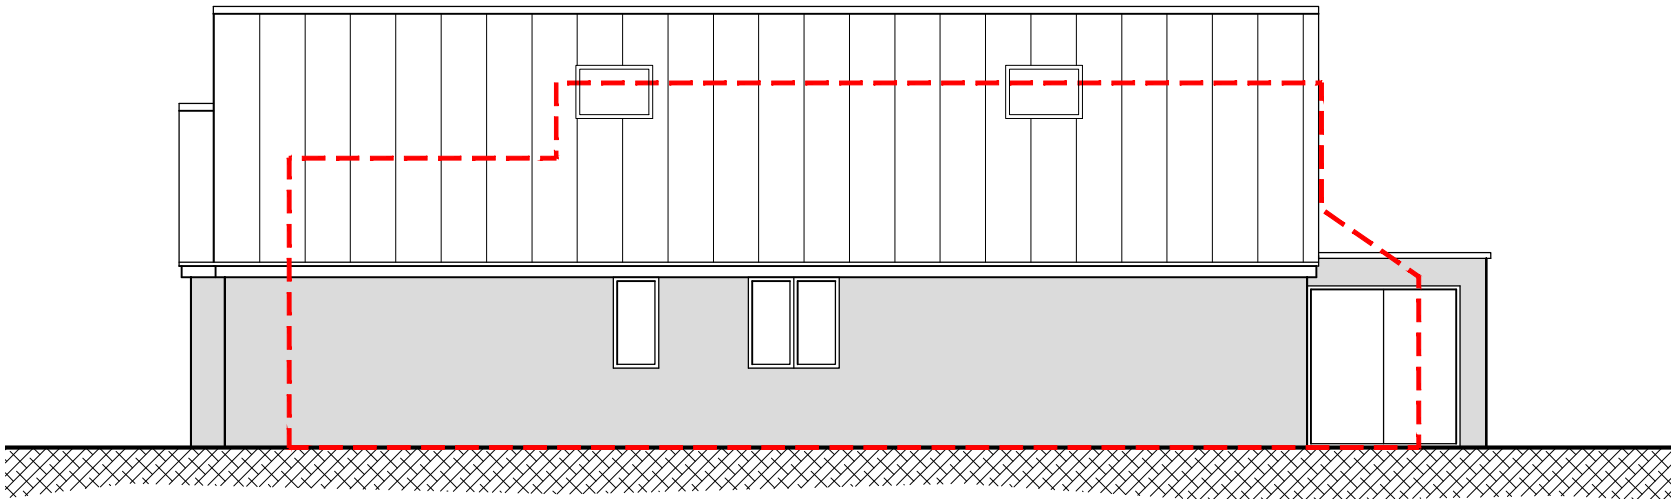

SIDE ELEVATION

--- OUTLINE OF
EXISTING DWELLING

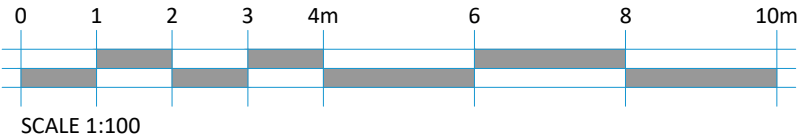

REV. DATE		REVISIONS:		REV. DATE		REVISIONS:		CLIENT: MR K HAWTREE		PROJECT: 12 EAST FRONT ROAD, PAGHAM, BOGNOR REGIS		20-NEW Architecture Technical Vision +44 (0) 1344 513514 admin@2020architecture.co.uk www.2020architecture.co.uk Old Boundary House, London Road, Sunningdale, Berkshire, SL5 0DJ
								SCALE: 1:100 (A3 ORIGINAL)		DRAWING: COMPARISON ELEVATIONS		
								DRAWN:		JOB NO: 2020 / P0096		
								DATE: FEB 22		DRAWING NO: 05		

© COPYRIGHT EXISTS ON THE DESIGNS AND INFORMATION SHOWN ON THIS DRAWING

This drawing JULY be scaled or cross referenced to the scale bar for planning application purposes only.Do not scale for any other purpose,use figured dimensions only.Subject to site survey and all necessary consents.

All dimensions to be checked by user and any discrepancies,errors or omissions to be reported to Twenty20 Architecture Ltd before work commences.This drawing is to be read in conjunction with all other relevant materials.