


7/47/11.


54

52 EAST FRONT ROAD

50

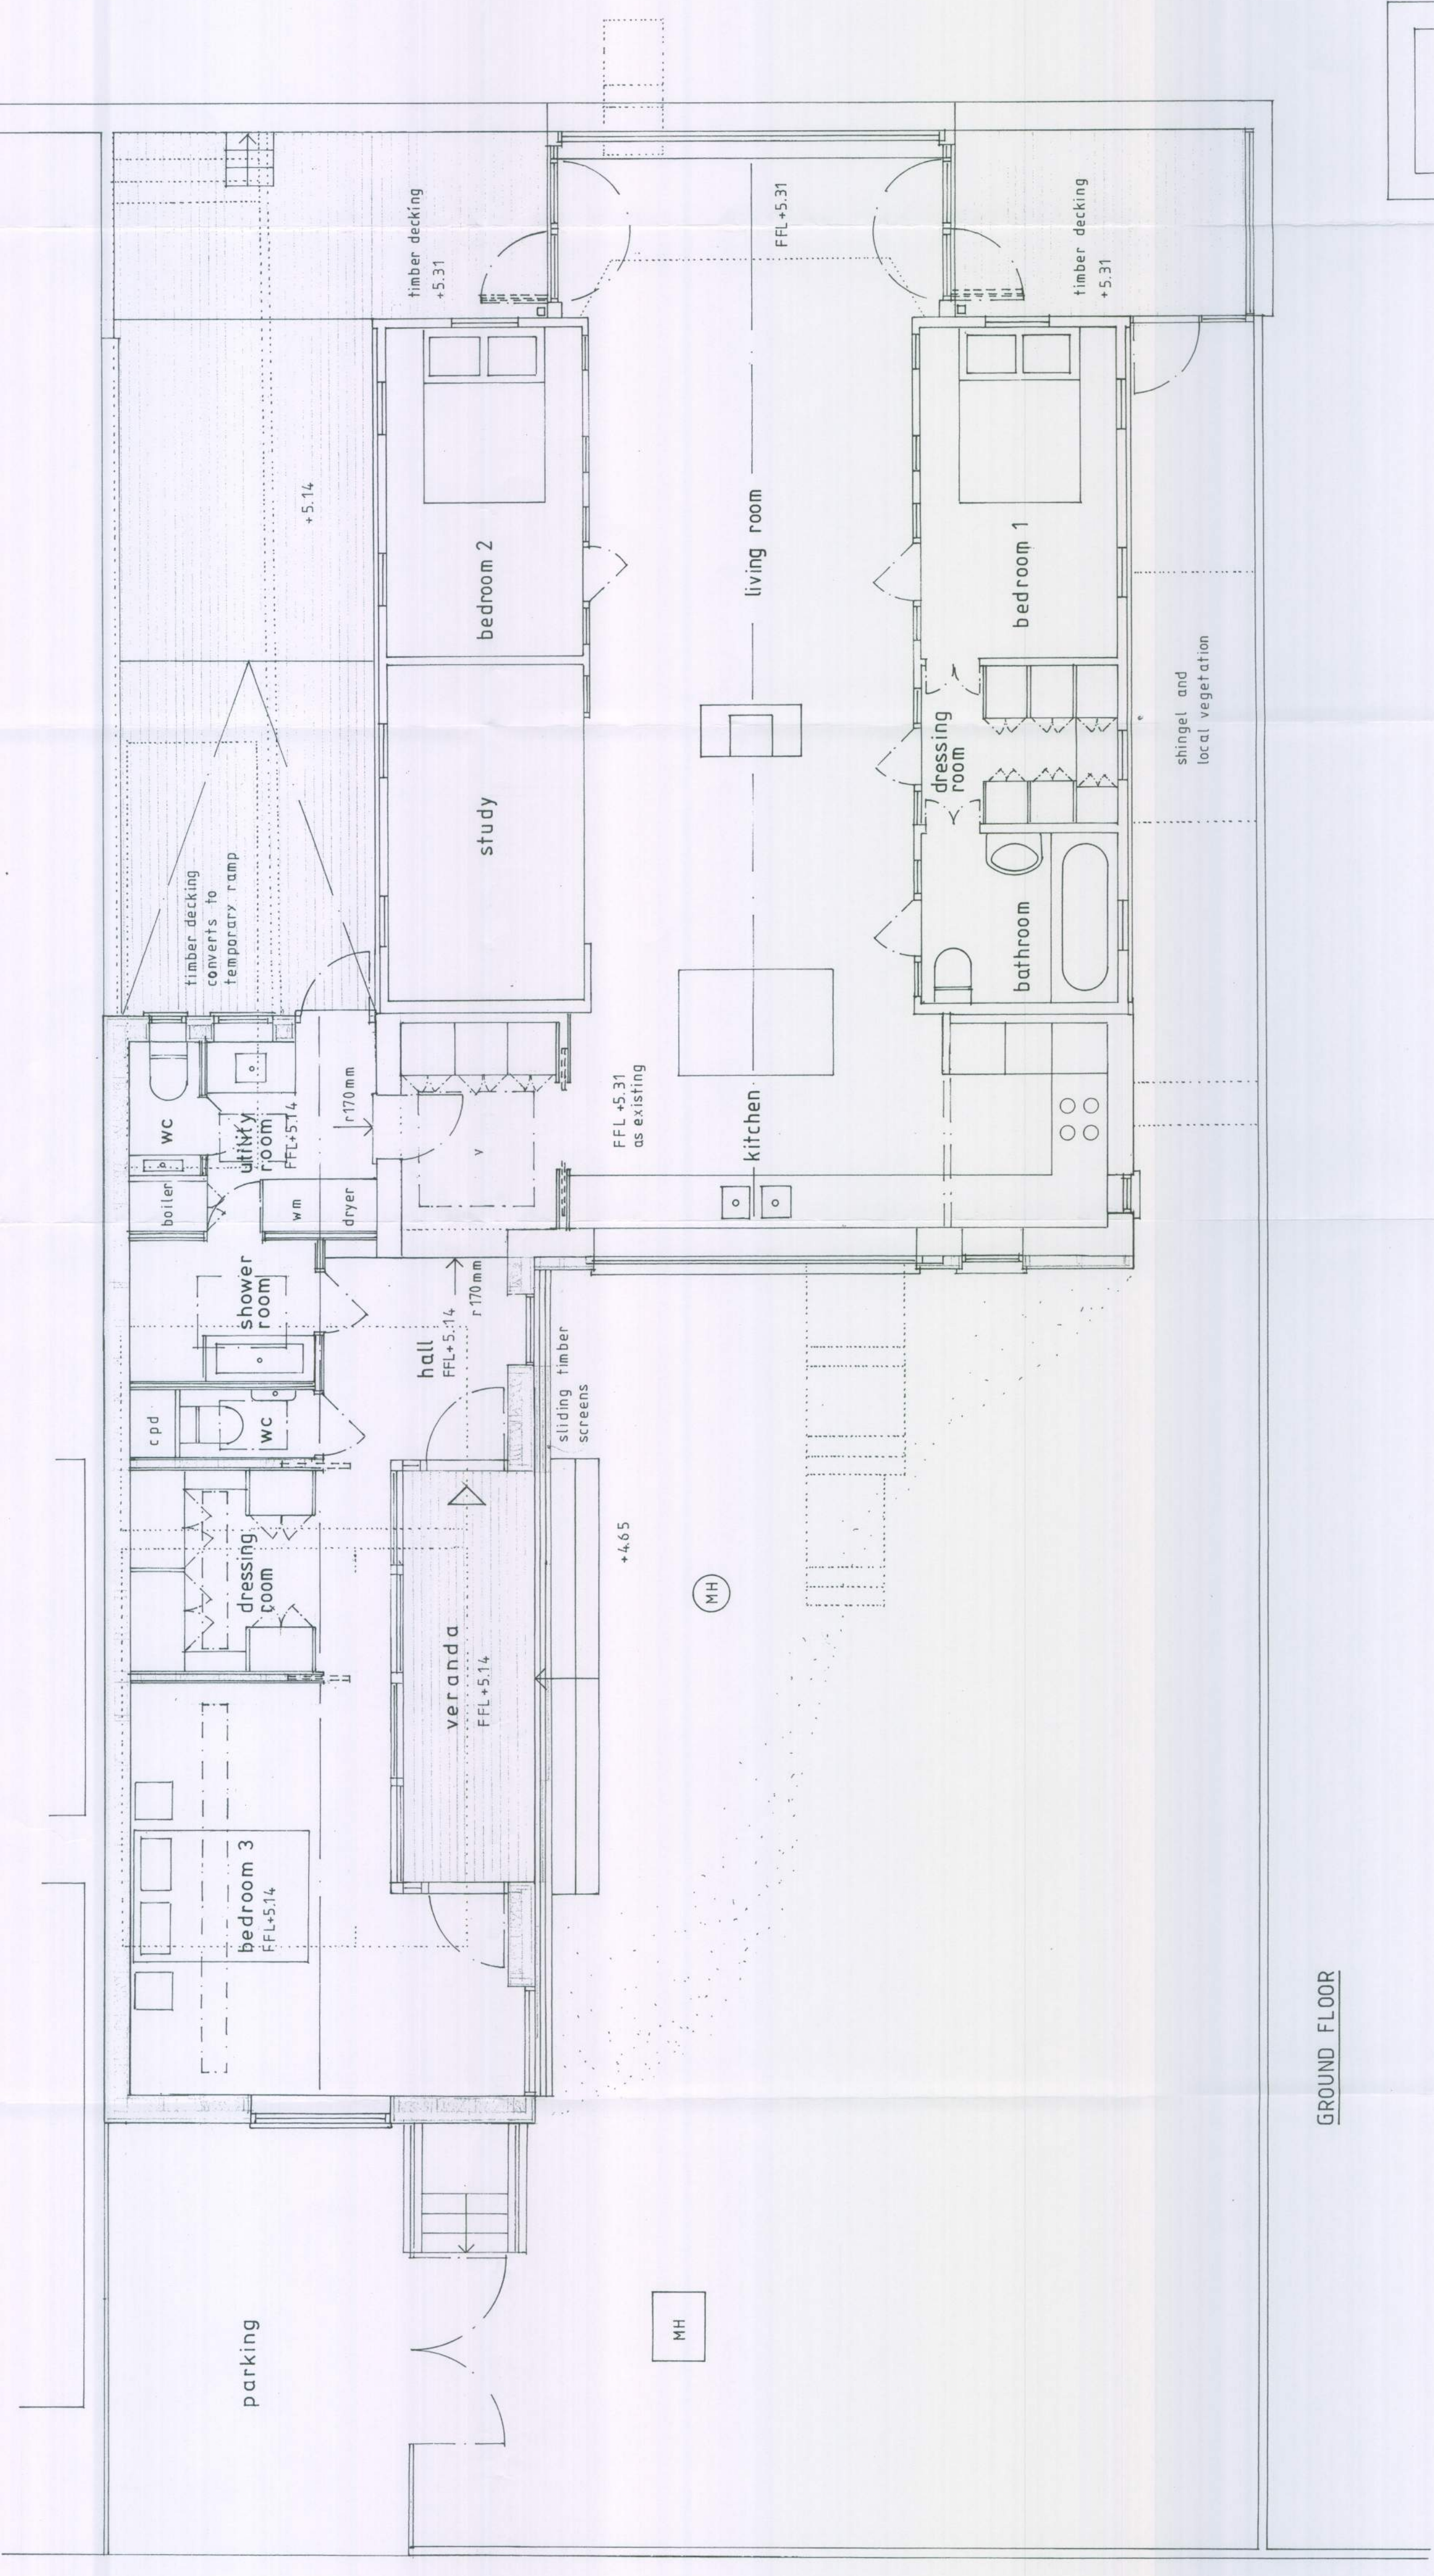

GROUND FLOOR

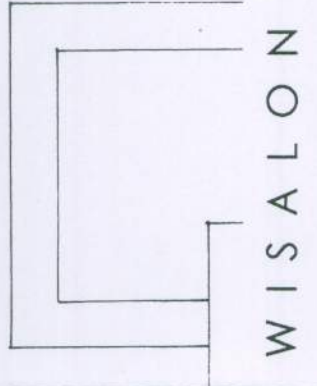

Project 52 EAST FRONT ROAD, FACHAM BOGNOR REGIS
WEST SUSSEX PO 21 4ST

For	Mr and Mrs Evers	Date	24.05.2011	Dwg by	SK	Revision	C
Title	PROPOSED LAYOUT GROUND FLOOR PLAN	Scale	1:50	Project no	126	Dwg no	P1

ALL DIMENSIONS TO BE CHECKED ON SITE. ANY DISCREPANCY BETWEEN THIS DRAWING AND OTHER INFORMATION TO BE REFERRED TO THE ARCHITECTS

Sabine Kunze Dipl Ing Arch
35 Peters Road London W6 0ET phone 020 8748716