




P147/11

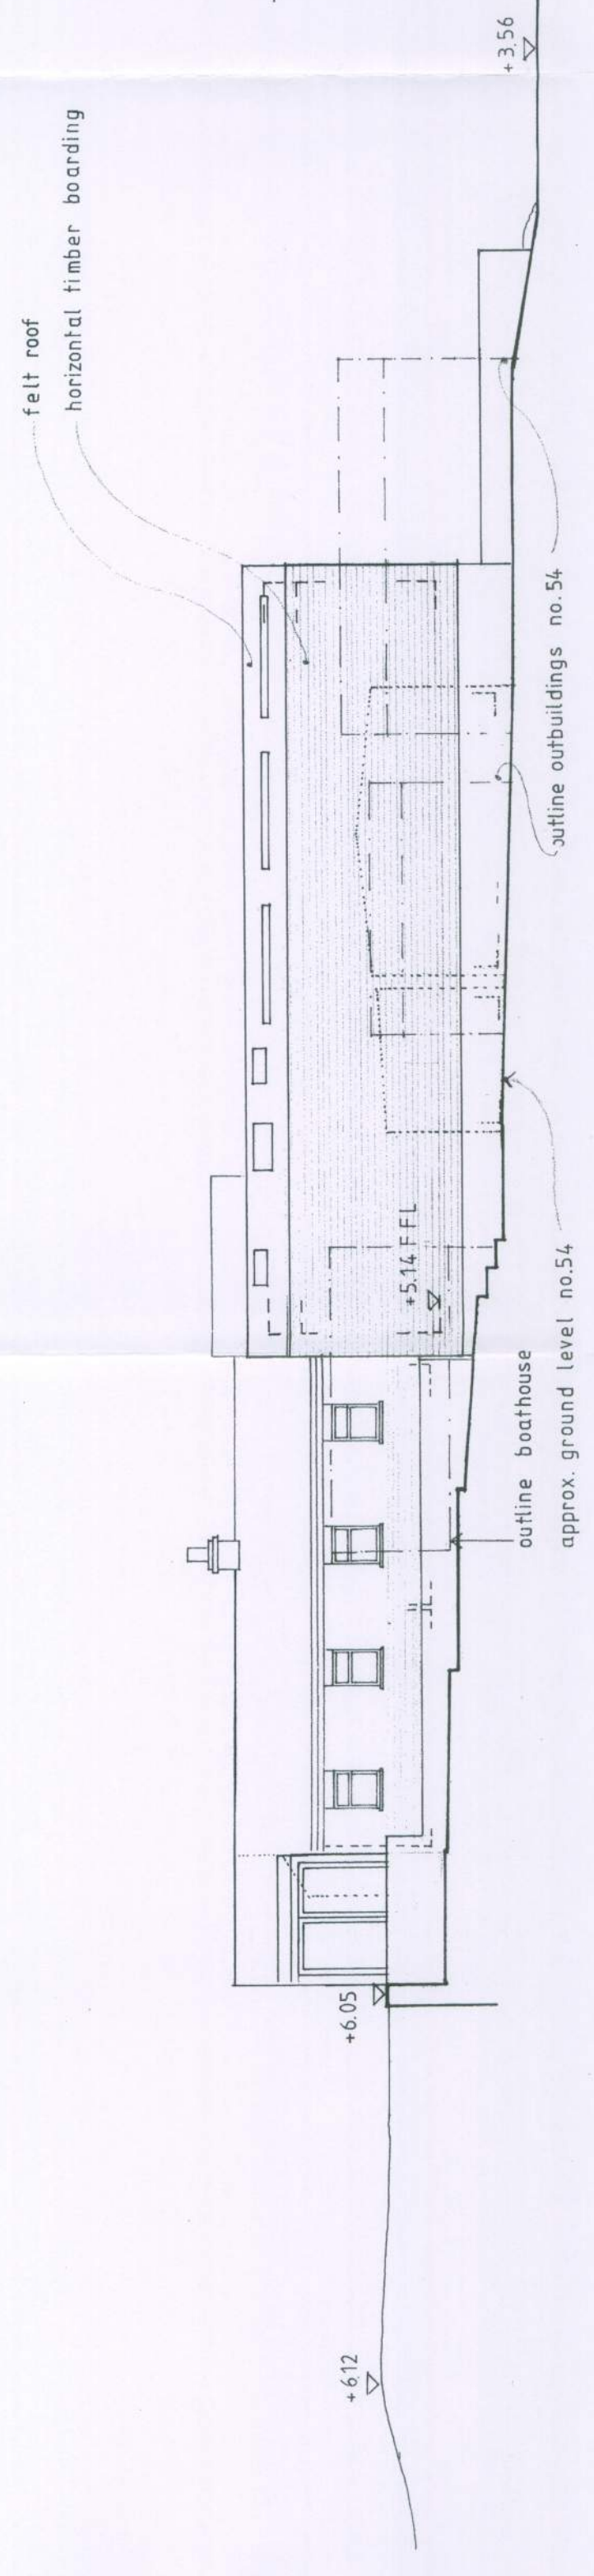


EAST ELEVATION

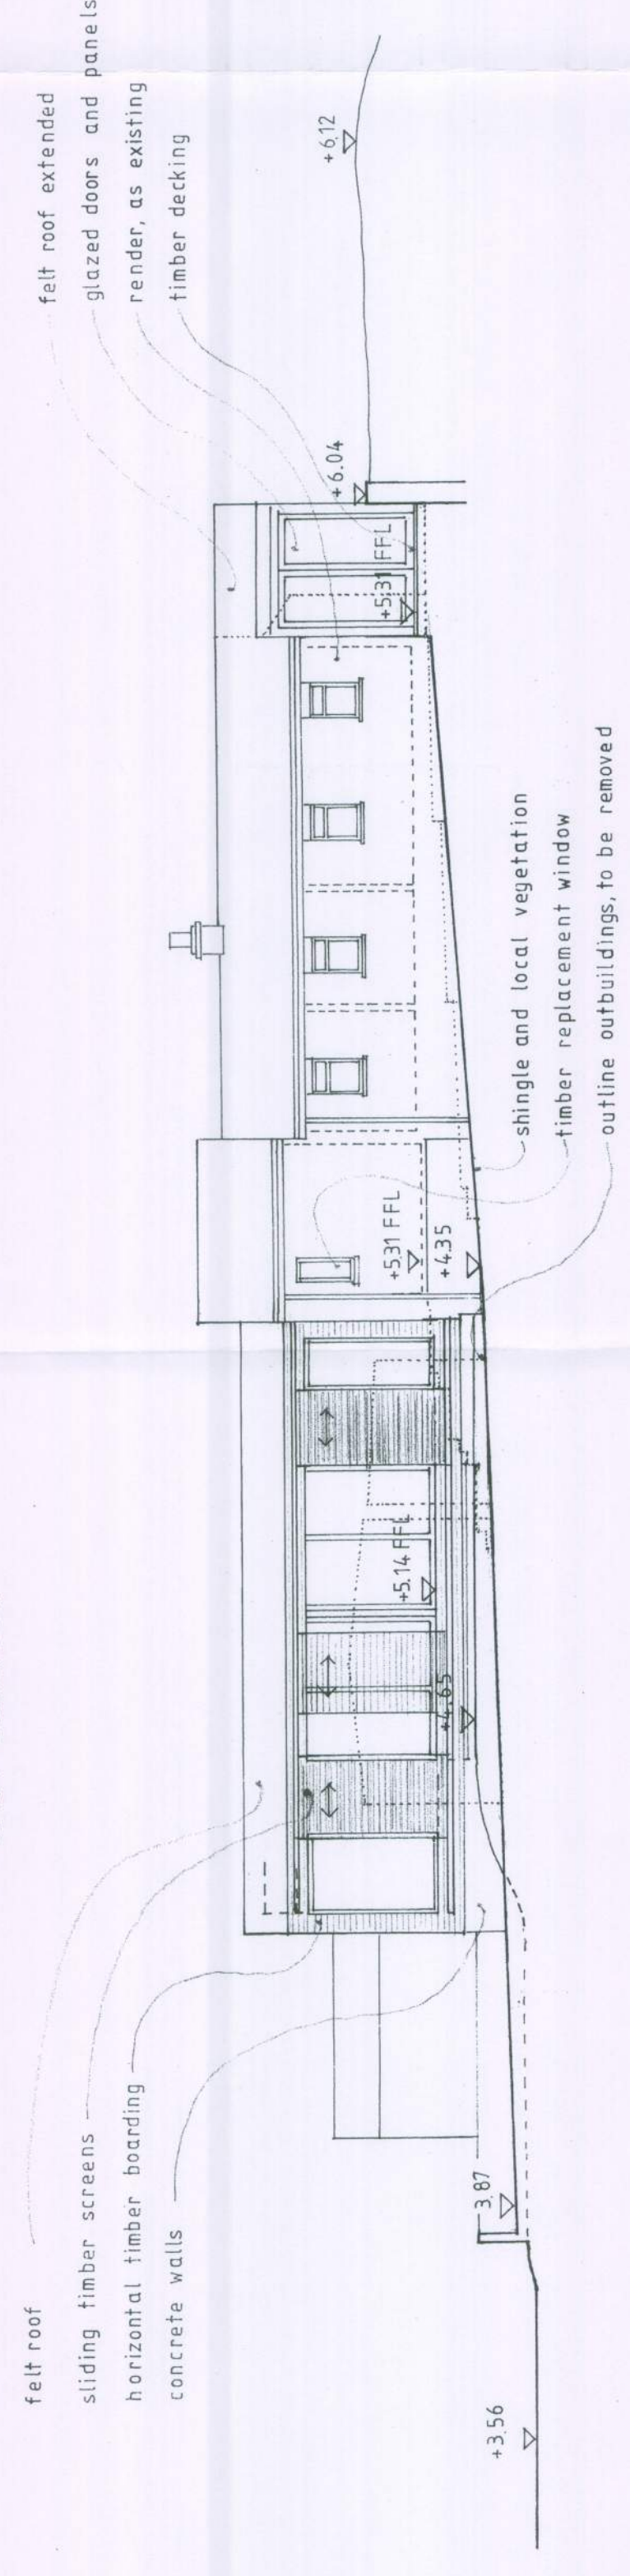

WEST ELEVATION

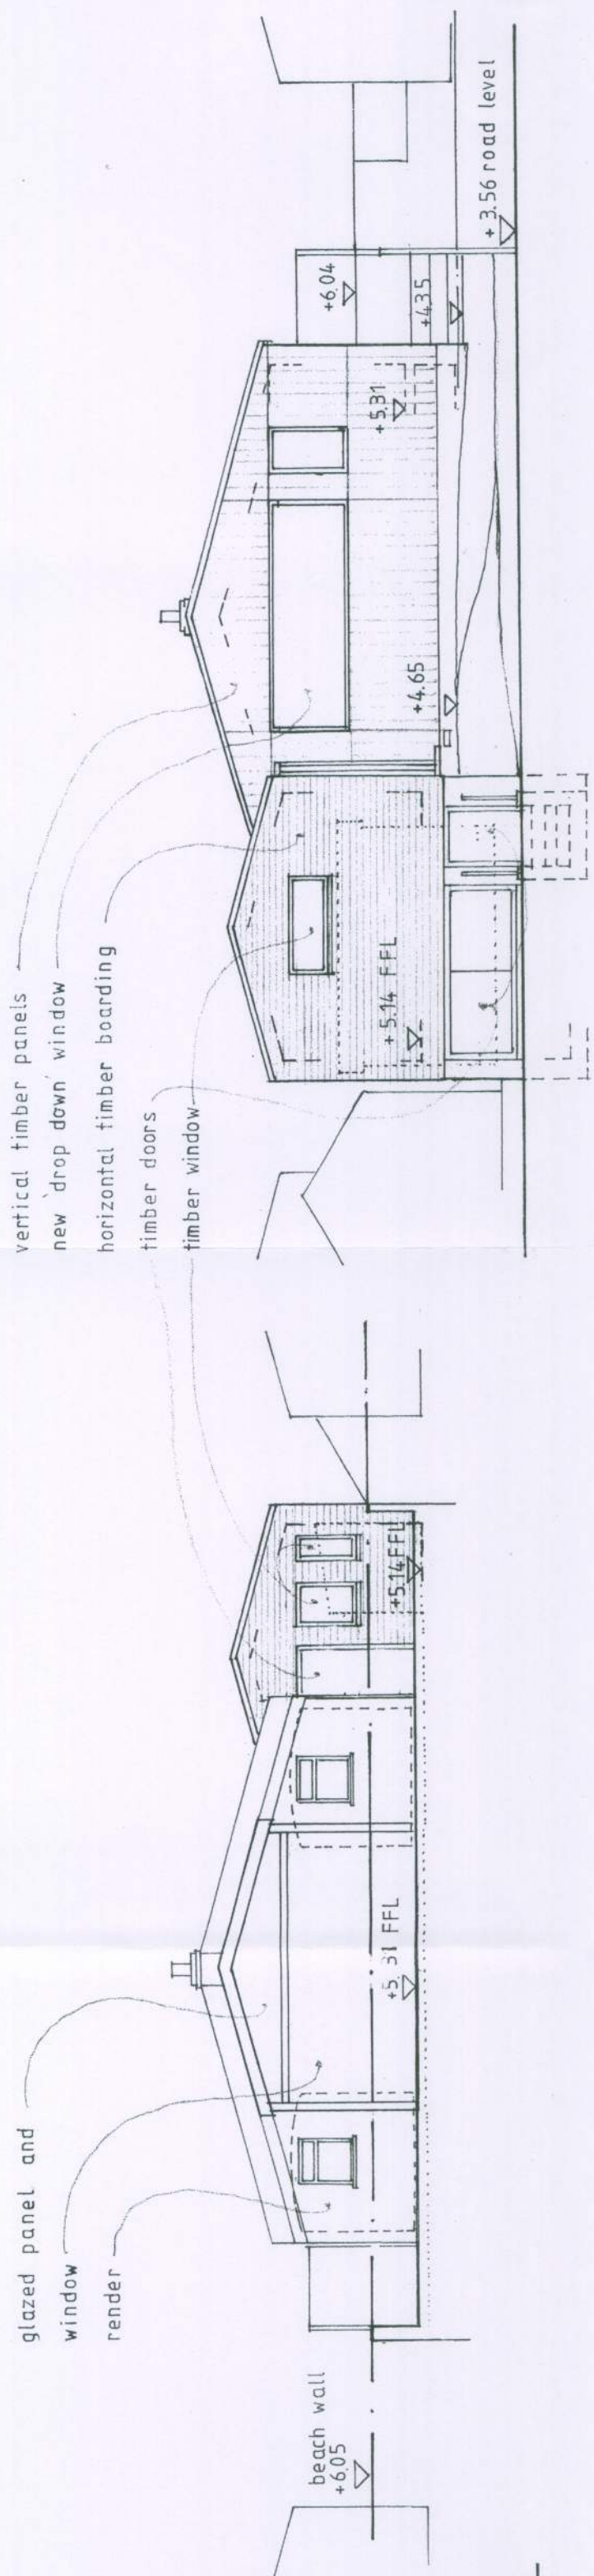


SOUTH ELEVATION

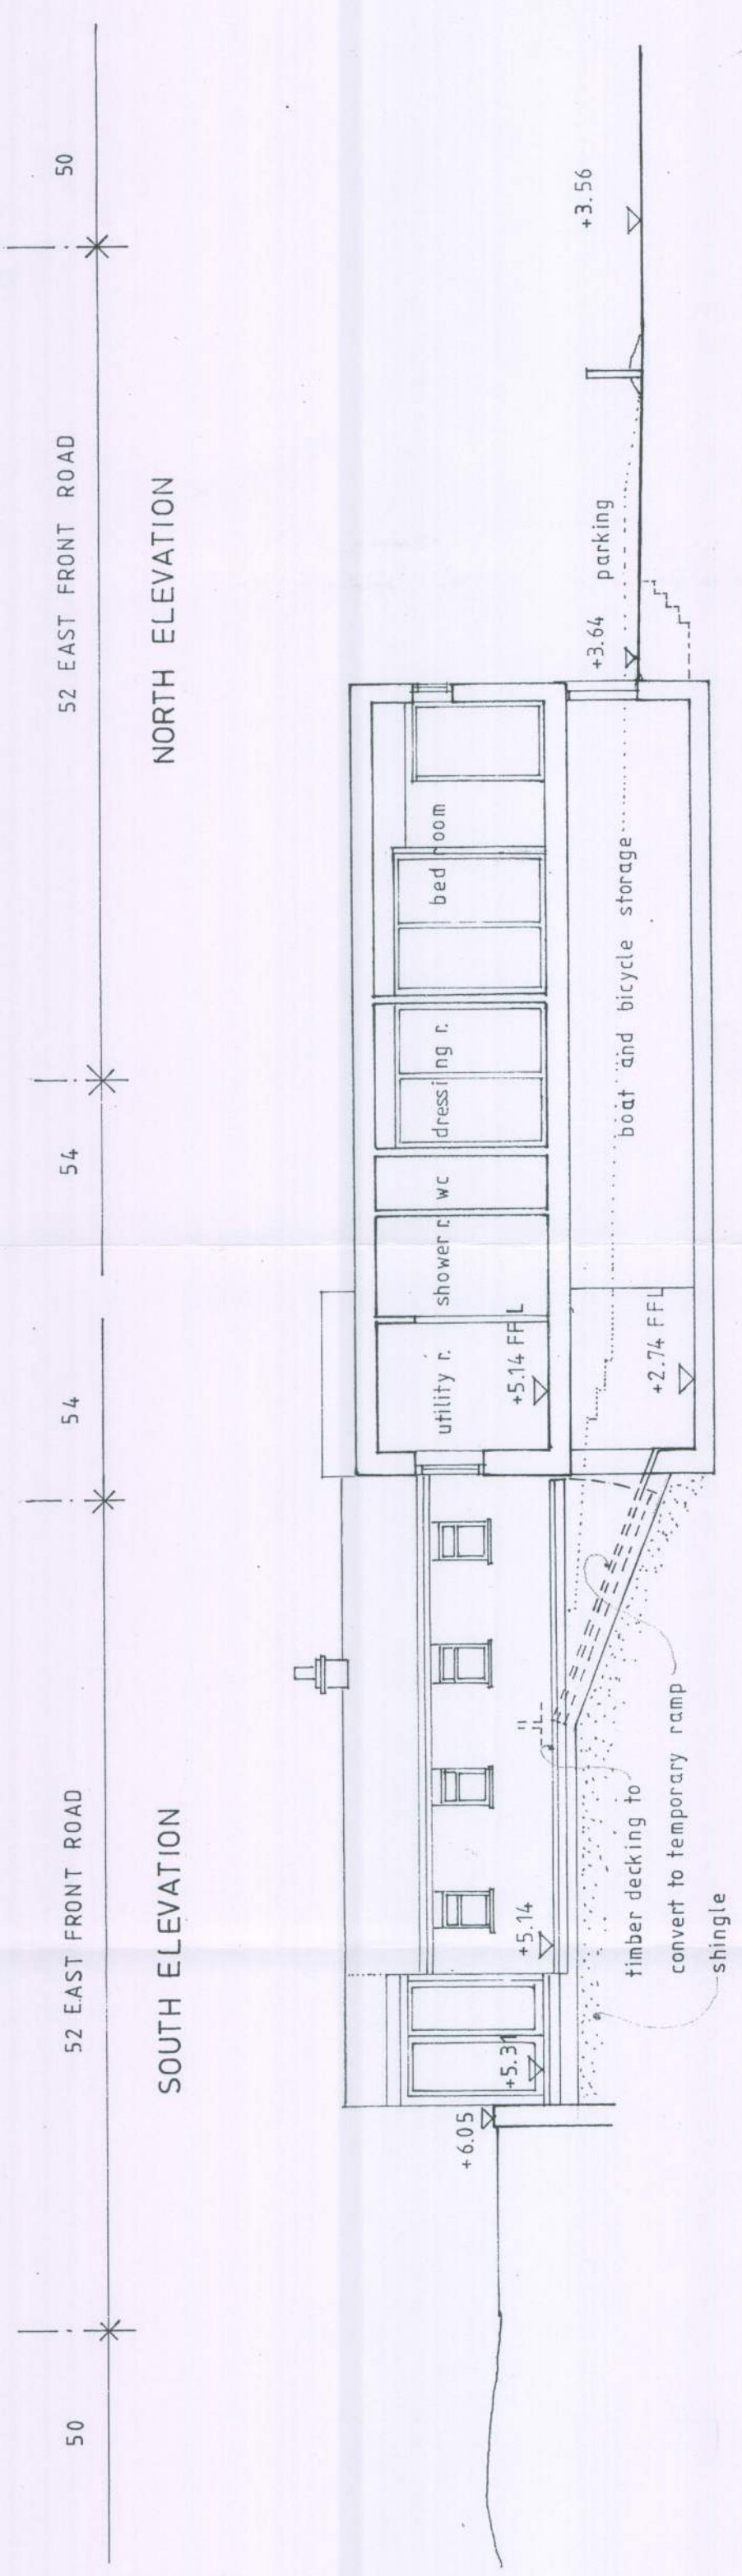


NORTH ELEVATION

SECTION A-A

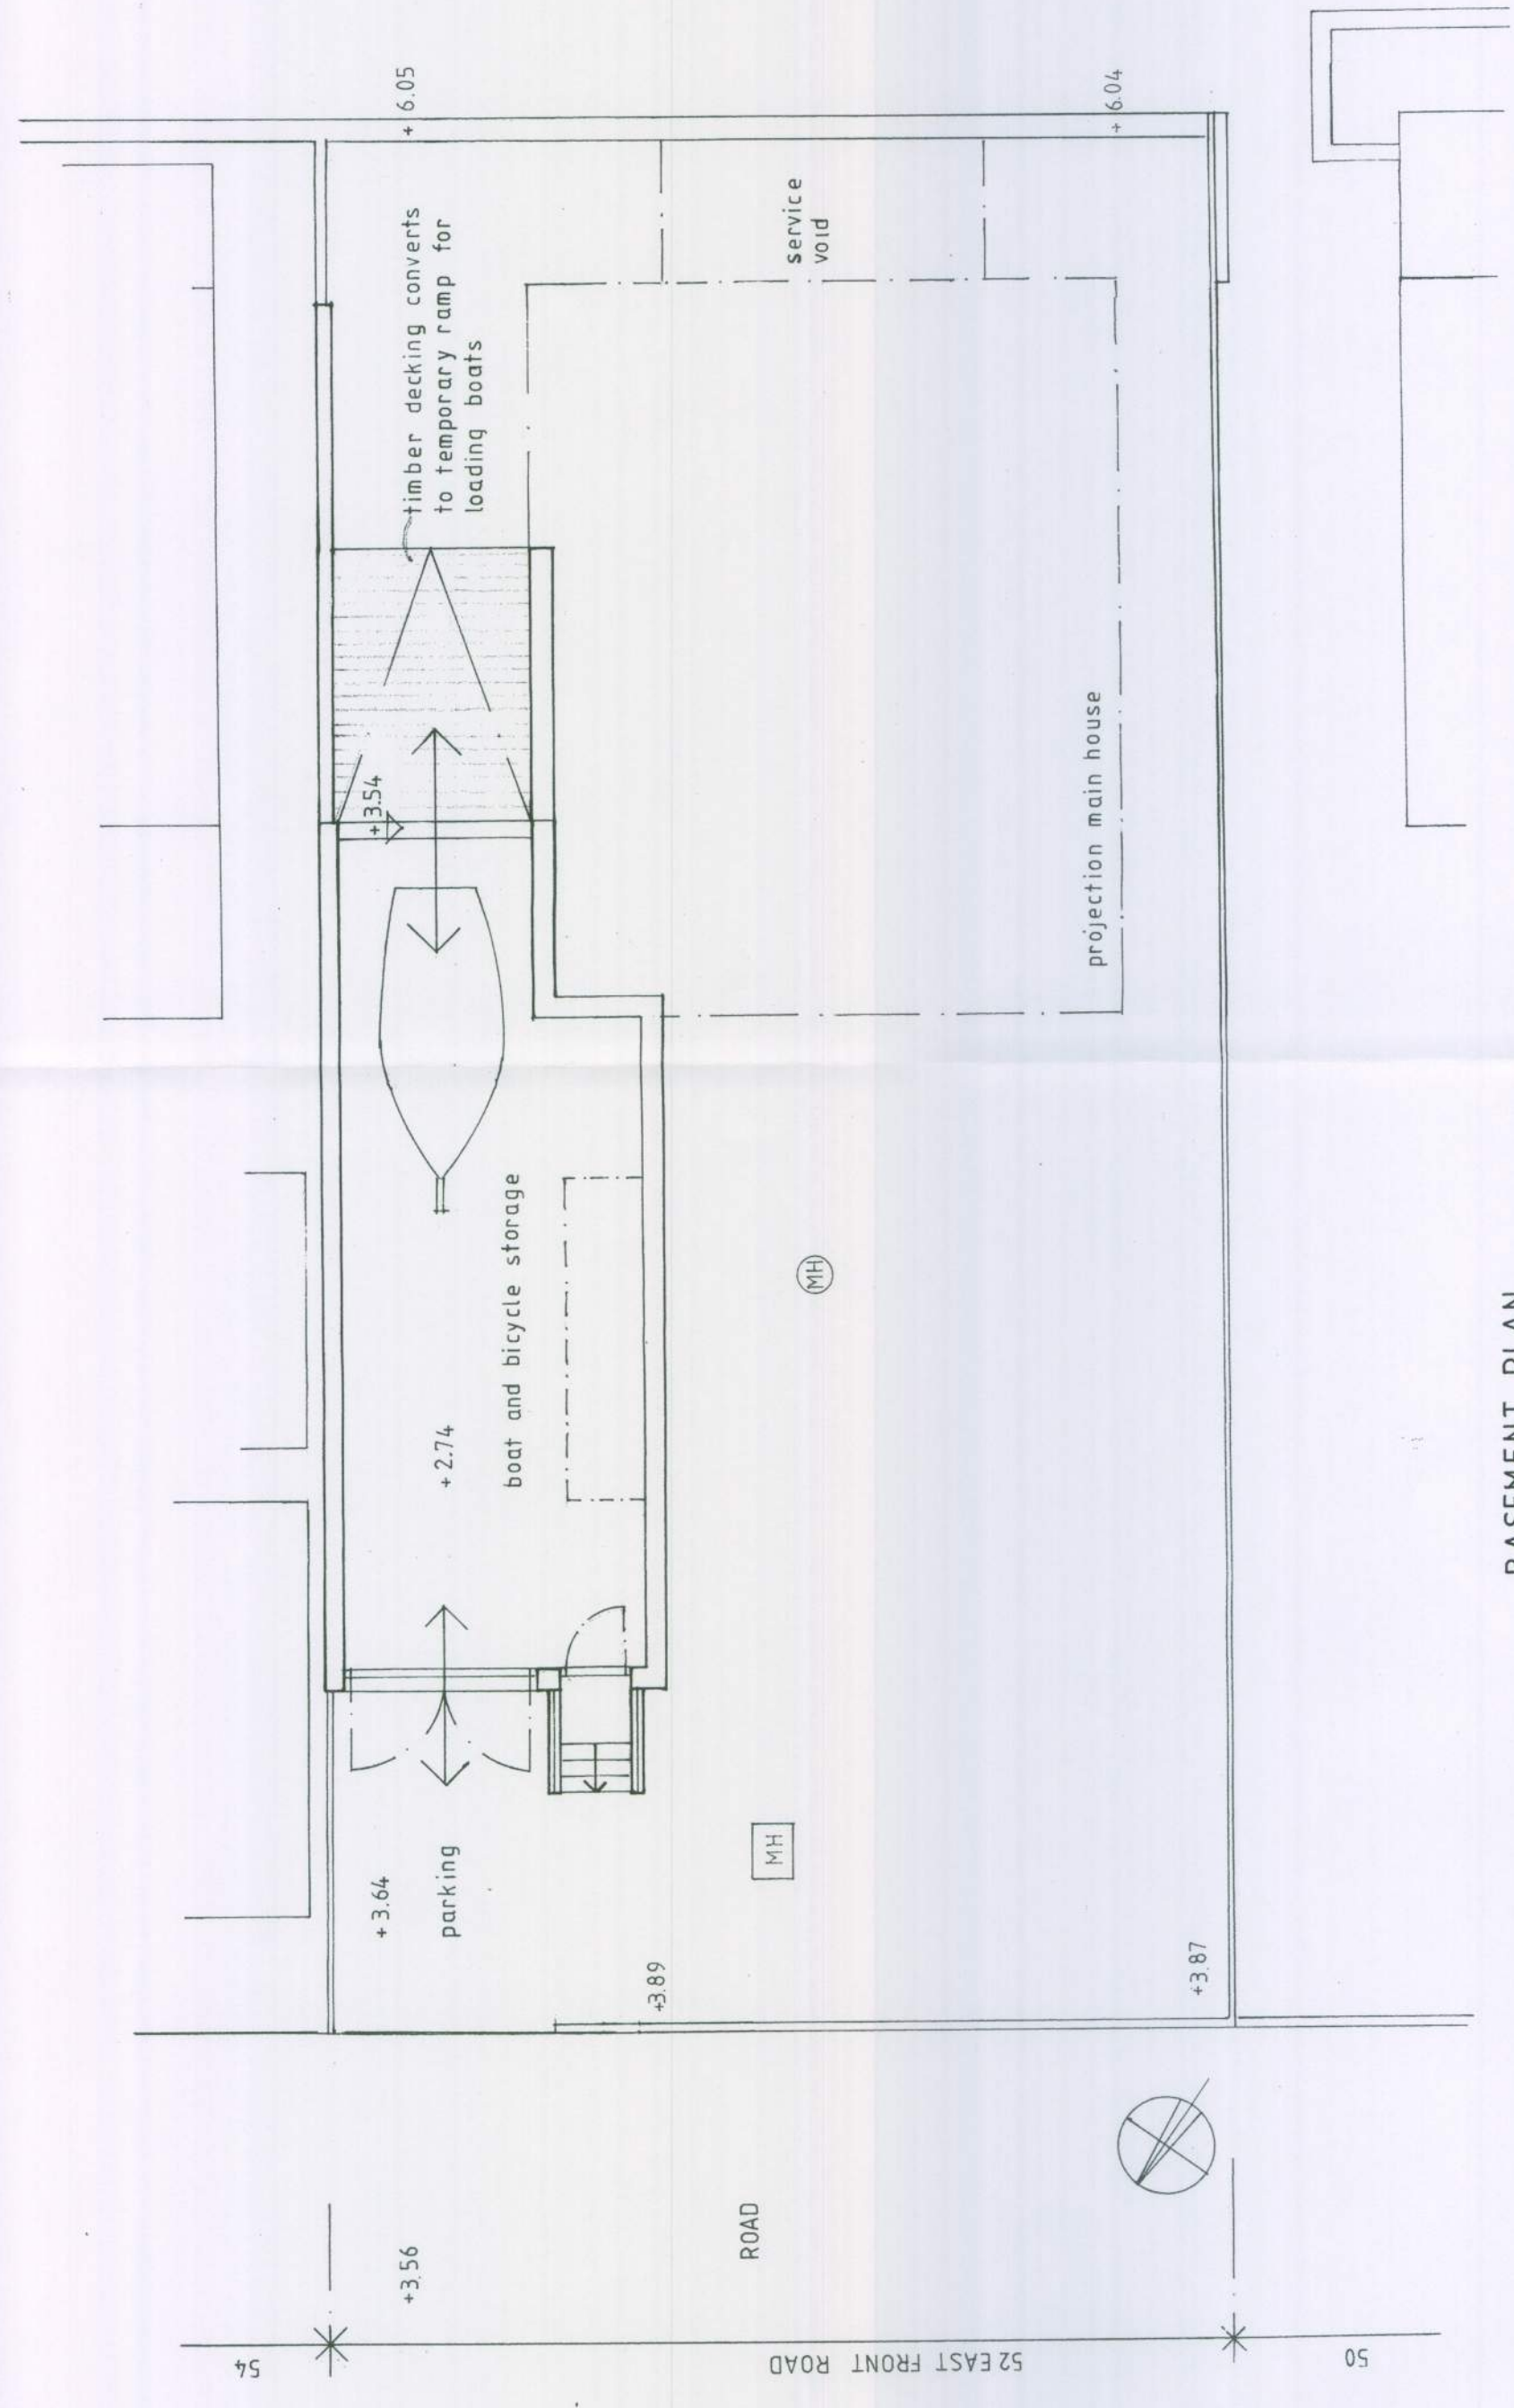

BASEMENT PLAN

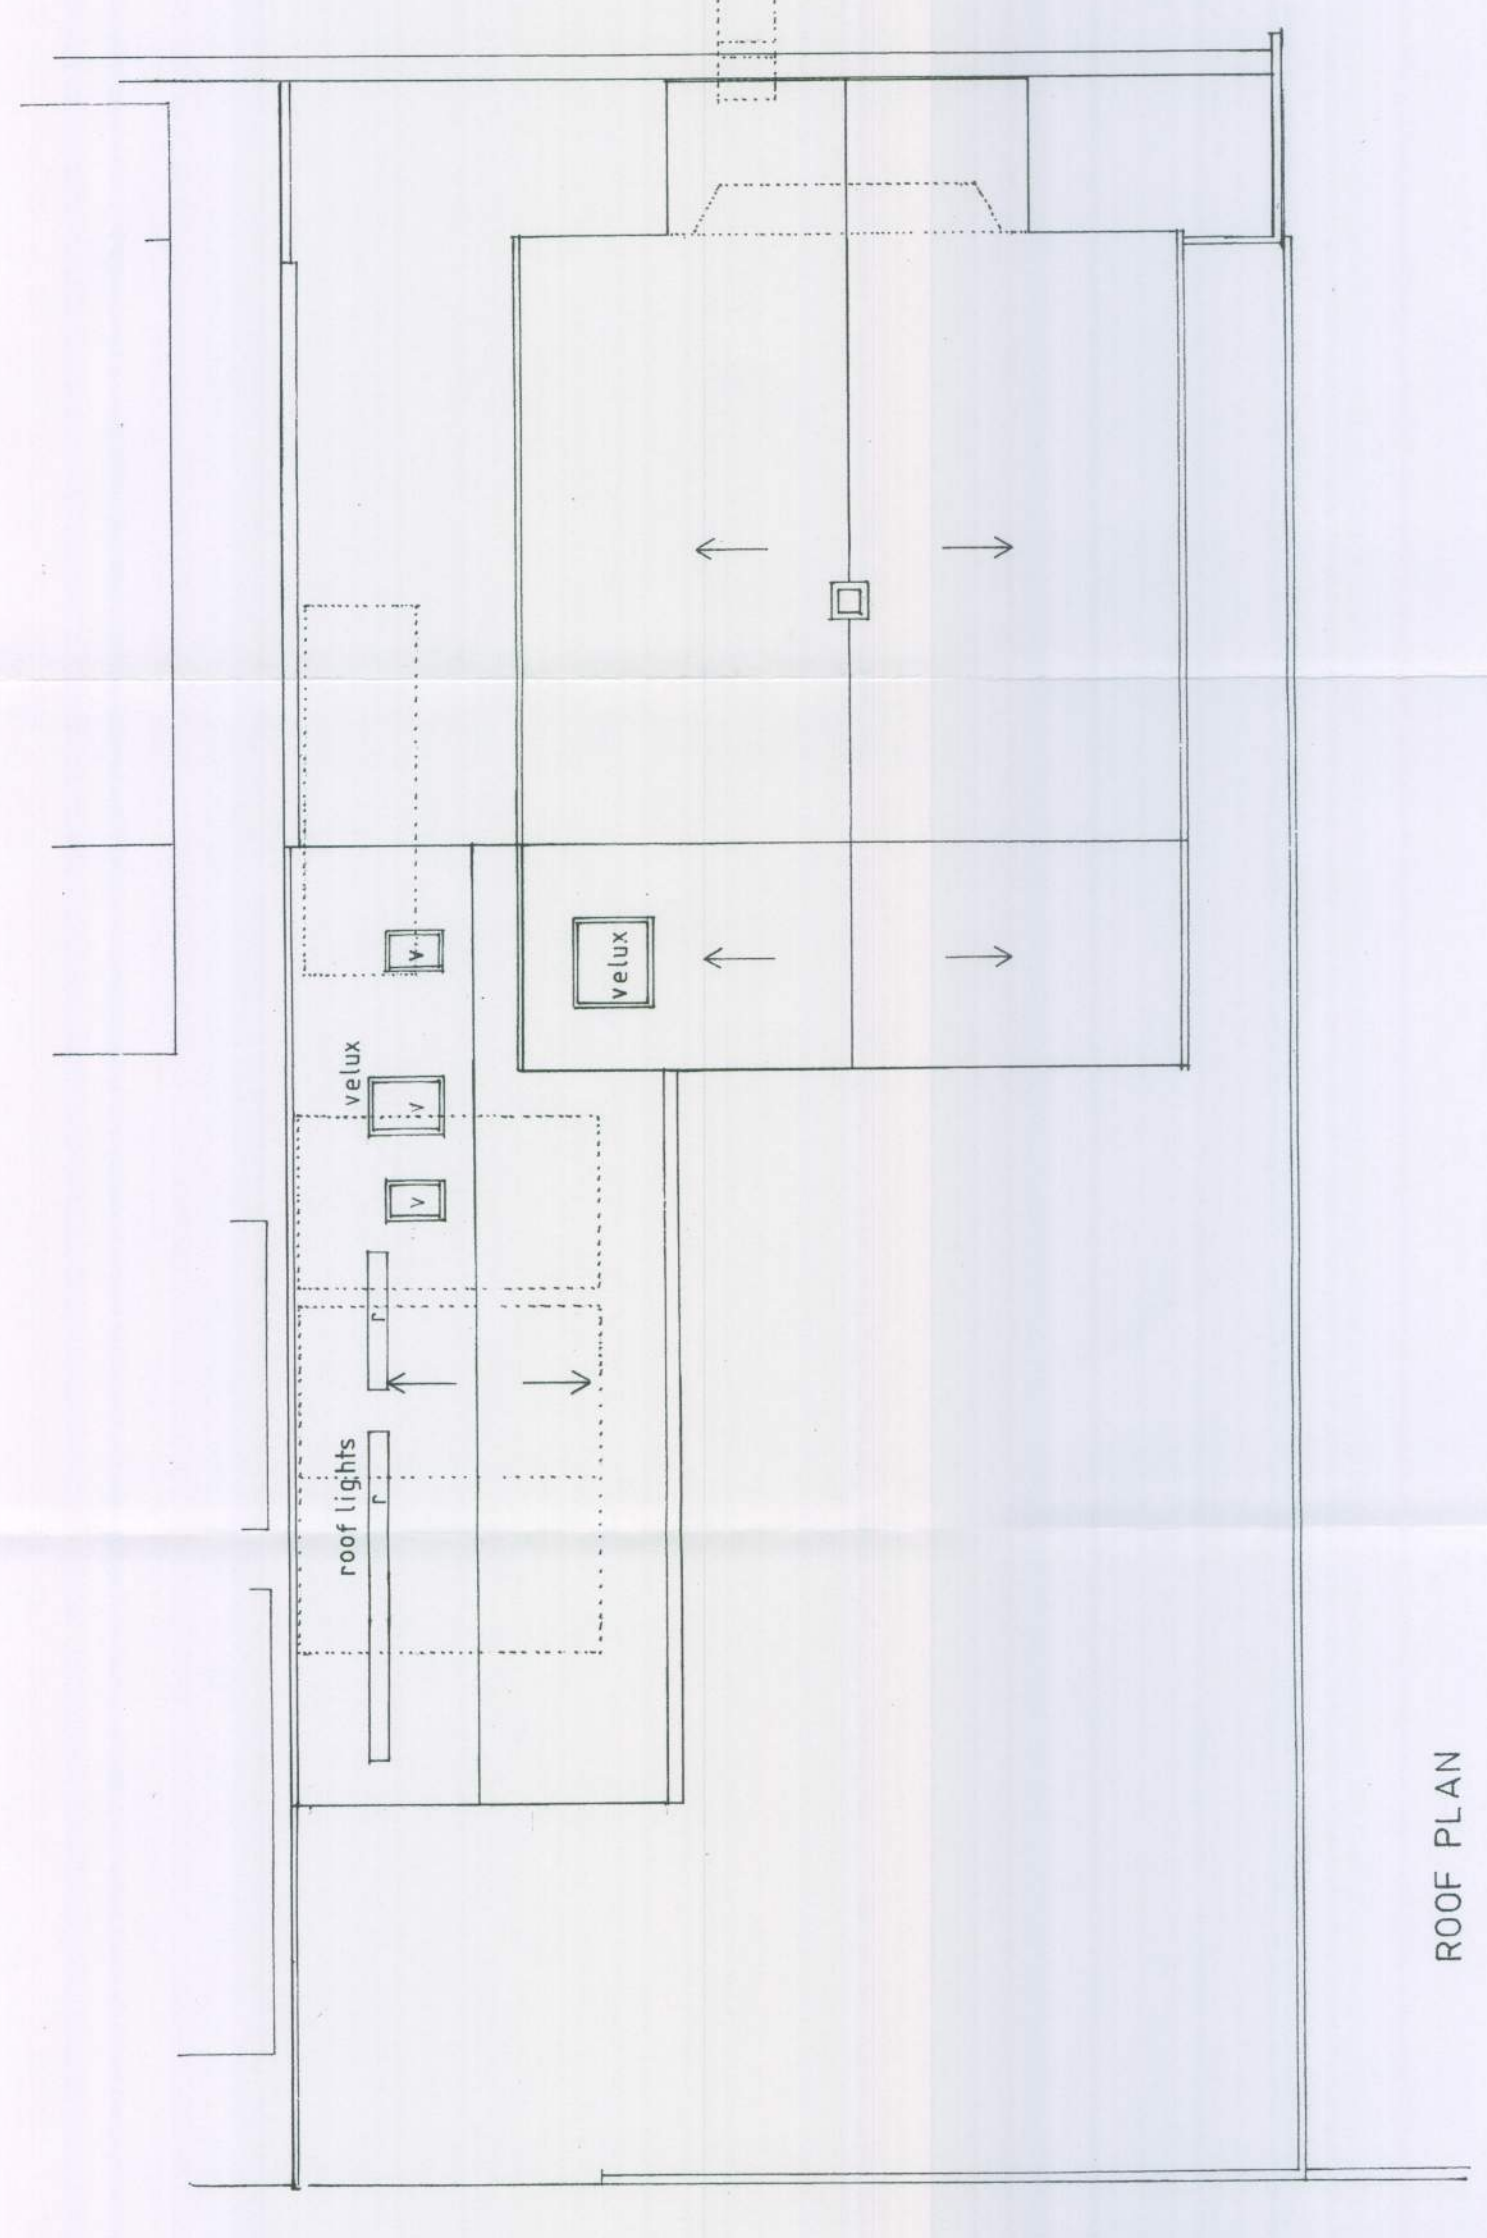

ROOF PLAN

Levels in meters AOD

W I S A L O N

Project 52 EAST FRONT ROAD, PAGHAM BOGNOR REGIS
WEST SUSSEX PO 21 4ST

For	Date	Dwg by	Revision
Mr and Mrs Evers	24.05.2011	sk	C
Title	Scale	Project no	Dwg no
PROPOSED LAYOUT, ELEVATIONS AND SECTION A-A	1:50	126	P2

ALL DIMENSIONS TO BE CHECKED ON SITE. ANY DISCREPANCY BETWEEN THIS DRAWING AND OTHER INFORMATION TO BE REFERRED TO THE ARCHITECTS

Sabine Kunze Dipl Ing Arch
35 Perriss Road London W6 0EY phone 020 87484716