

NOTES

To be read in conjunction with Architects Specification
All dimension to structural face

Please refer to Engineers drawings KWS/401/S/01-05
for steelwork, timber and lintel details

Original Paper Size A2

Finishes Schedule

Planning Approval P/A/18/PL – Kings Beach, Condition 3


Brick – lbstock, Ashdown, Pevensey multi stock

Fascias and Soffits – white UPVC


Roof Tile – Weinerberger, 20/20 Flandes tile

Guttering and downpipes – black UPVC


Windows – White UPVC

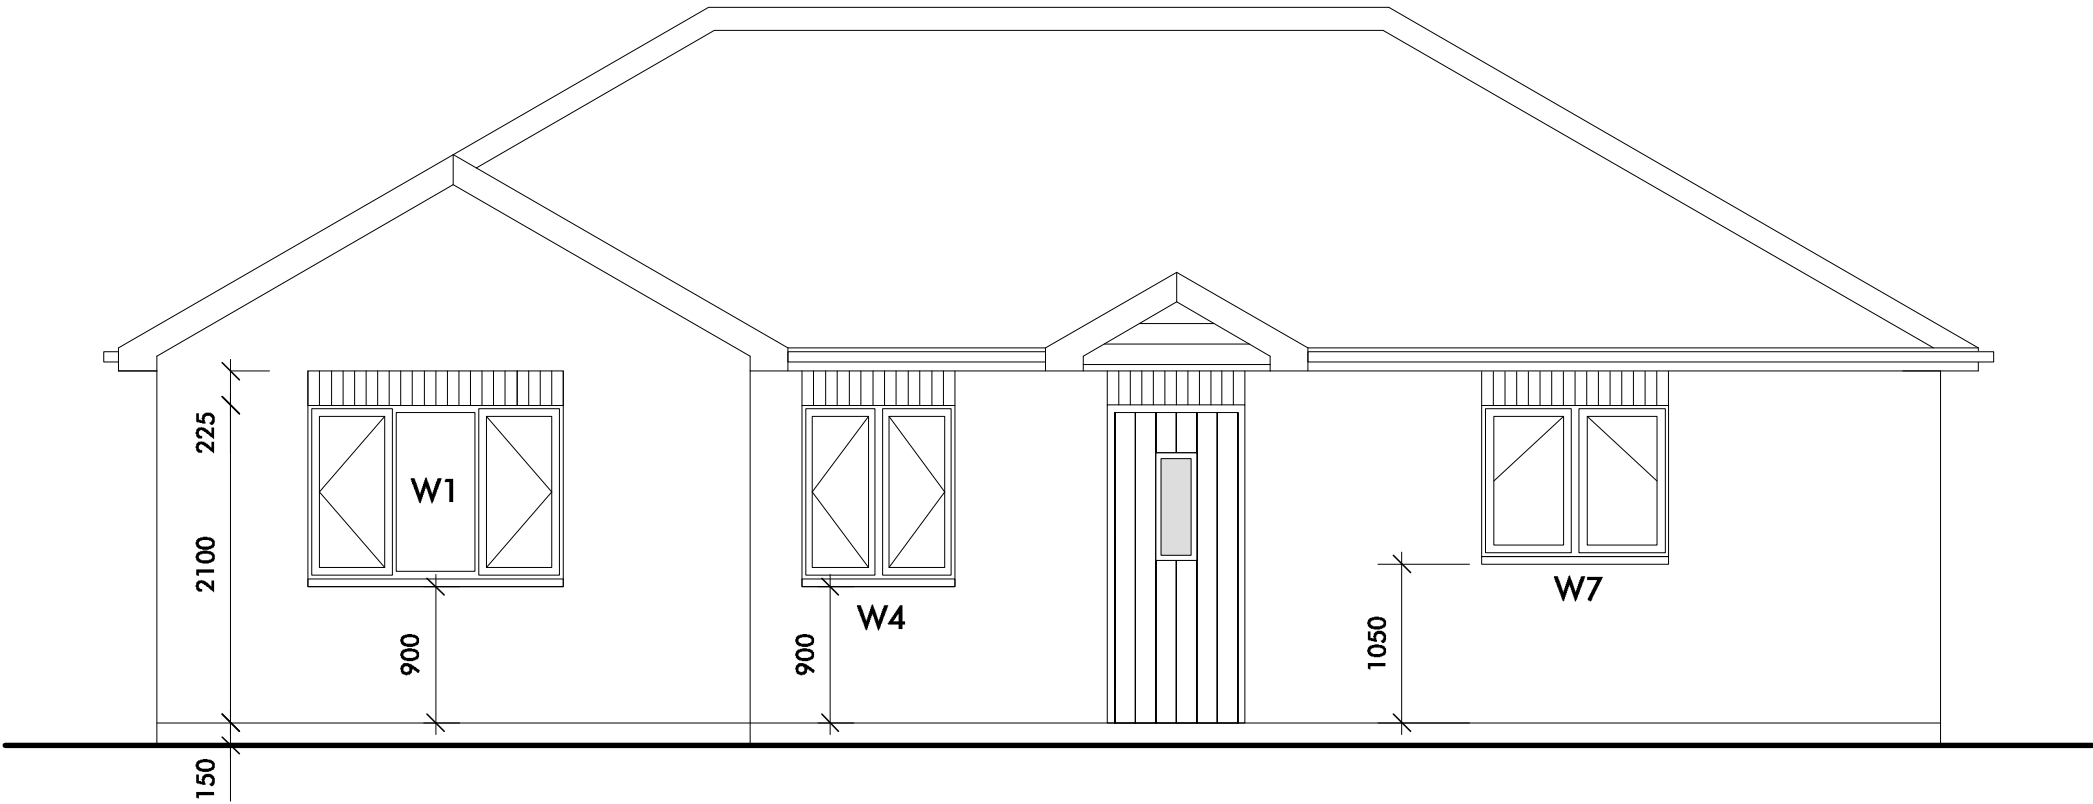


Front Elevation (Sea Lane)

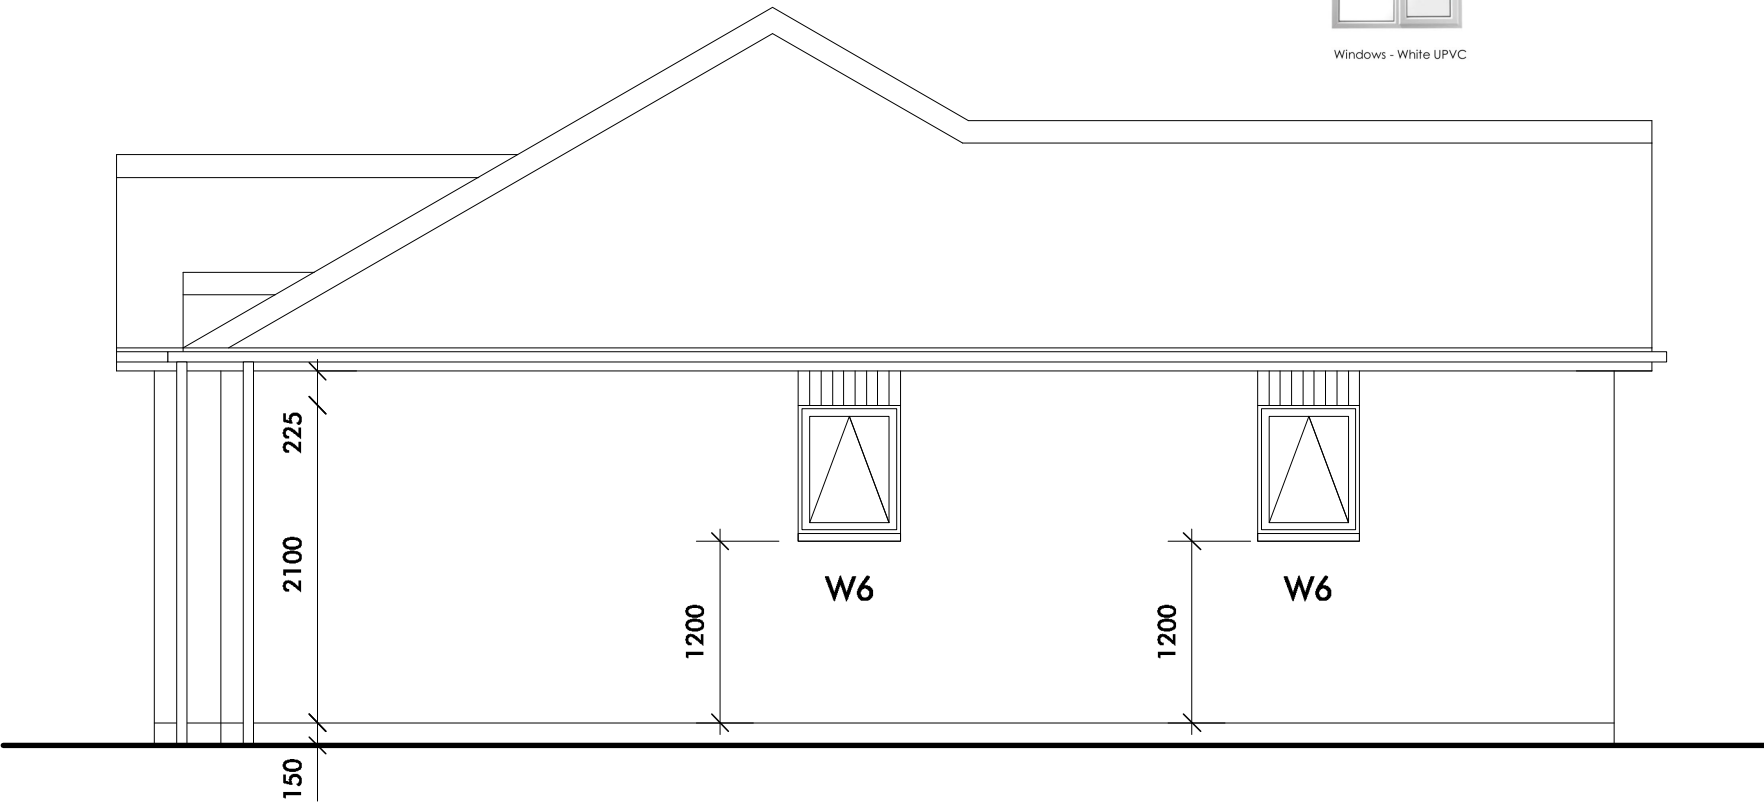

Side Elevation (Garden)

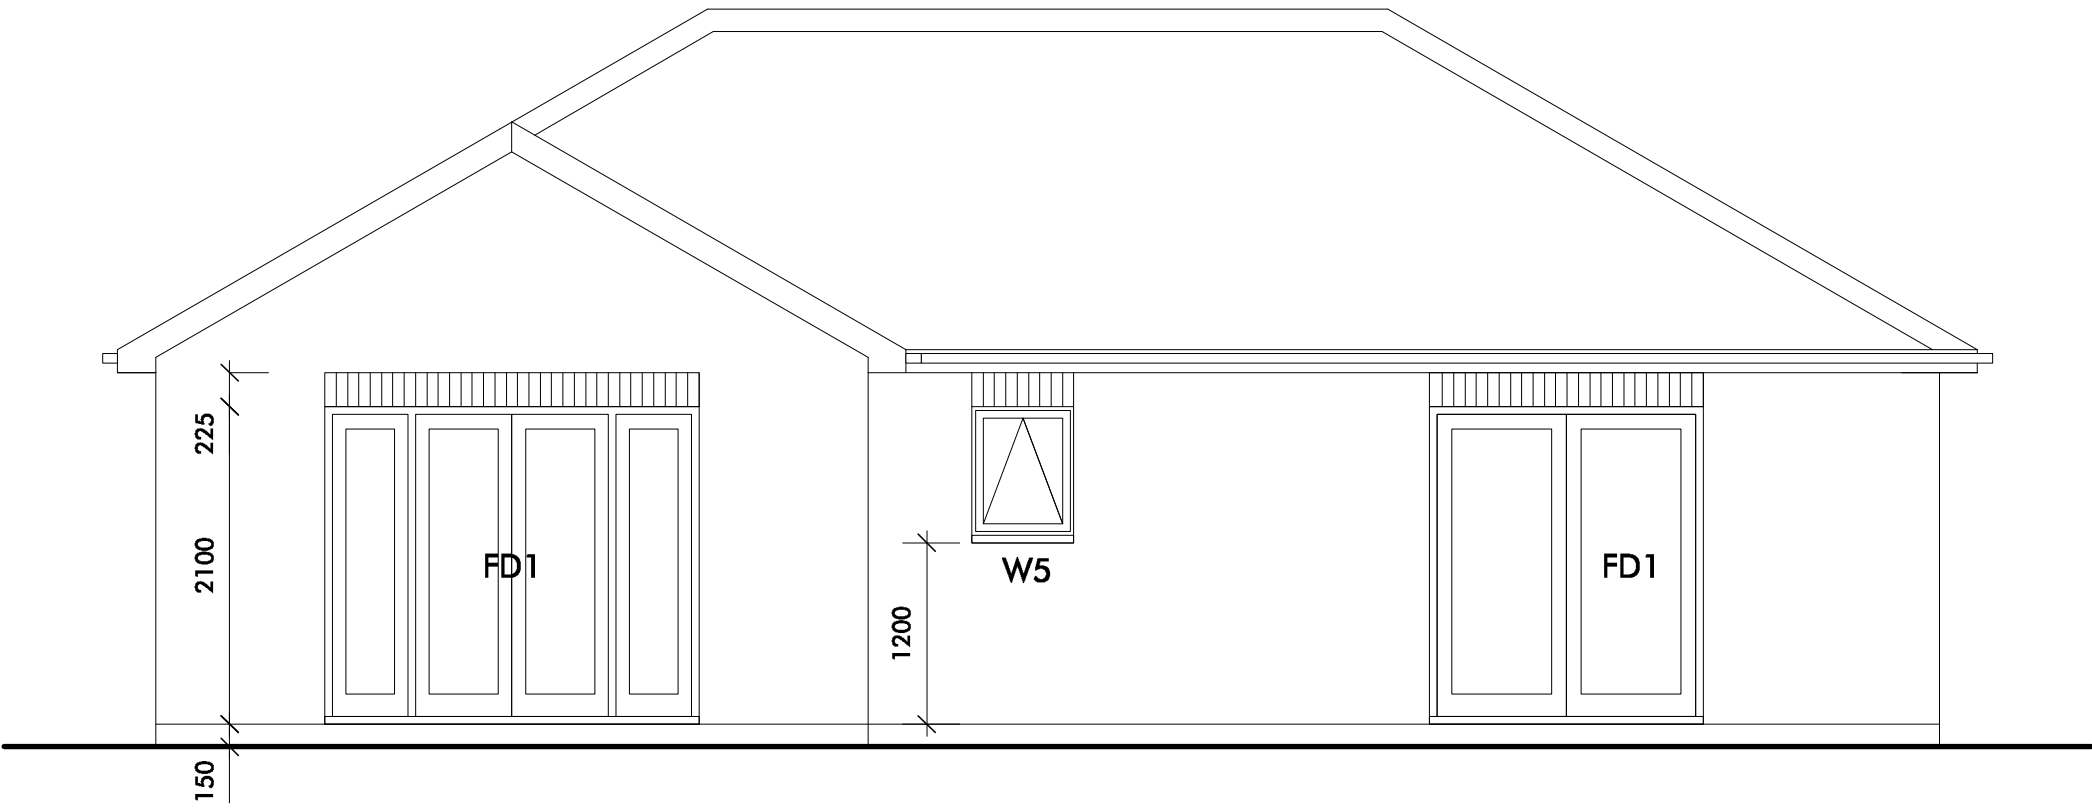

Rear Elevation

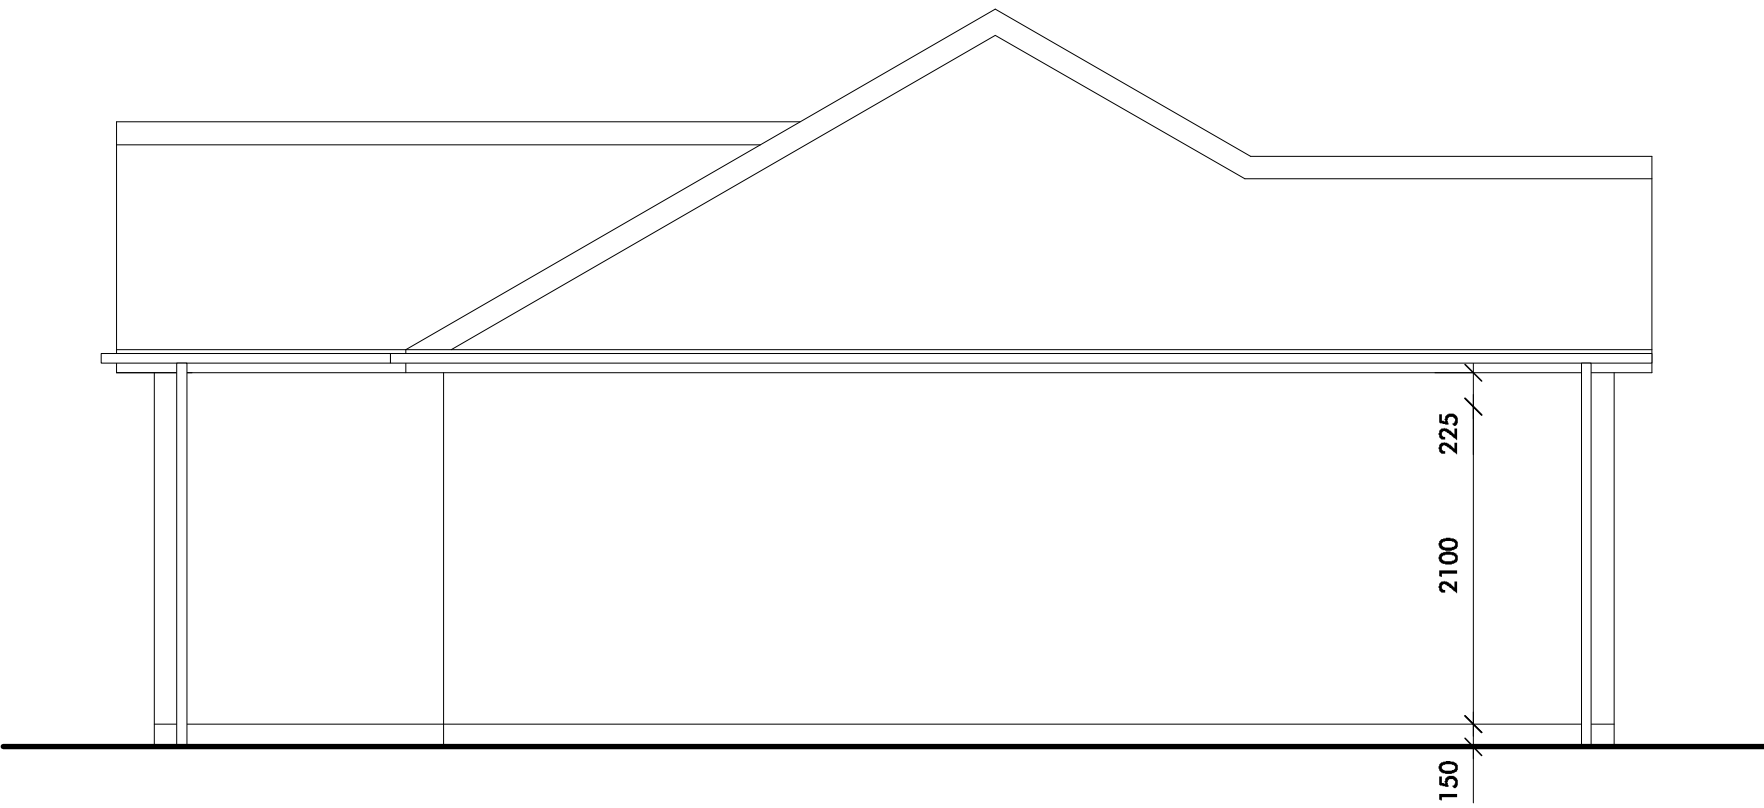

Side Elevation

Rev A Bifolds changed to french doors 14/11/18

IVON BLUMER ARCHITECTS LTD

PROJECT	Kings Beach	DATE	27/07/18
TITLE	Elevations Plot 2	DRG NO	IBA/505/09/Rev C
SCALE	1 : 50	REVISIONS	A

The Studio • 41 West Drive • Aldwick Bay • West Sussex • PO21 4LZ
www.ivonblumerarchitects.com • ivon@ivonblumerarchitects.com
Tel • 01243 262987
© Ivon Blumer Architects 2017

