


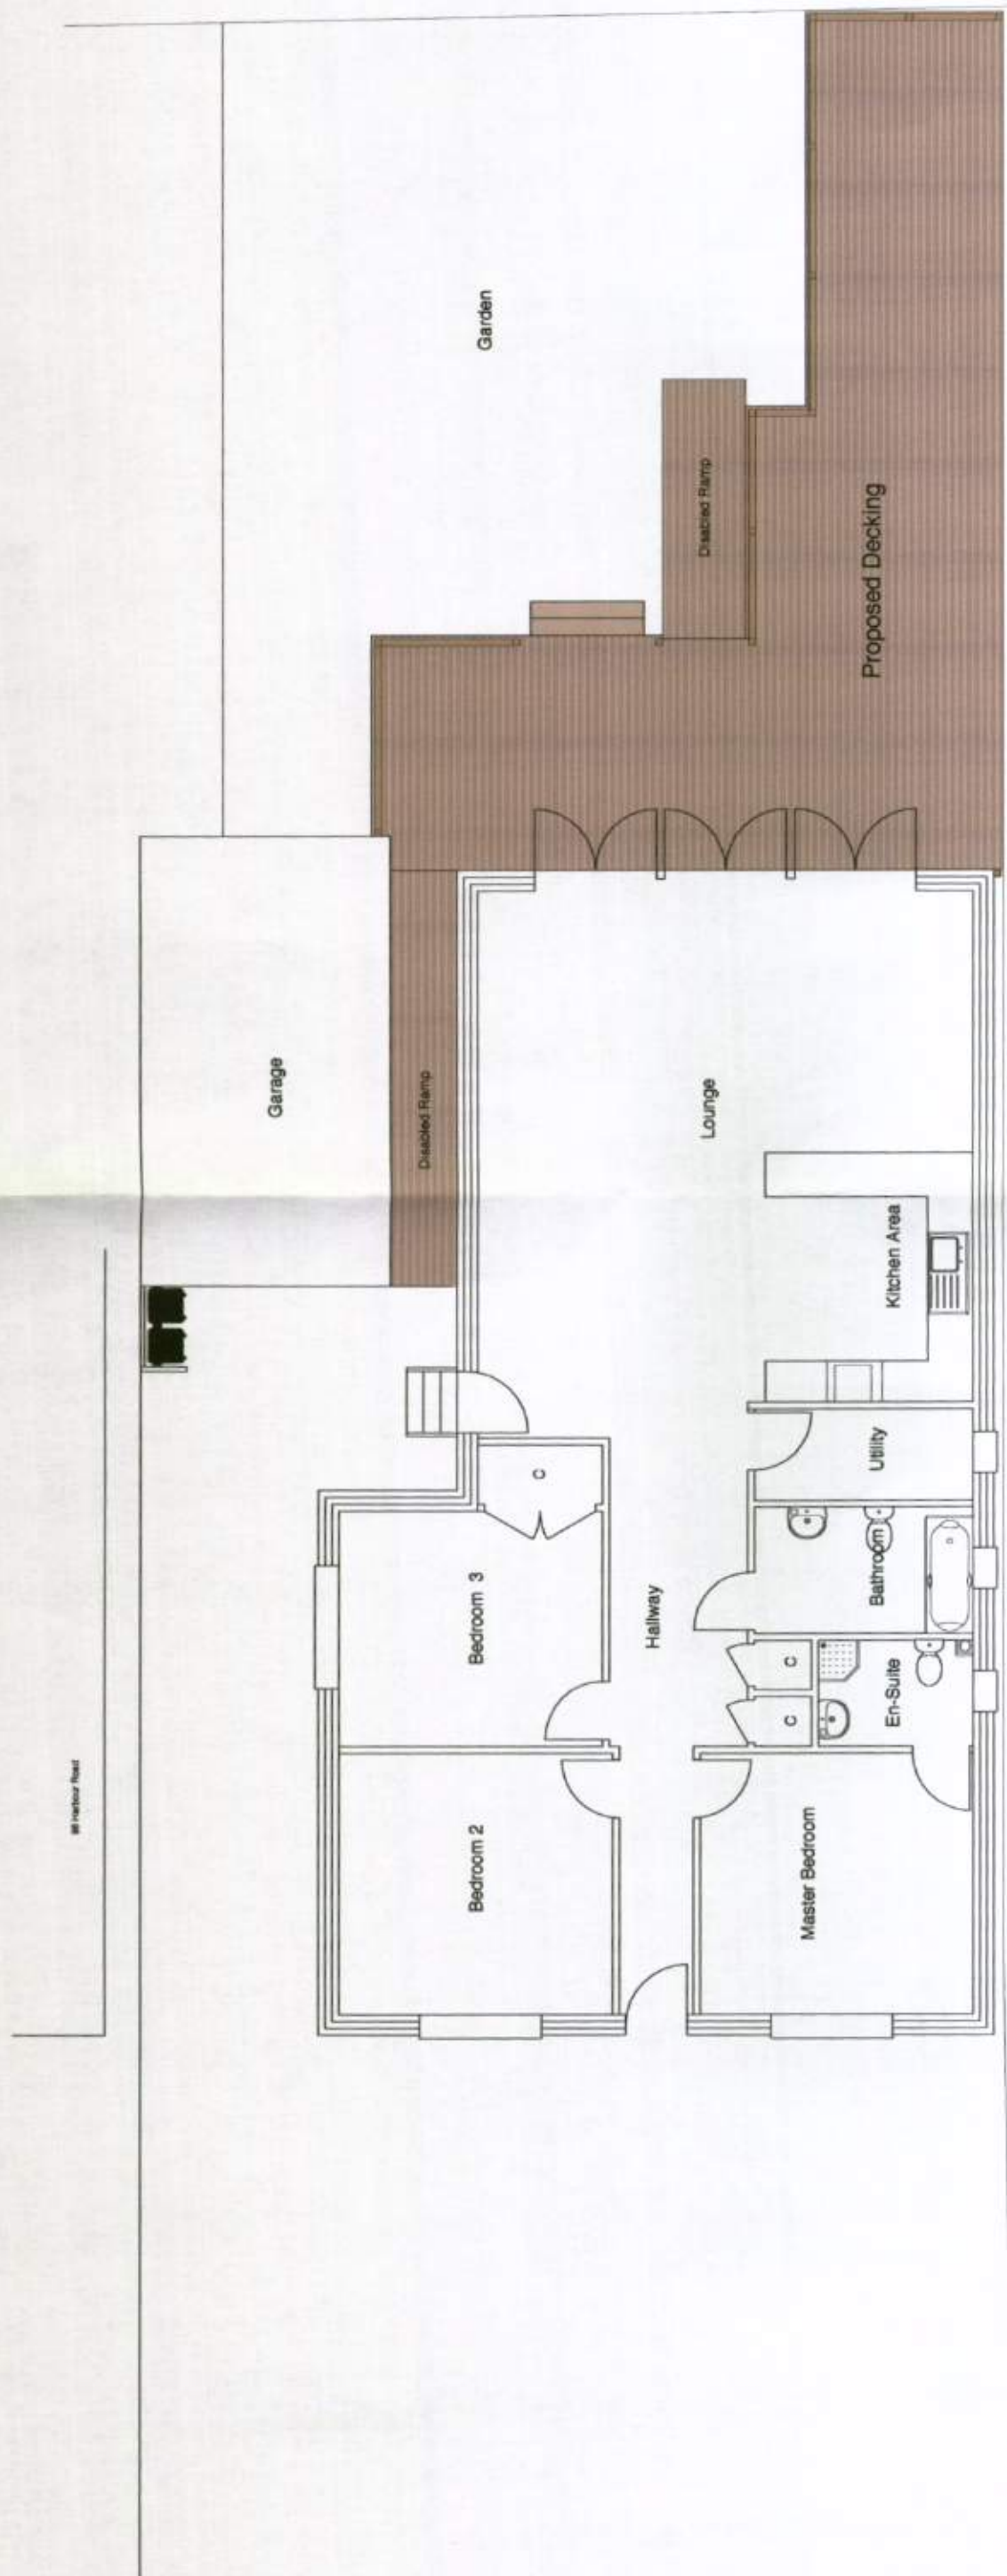

Ground Floor Plan
Scale 1:100



physical scale in metres
Proposed Terrace

Drawing 01
June 2011

Shoalhaven
94 Harbour Road
Paham
Boghr Regis

Scale 1:100
Revision