




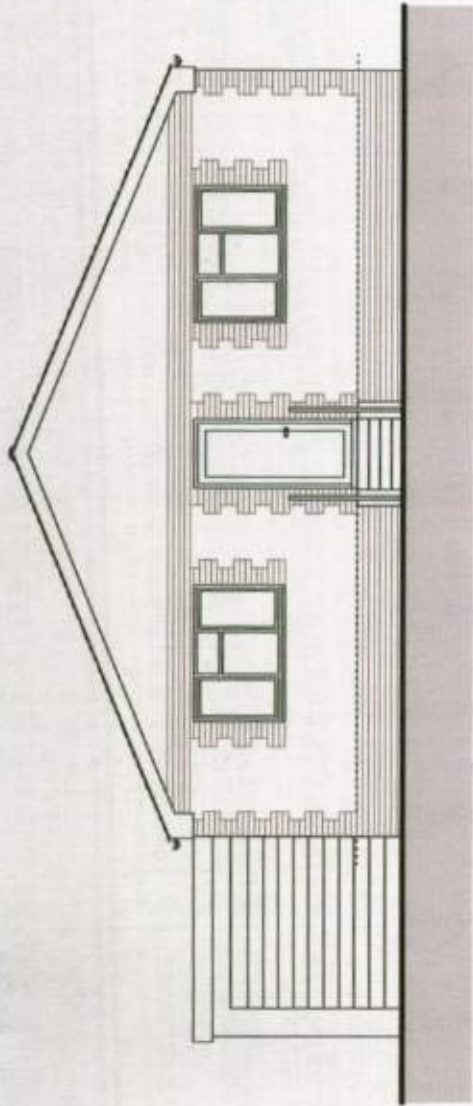


Front (South-East) Elevation
Scale 1:100

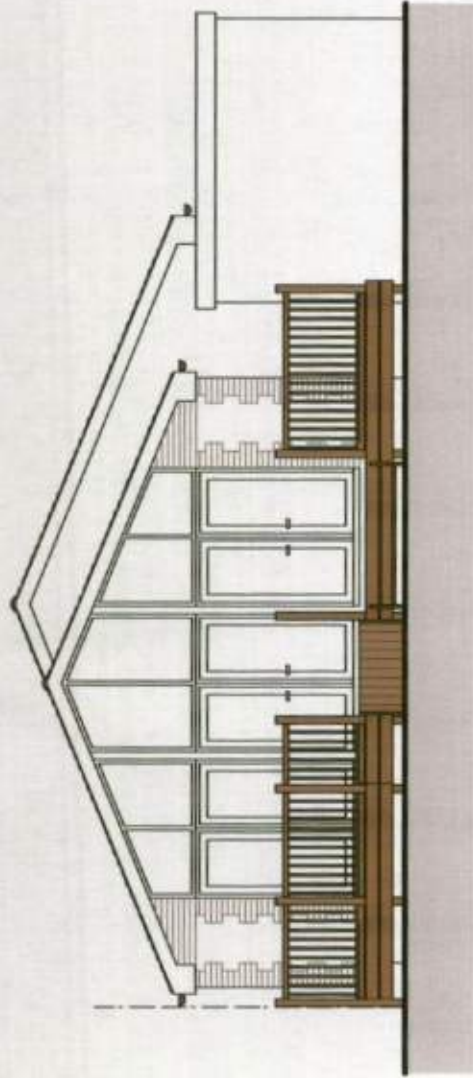

Rear (North-West) Elevation
Scale 1:100

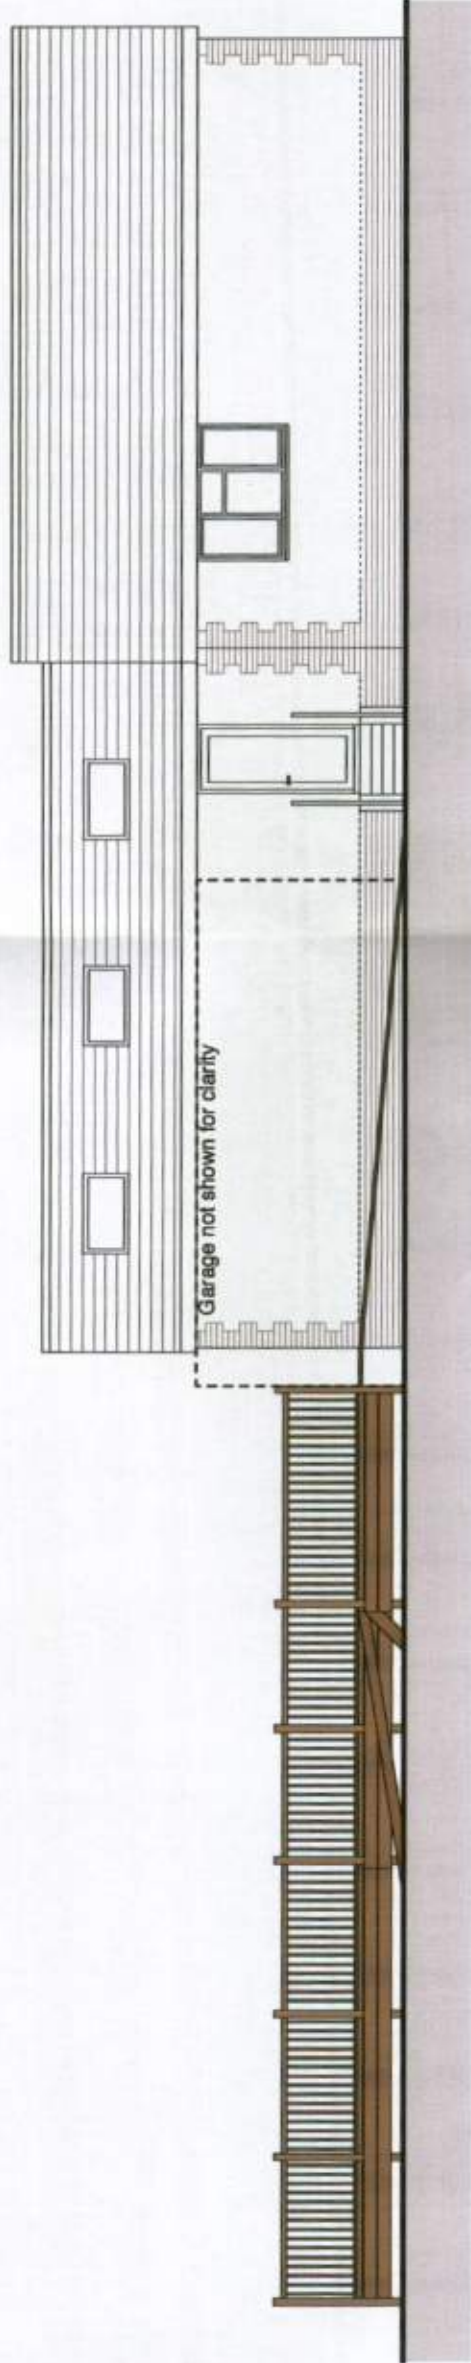

South-West Elevation
Scale 1:100

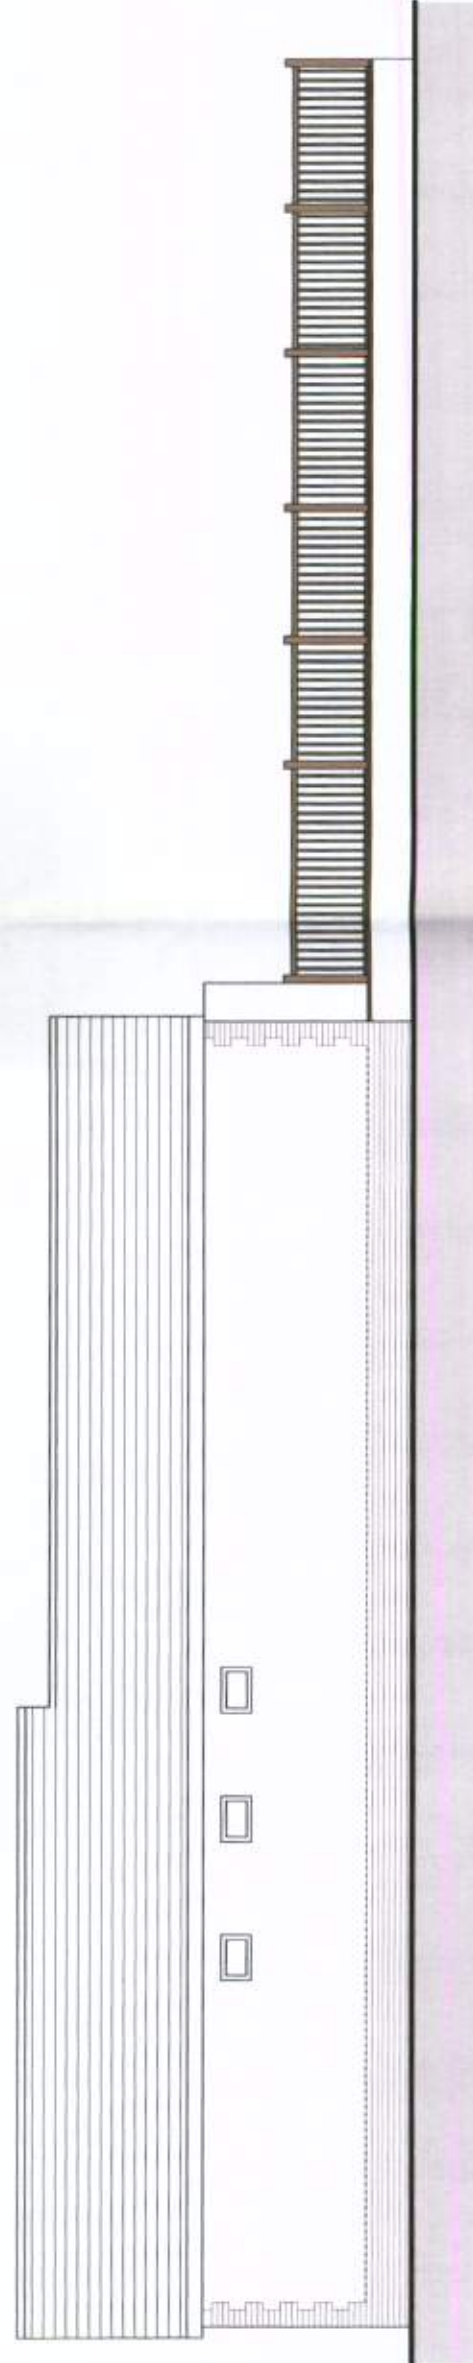

North-East Elevation
Scale 1:100



physical scale in metres
Proposed Terrace

Drawing 02
June 2011

Shoahaven
94 Harbour Road
Plymouth
Bognor Regis

Scale 1:100

Revision