

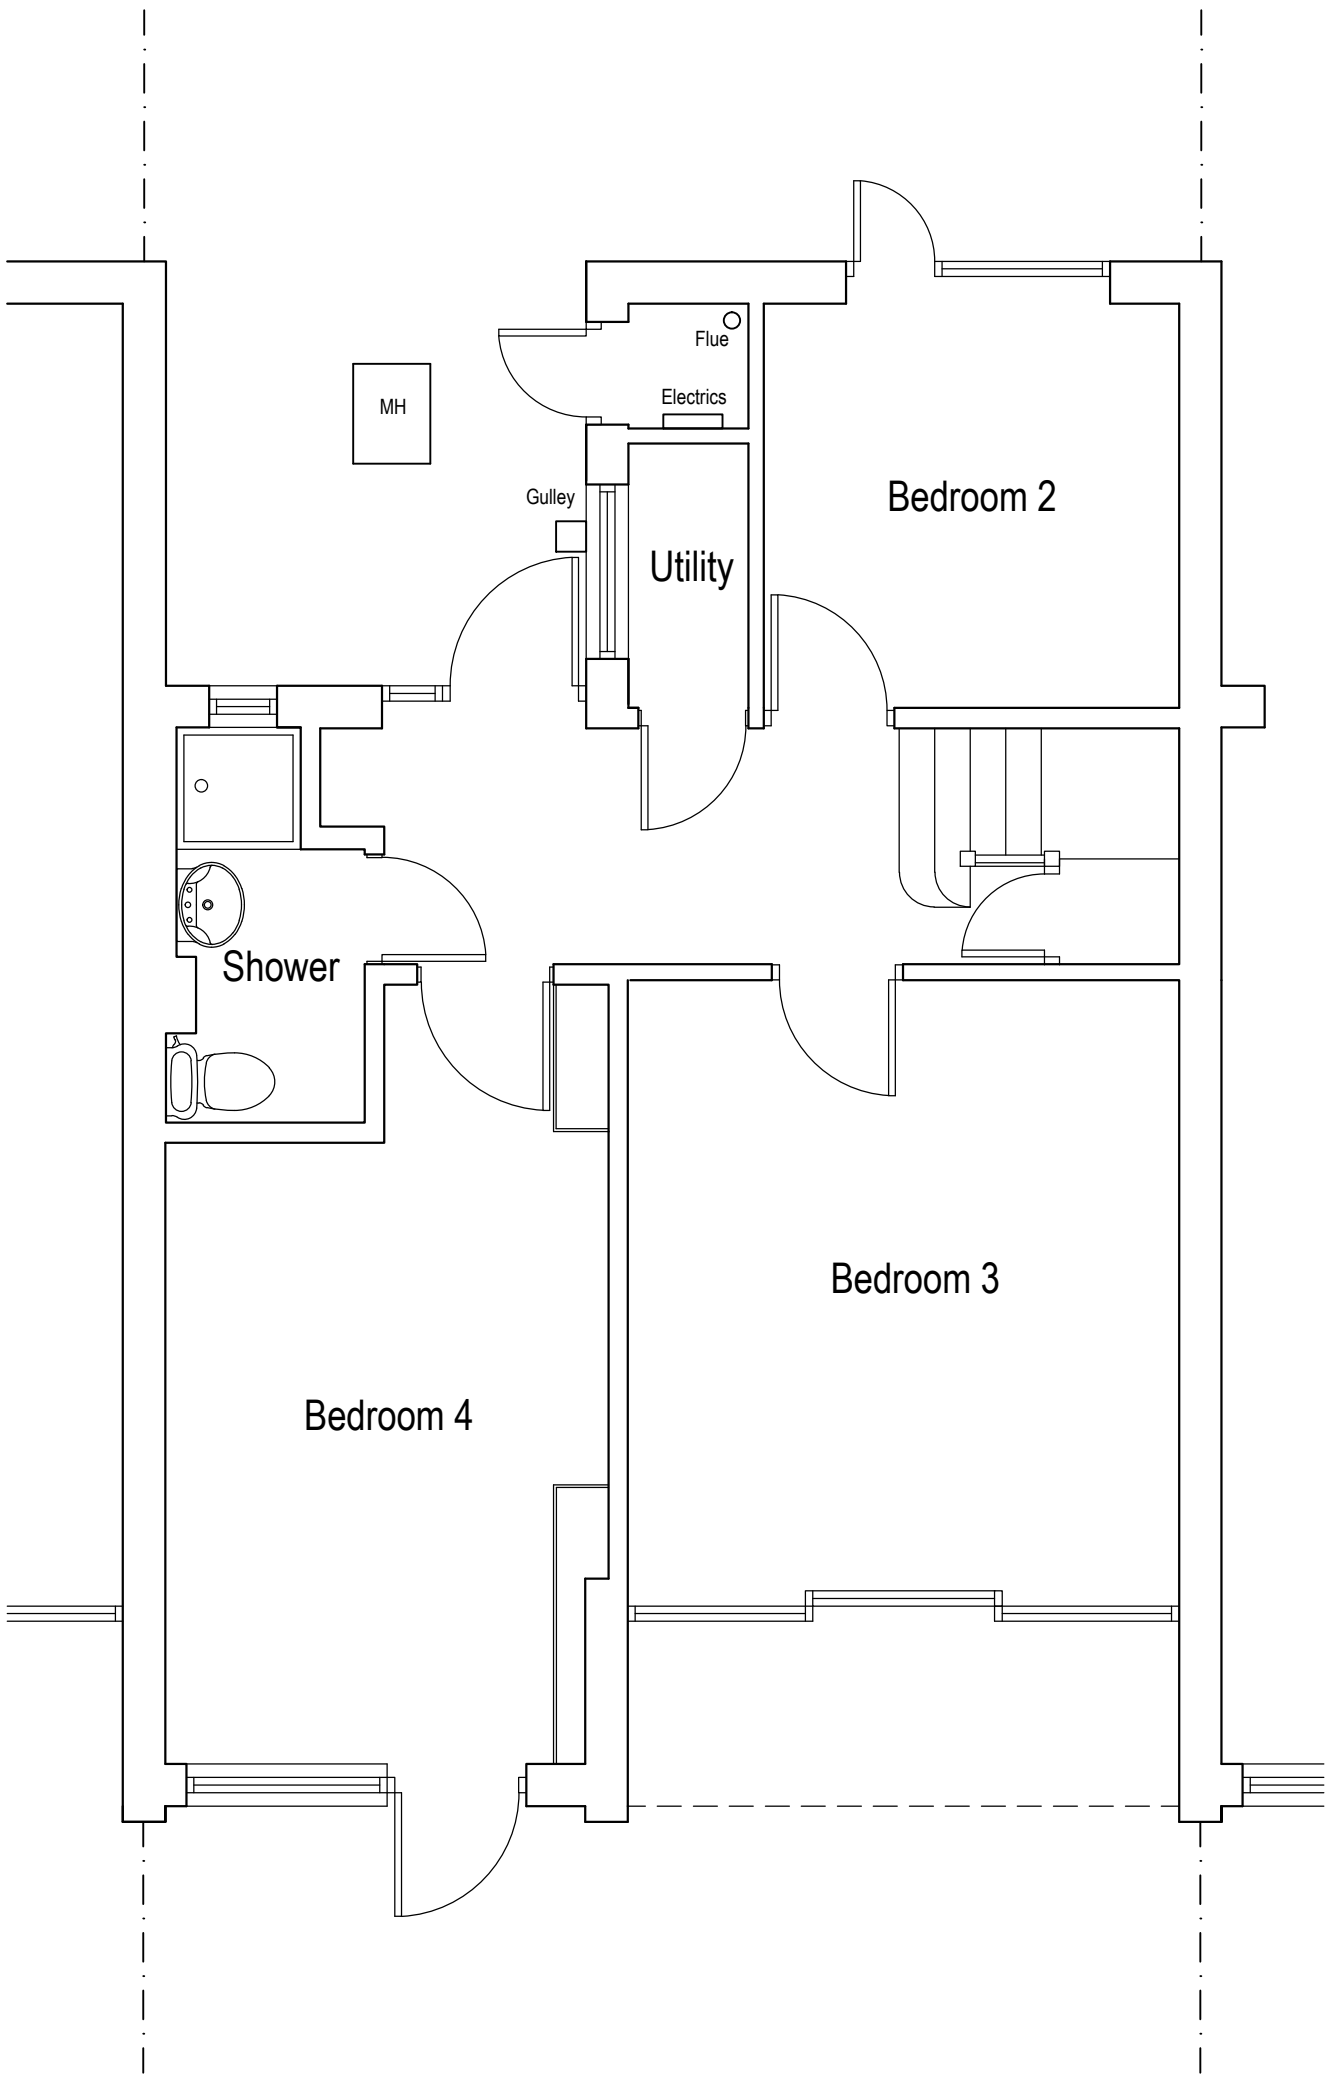


GENERAL
DO NOT SCALE FROM THIS DRAWING EXCEPT FOR PLANNING APPLICATION PURPOSES. ALL DIMENSIONS TO BE CHECKED ON SITE PRIOR TO COMMENCEMENT OF WORK. ALL DIMENSIONS RELATING TO SUB-CONTRACTORS OR SUPPLIERS WORK MUST BE CHECKED AND AGREED BETWEEN THE CONTRACTOR AND THE SUB-CONTRACTORS AND SUPPLIERS. ALL DIMENSIONS ARE IN MILLIMETRES. IF IN DOUBT ASK.
ALL WORKS OR MATERIALS INDICATED ON THE DRAWING ARE TO BE TO THE LATEST BRITISH STANDARDS AND ARE TO BE CARRIED OUT IN ACCORDANCE WITH THE RELEVANT CODES OF PRACTICE OR RECOGNISED TRADE ASSOCIATION RECOMMENDATIONS AND PUBLICATIONS.
THIS DRAWING TO BE READ IN CONJUNCTION WITH ALL RELEVANT DRAWINGS AND SPECIFICATIONS OF OTHER CONSULTANTS. ANY DISCREPANCIES TO BE BROUGHT TO THE ATTENTION OF THE PROJECT MANAGER.

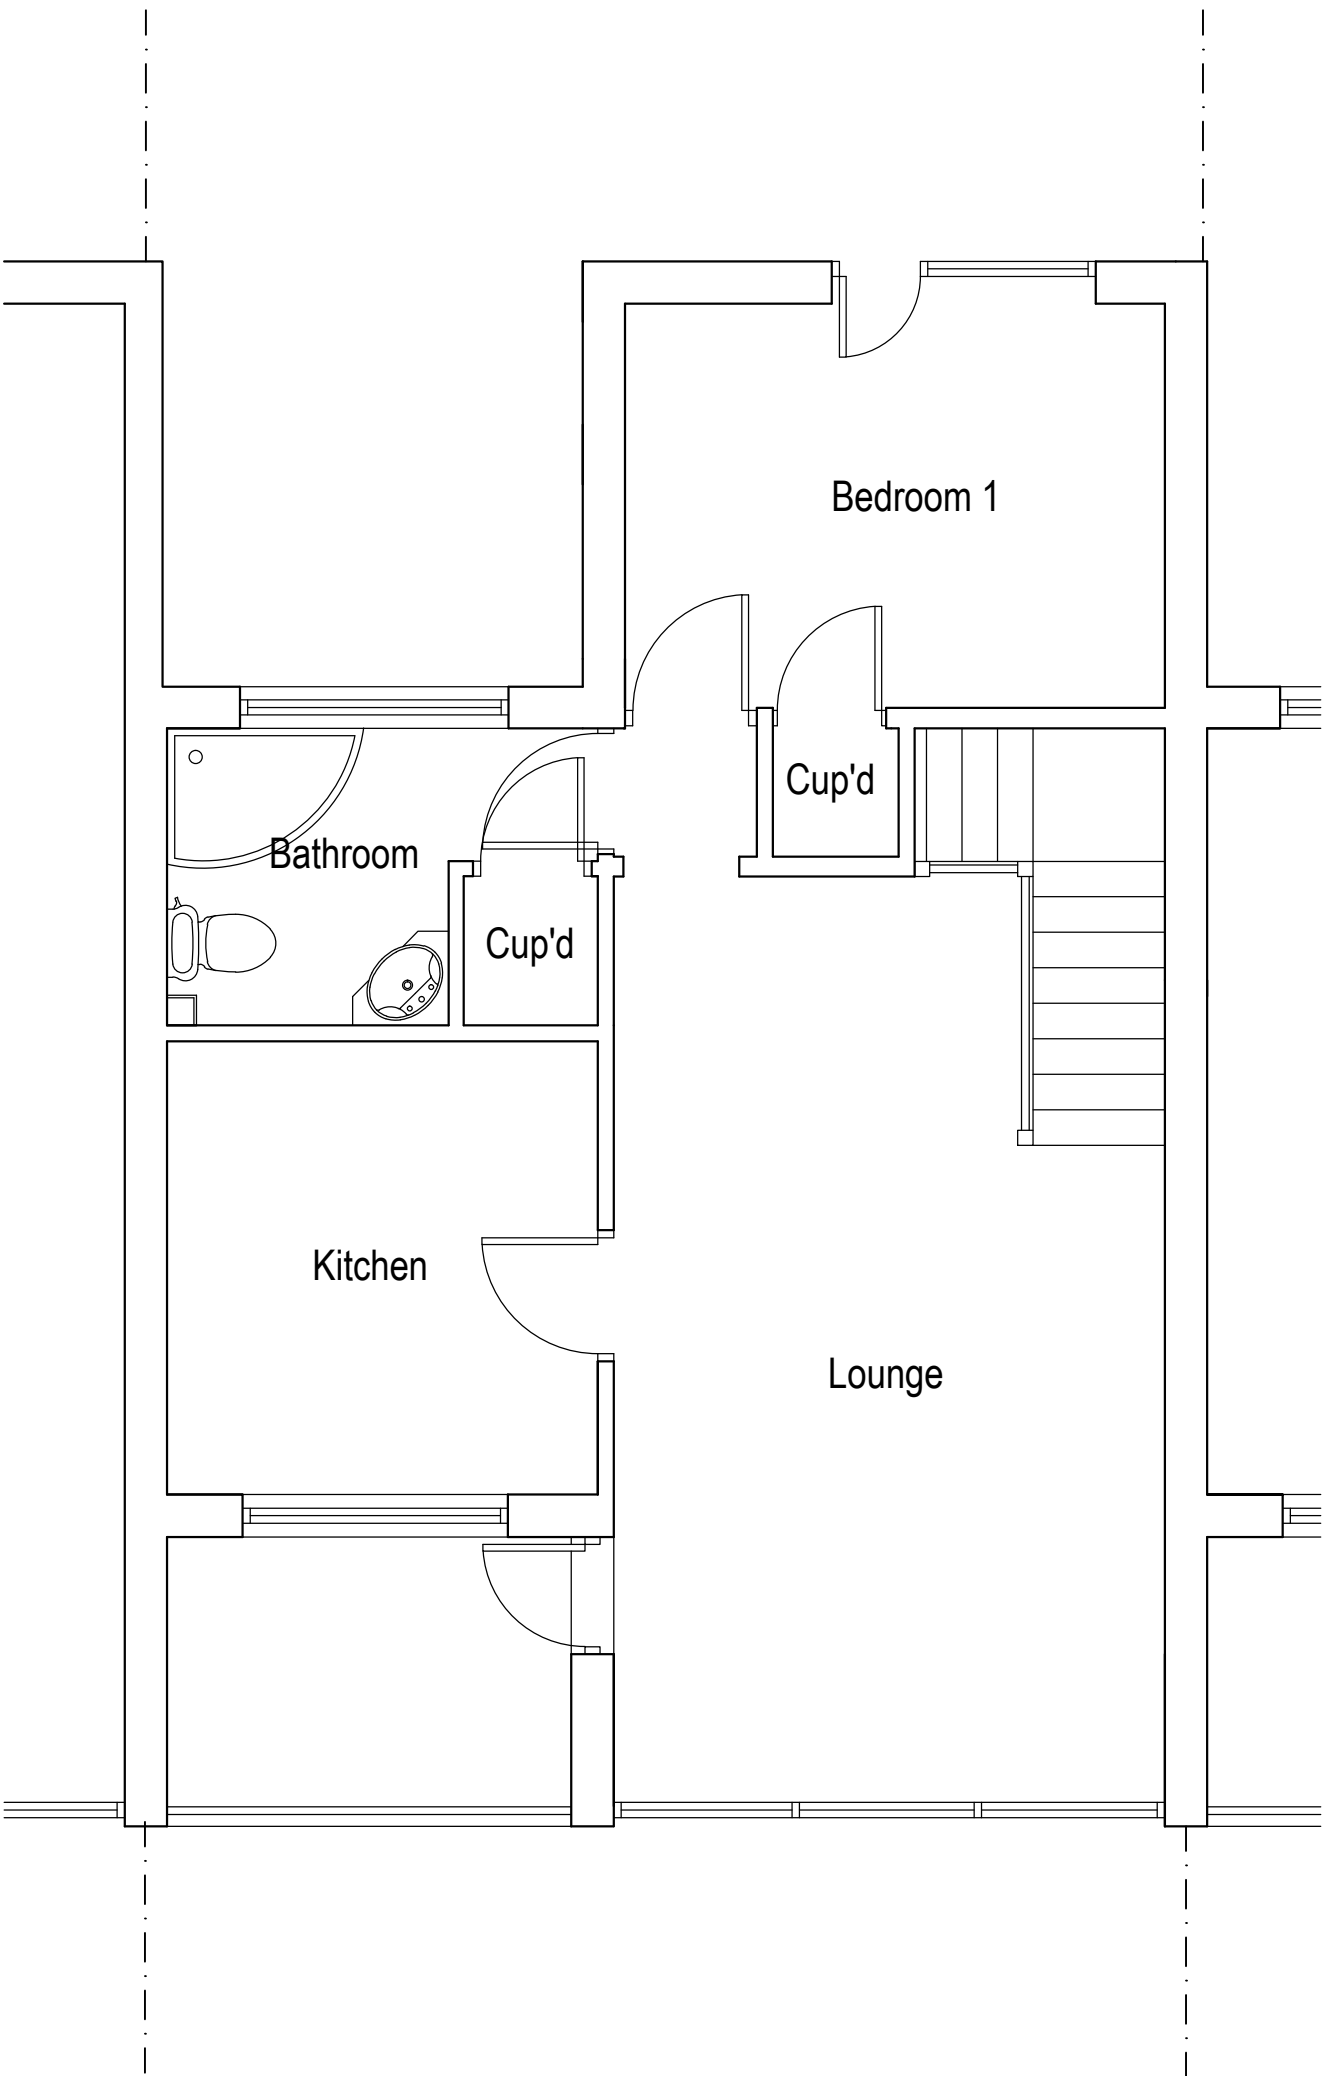


GROUND FLOOR PLAN EXISTING 1:50

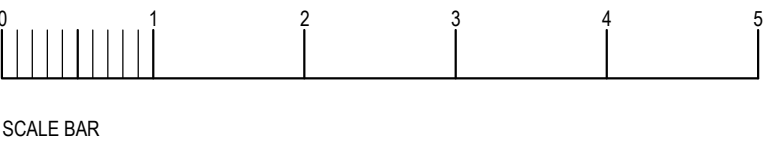

FIRST FLOOR PLAN EXISTING 1:50



FRONT ELEVATION EXISTING 1:100

 

REAR ELEVATION EXISTING 1:100

REV	DRAWN	DATE	DESCRIPTION
CLIENT			
Mr Minden Hanley			
SITE ADDRESS			
39 Conway Drive Bognor Regis West Sussex			
DRAWING TITLE			
Existing Plans and Elevations Location Plan Block Plan			
SCALE			
As shown			
DATE			
March 2018			
REFERENCE			
39 Conway Drive			
DRAWING No.		REV.	
001			