


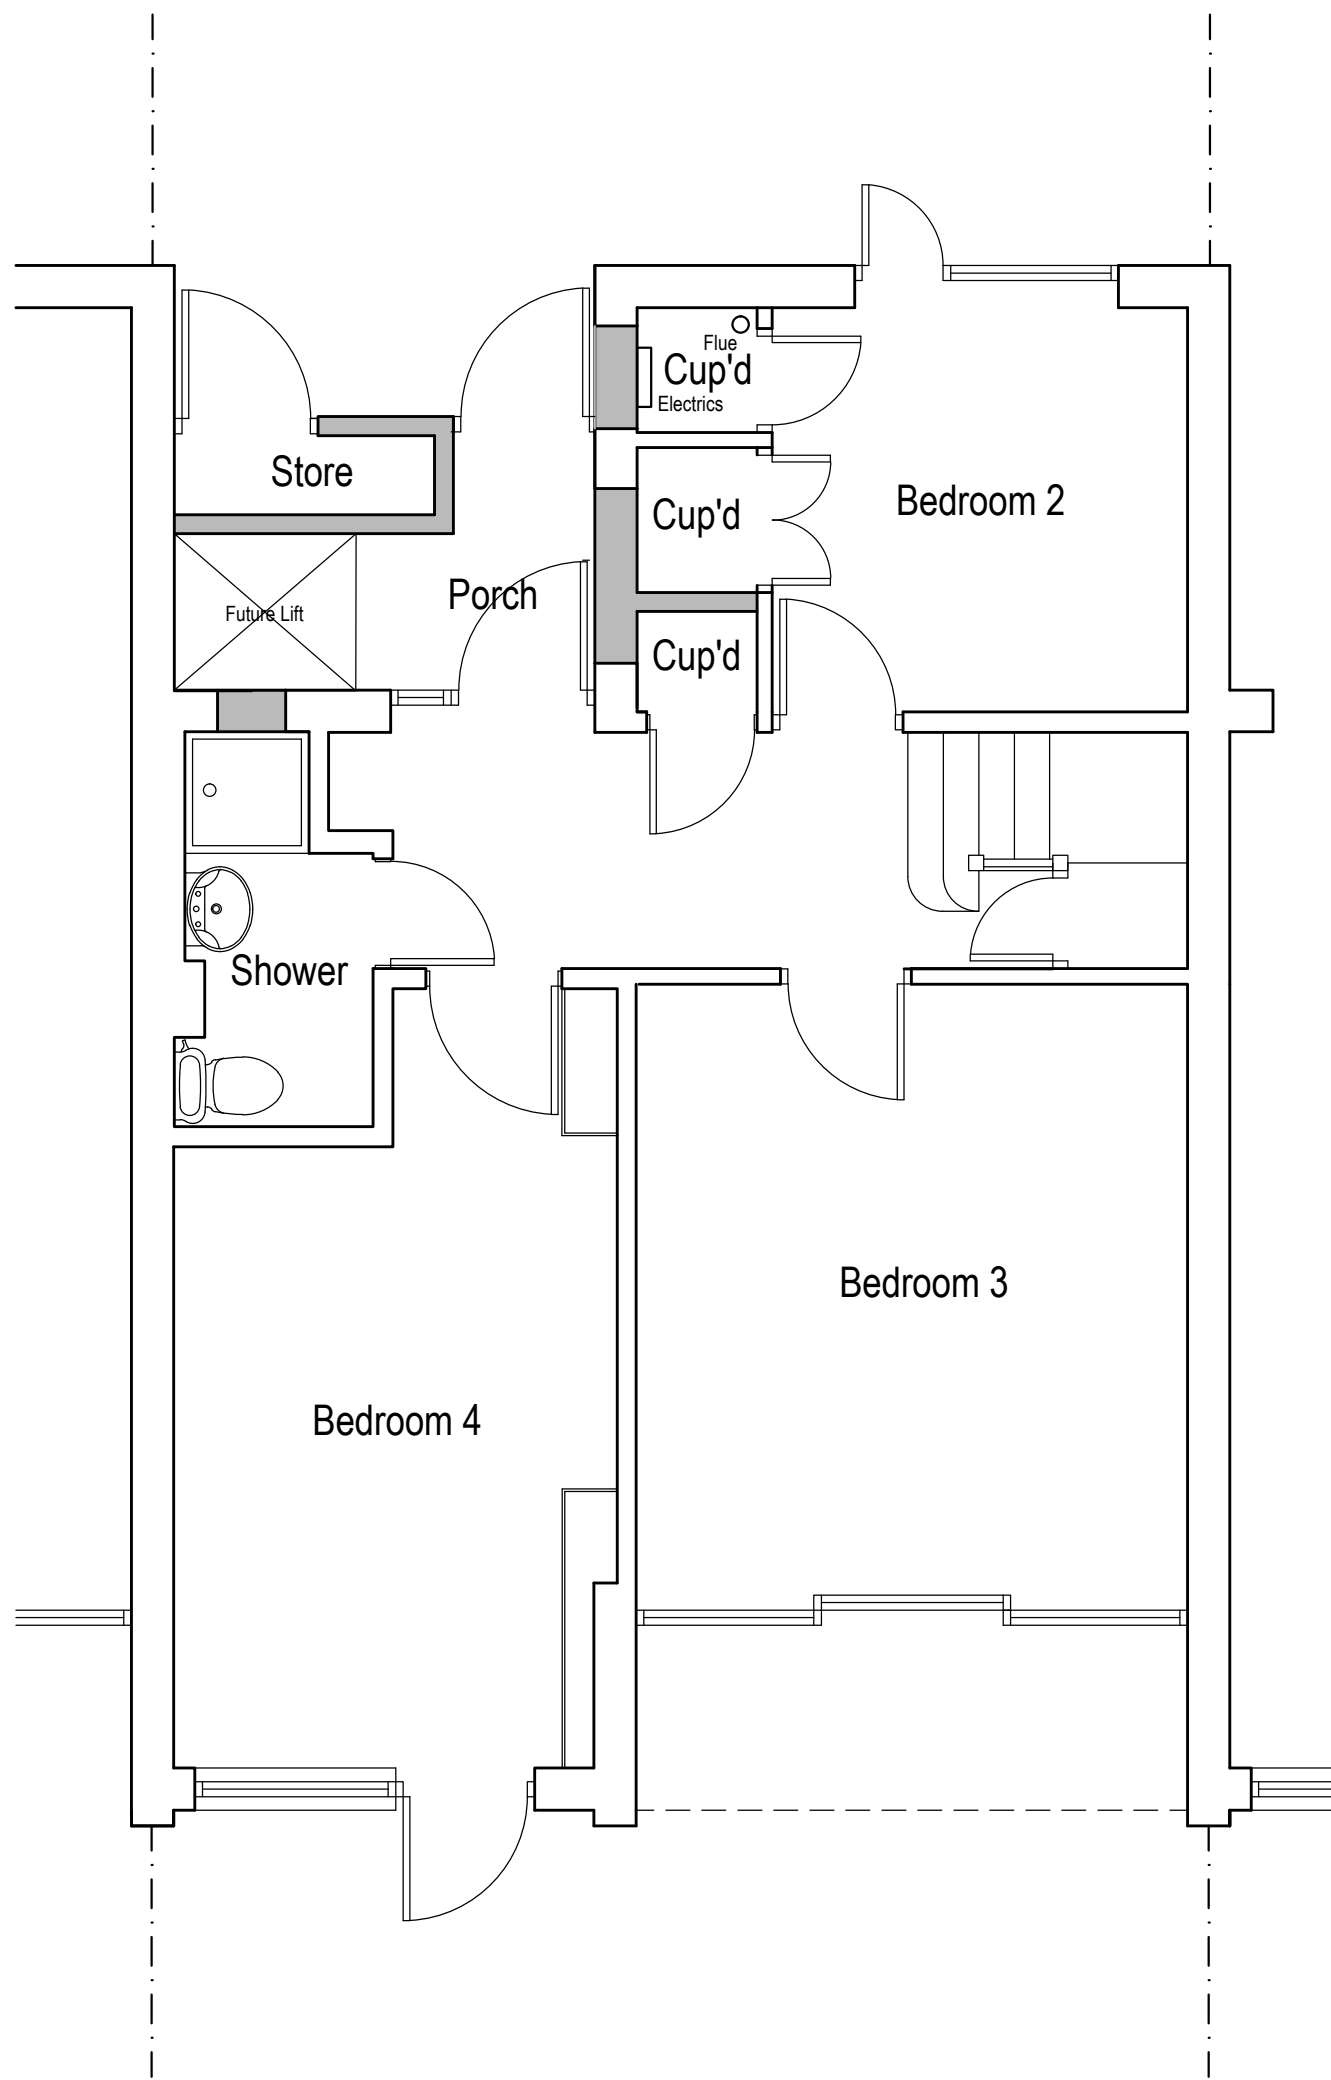


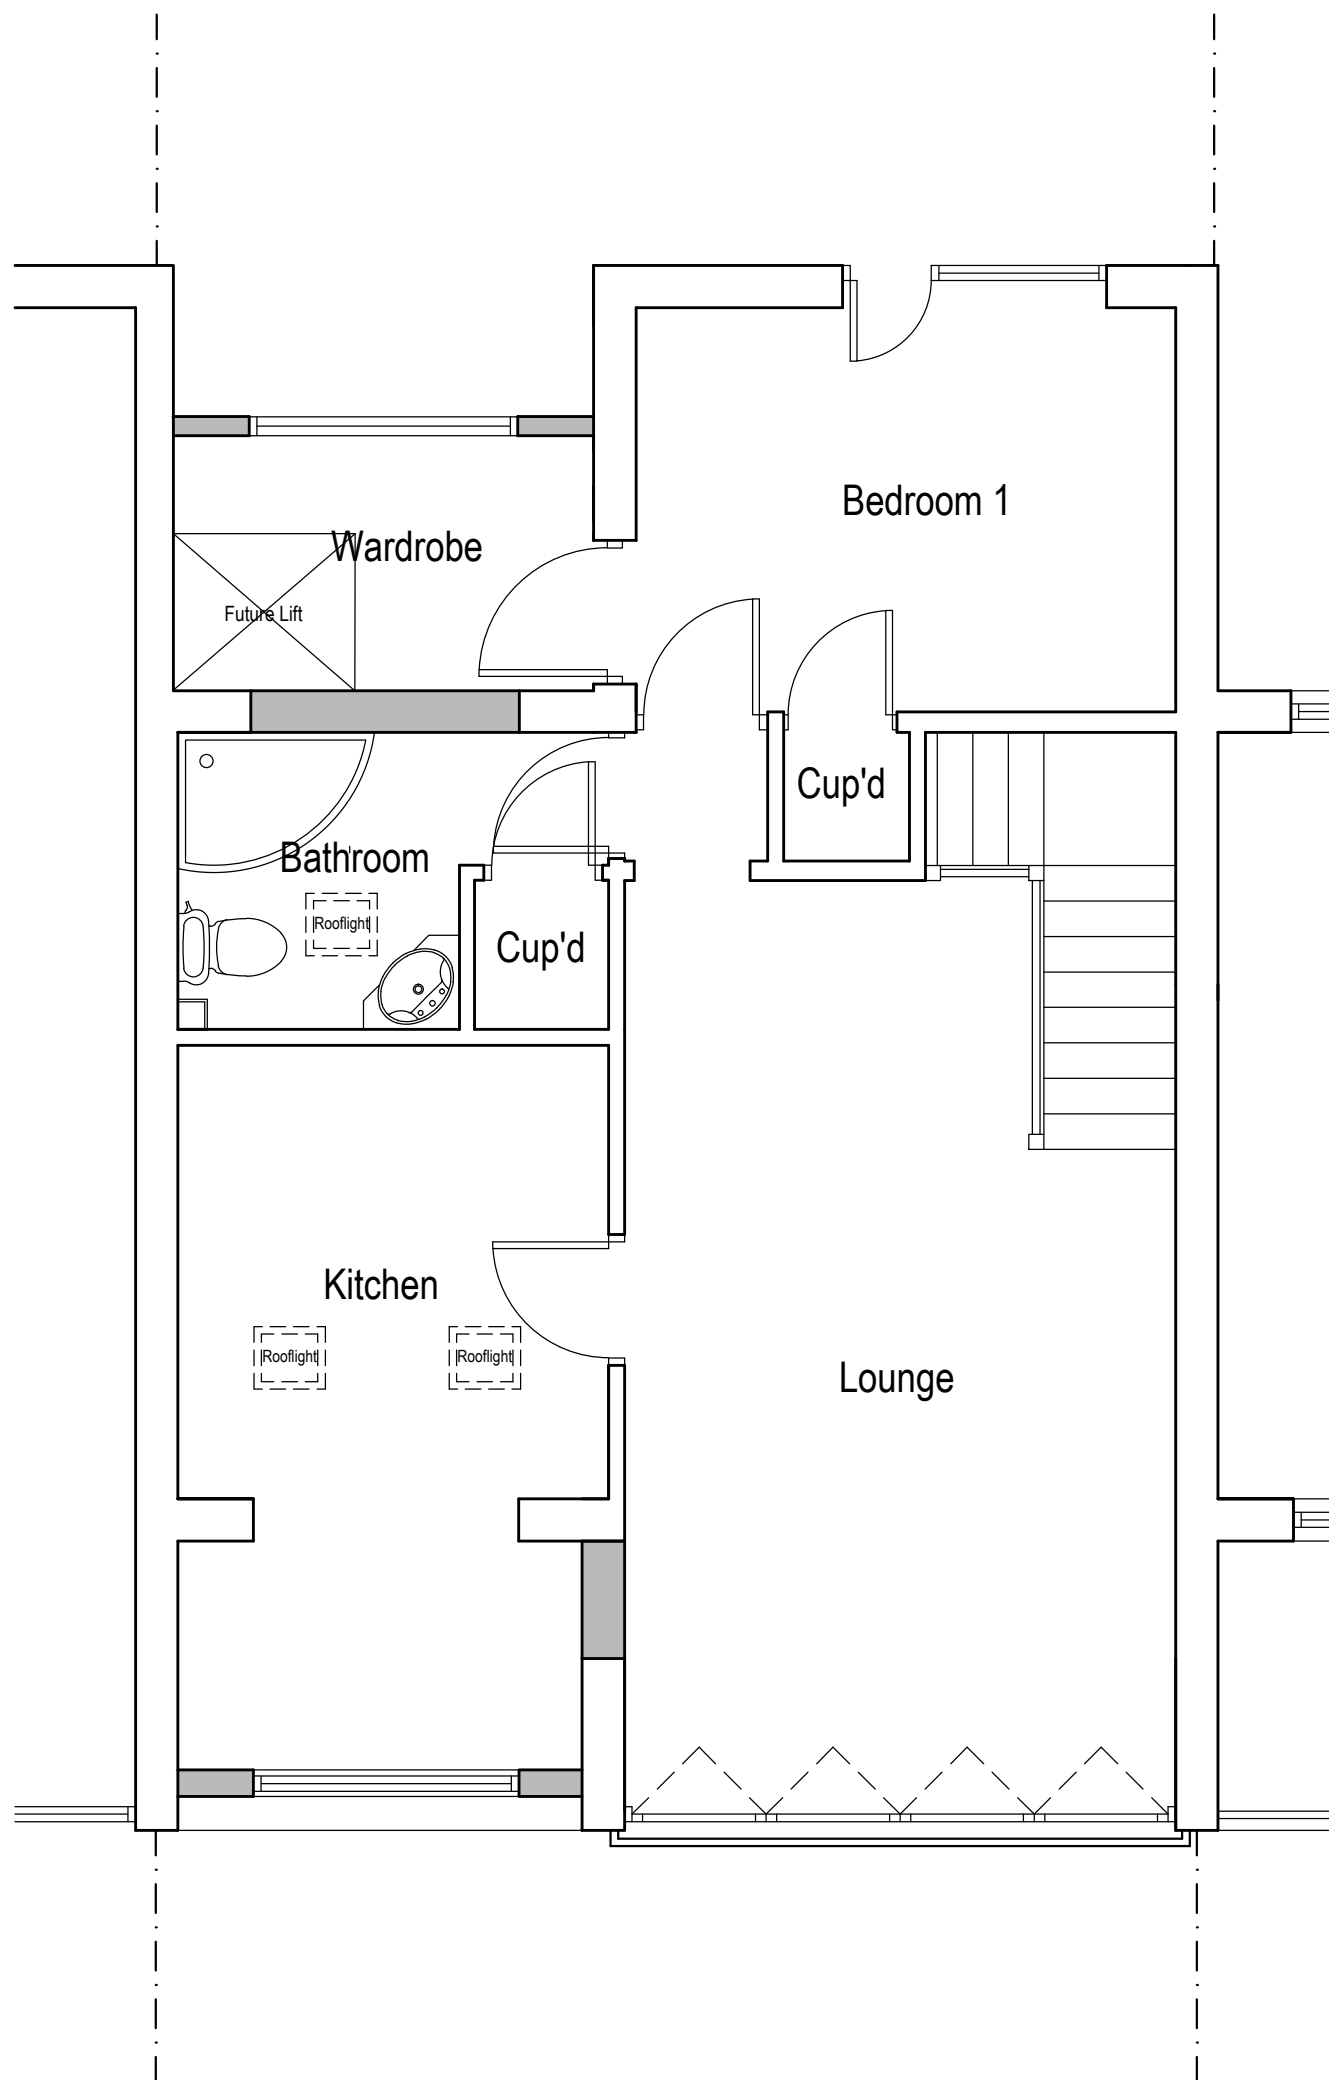


GROUND FLOOR PLAN PROPOSED 1:50

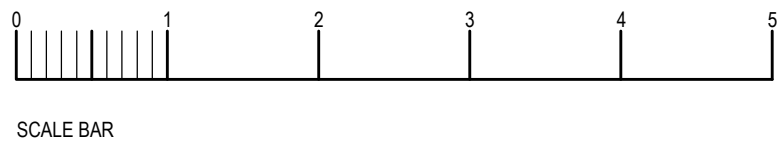


FIRST FLOOR PLAN PROPOSED 1:50

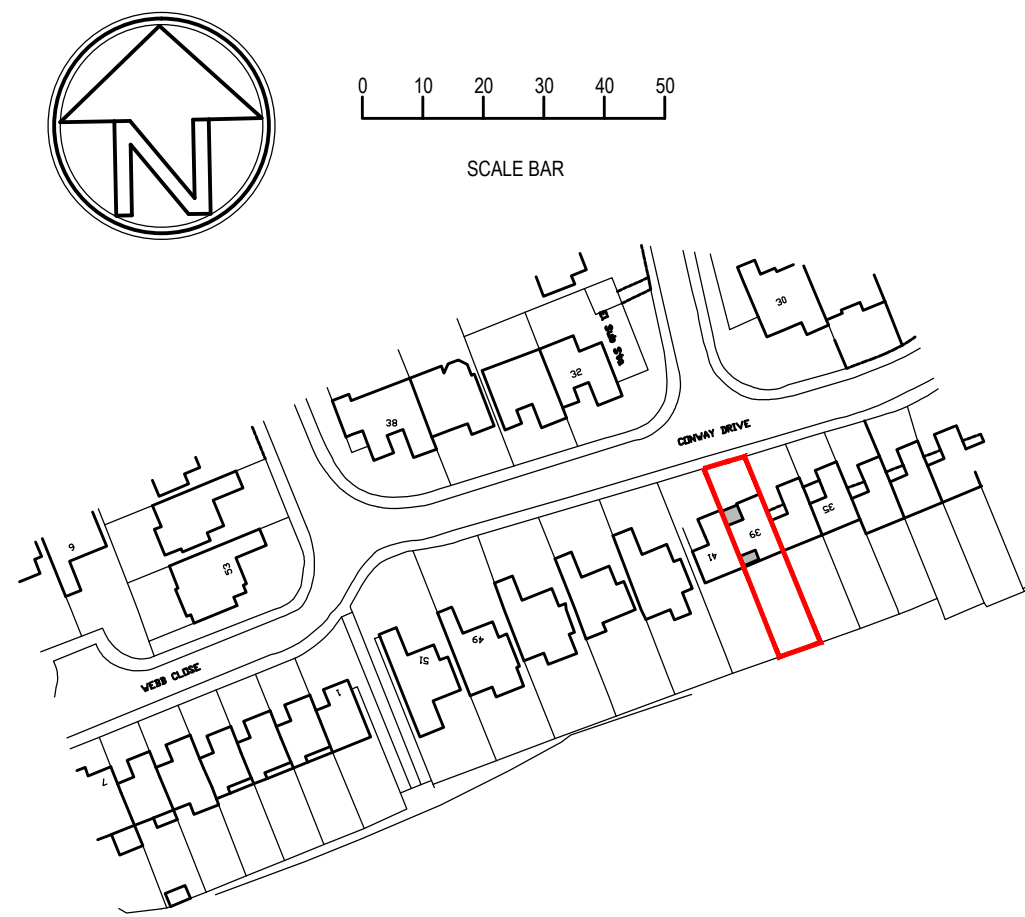

LOCATION PLAN 1:1250
Ordnance Survey Licence number 100022432

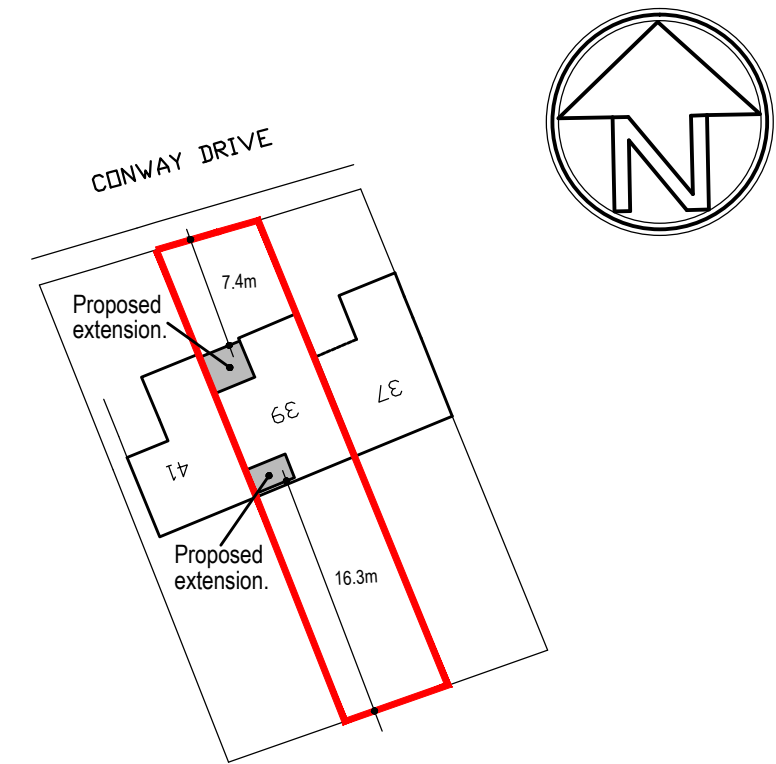


BLOCK PLAN 1:500

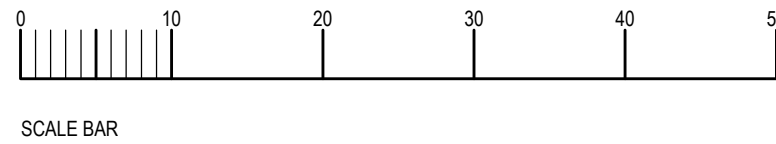

GENERAL
DO NOT SCALE FROM THIS DRAWING EXCEPT FOR PLANNING APPLICATION PURPOSES. ALL DIMENSIONS TO BE CHECKED ON SITE PRIOR TO COMMENCEMENT OF WORK. ALL DIMENSIONS RELATING TO SUB-CONTRACTORS OR SUPPLIERS WORK MUST BE CHECKED AND AGREED BETWEEN THE CONTRACTOR AND THE SUB-CONTRACTORS AND SUPPLIERS. ALL DIMENSIONS ARE IN MILLIMETRES. IF IN DOUBT ASK.
ALL WORKS OR MATERIALS INDICATED ON THE DRAWING ARE TO BE TO THE LATEST BRITISH STANDARDS AND ARE TO BE CARRIED OUT IN ACCORDANCE WITH THE RELEVANT CODES OF PRACTICE OR RECOGNISED TRADE ASSOCIATION RECOMMENDATIONS AND PUBLICATIONS.
THIS DRAWING TO BE READ IN CONJUNCTION WITH ALL RELEVANT DRAWINGS AND SPECIFICATIONS OF OTHER CONSULTANTS. ANY DISCREPANCIES TO BE BROUGHT TO THE ATTENTION OF THE PROJECT MANAGER.



FRONT ELEVATION PROPOSED 1:100

 

REAR ELEVATION PROPOSED 1:100

A	ST	2.7.18	Front 2 storey extension set back 1m.
REV	DRAWN	DATE	DESCRIPTION
CLIENT			
Mr Minden Hanley			
SITE ADDRESS			
39 Conway Drive Bognor Regis West Sussex PO21 4XD			
DRAWING TITLE			
Proposed Front and Rear Extensions Proposed Plans and Elevations			
SCALE			
As shown			
DATE			
March 2018			
REFERENCE			
39 Conway Drive			
DRAWING No.		REV.	
002		A	