



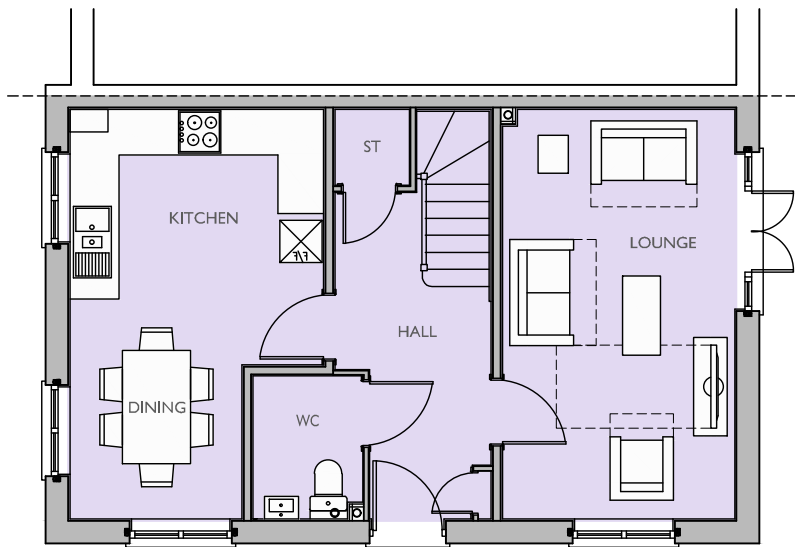

GROUND FLOOR PLAN

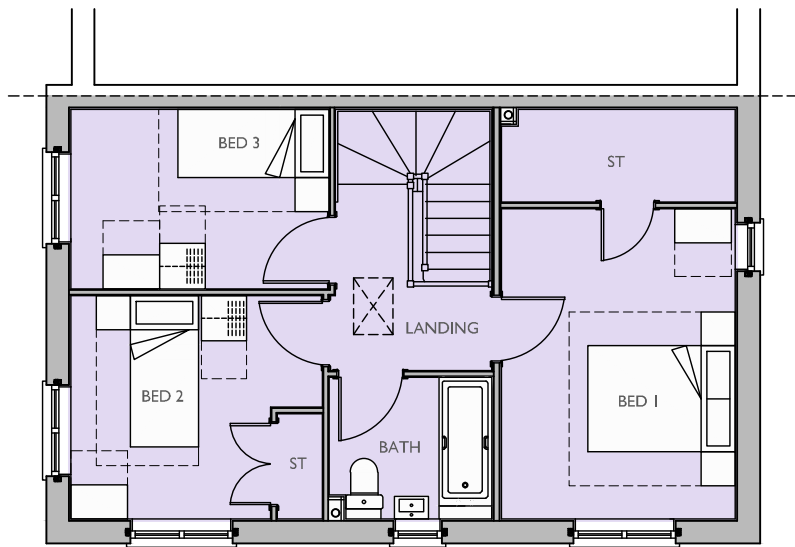

FIRST FLOOR PLAN
* OBSCURE GLAZED WINDOW

Plot No :
229 (AS)

Plot Description :
3 BED (4 PERSON)
2.0 STOREY HOUSE
GROSS AREA 1040 FT² (96.62 M²)
NET AREA 1024 FT² (95.18 M²)

Drawn by : KJM Checked by : BB

Scale @ A3:
0 1 2 3 4 5m
Scale 1:100

Date: OCTOBER 2020

Rev	Date	Drawn	Checked

Drg No: CB_84_139_SQ_NT31A_P01 Rev:

Project:
LAND NORTH OF SEFTER ROAD
PAGHAM

Title:
SOUTHERN QUARTER
NT31A FLOOR PLANS

Client:
Taylor Wimpey

COOPERBAILLIE

Cooper Baillie Limited - Connaught House, 24 Guildford Road, Bagshot, Surrey GU19 5JN - Telephone 01276 450039 - www.cooperbaillie.co.uk
This drawing and the works depicted are the copyright of Cooper Baillie Ltd, and may not be reproduced or amended except by written permission. No liability will be accepted for amendments made by other persons.



FRONT ELEVATION
OBSCURE GLAZED WINDOW

SIDE ELEVATION



REAR ELEVATION

SIDE ELEVATION

Plot No :
165 (OP), 208 (AS)

Plot Description :
4 BED (5 PERSON)
2.0 STOREY HOUSE
GROSS AREA 1243 FT² (115 M²)
NET AREA 1226 FT² (114 M²)

Drawn by : KJM Checked by : BB

Scale @ A3:
0 1 2 3 4 5m
Scale 1:100

Date: OCTOBER 2020

Rev	Date	Drawn	Checked
-----	------	-------	---------

Drg No: CB_84_139_SQ_NT41_E01

Rev:

Project:
LAND NORTH OF SEFTER ROAD
PAGHAM

Title:
SOUTHERN QUARTER
NT41 ELEVATIONS

Client:

Taylor Wimpey



Cooper Baillie Limited - Connaught House, 24 Guildford Road, Bagshot, Surrey GU19 5JN - Telephone 01276 450039 - www.cooperbaillie.co.uk
This drawing and the works depicted are the copyright of Cooper Baillie Ltd, and may not be reproduced or amended except by written permission. No liability will be accepted for amendments made by other persons.



FRONT ELEVATION
OBSCURE GLAZED WINDOW

SIDE ELEVATION



REAR ELEVATION

SIDE ELEVATION

Plot No :
177 (AS)

Plot Description :
4 BED (5 PERSON)
2.0 STOREY HOUSE
GROSS AREA 1243 FT² (115 M²)
NET AREA 1226 FT² (114 M²)

Drawn by : KJM Checked by : BB

Scale @ A3:
0 1 2 3 4 5m
Scale 1:100

Date: OCTOBER 2020

Rev	Date	Drawn	Checked
A	11.03.21	HKC	BB

QUOINING ALIGNED TO TW COMMENTS

Drg No: CB_84_139_SQ_NT41_E02

Rev: A

Project:
LAND NORTH OF SEFTER ROAD
PAGHAM

Title:
SOUTHERN QUARTER
NT41 ELEVATIONS

Client:
Taylor Wimpey



Cooper Baillie Limited - Connaught House, 24 Guildford Road, Bagshot, Surrey GU19 5JN - Telephone 01276 450039 - www.cooperbaillie.co.uk
This drawing and the works depicted are the copyright of Cooper Baillie Ltd, and may not be reproduced or amended except by written permission. No liability will be accepted for amendments made by other persons.



FRONT ELEVATION
OBSCURE GLAZED WINDOW

SIDE ELEVATION



REAR ELEVATION

SIDE ELEVATION

Plot No :
174 (AS)

Plot Description :
4 BED (5 PERSON)
2.0 STOREY HOUSE
GROSS AREA 1243 FT² (115 M²)
NET AREA 1226 FT² (114 M²)

Drawn by : KJM Checked by : BB

Scale @ A3:
0 1 2 3 4 5m
Scale 1:100

Date: OCTOBER 2020

Rev	Date	Drawn	Checked
-----	------	-------	---------

Drg No: CB_84_139_SQ_NT41_E03

Rev:

Project:
LAND NORTH OF SEFTER ROAD
PAGHAM

Title:
SOUTHERN QUARTER
NT41 ELEVATIONS


Client:

Taylor Wimpey




COOPERBAILLIE

Cooper Baillie Limited - Connaught House, 24 Guildford Road, Bagshot, Surrey GU19 5JN - Telephone 01276 450039 - www.cooperbaillie.co.uk
This drawing and the works depicted are the copyright of Cooper Baillie Ltd, and may not be reproduced or amended except by written permission. No liability will be accepted for amendments made by other persons.

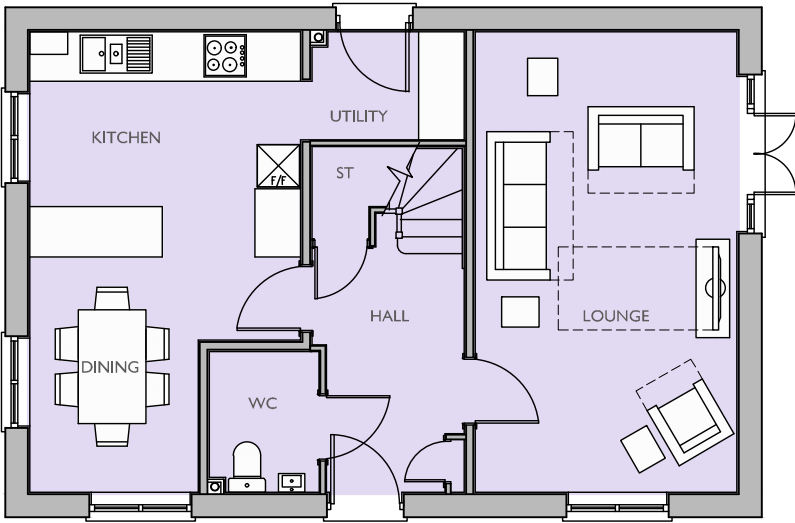

GROUND FLOOR PLAN

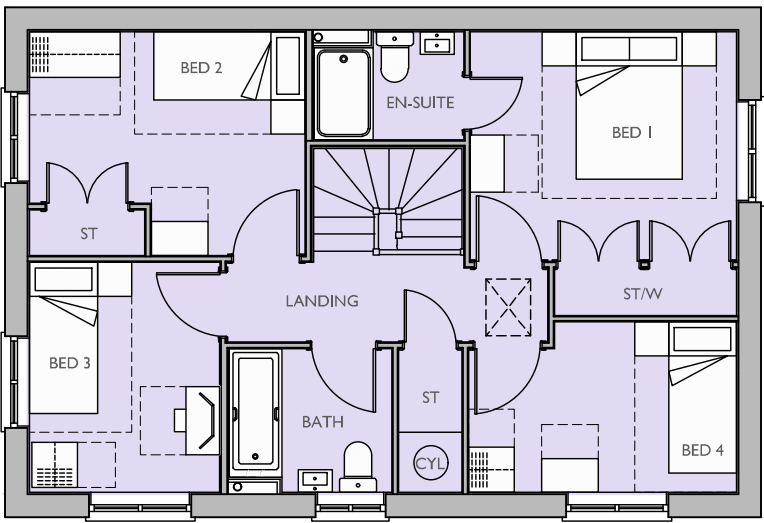

FIRST FLOOR PLAN
* OBSCURE GLAZED WINDOW

Plot No :
165 (OP), 174 (AS), 177 (AS), 208 (AS)

Plot Description :
4 BED (5 PERSON)
2.0 STOREY HOUSE
GROSS AREA 1243 FT² (115 M²)
NET AREA 1226 FT² (114 M²)

Drawn by : **KJM** Checked by : **BB**



Date: **OCTOBER 2020**

Rev	Date	Drawn	Checked
-----	------	-------	---------

Drg No: CB_84_139_SQ_NT41_P01

Rev:

Project:
**LAND NORTH OF SEFTER ROAD
PAGHAM**

Title:
**SOUTHERN QUARTER
NT41 FLOOR PLANS**

Client:

Taylor Wimpey





Plot No :
219 (AS)

Plot Description :
4 BED (5 PERSON)
2.0 STOREY HOUSE
GROSS AREA 1243 FT² (115 M²)
NET AREA 1226 FT² (114 M²)

Drawn by : KJM

Checked by : BB

Scale @ A3:



Scale 1:100

Date: OCTOBER 2020

Rev	Date	Drawn	Checked
-----	------	-------	---------

Drg No: CB_84_139_SQ_NT41A_E01

Rev:

Project:
LAND NORTH OF SEFTER ROAD
PAGHAM

Title:
SOUTHERN QUARTER
NT41A ELEVATIONS


Client:

**Taylor
Wimpey**




COOPERBAILLIE

Cooper Baillie Limited - Connaught House, 24 Guildford Road, Bagshot, Surrey GU19 5JN - Telephone 01276 450039 - www.cooperbaillie.co.uk
This drawing and the works depicted are the copyright of Cooper Baillie Ltd, and may not be reproduced or amended except by written permission. No liability will be accepted for amendments made by other persons.

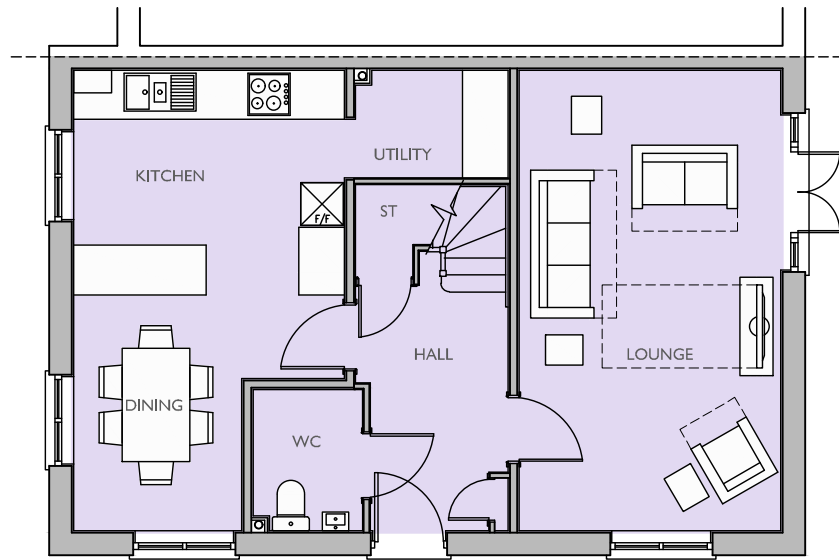

GROUND FLOOR PLAN

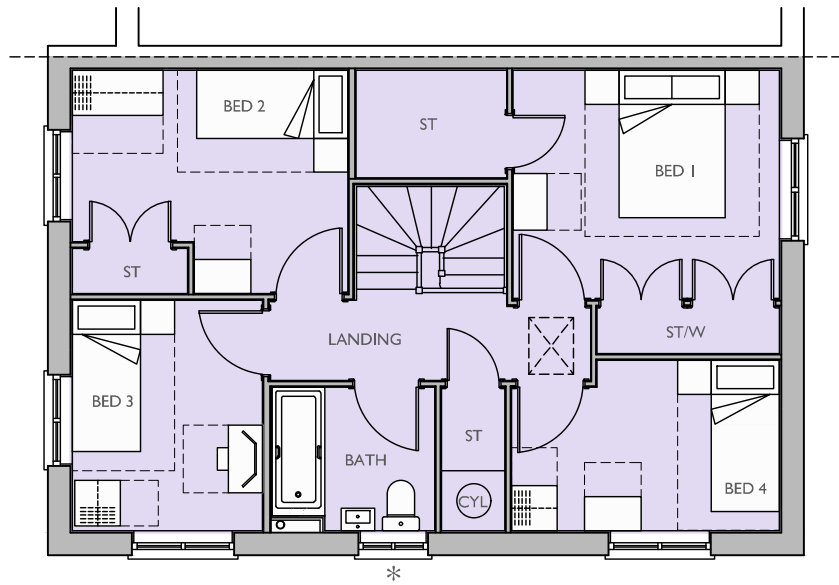

FIRST FLOOR PLAN

* OBSCURE GLAZED WINDOW

Plot No :
219 (AS)

Plot Description :
4 BED (5 PERSON)
2.0 STOREY HOUSE
GROSS AREA 1243 FT² (115 M²)
NET AREA 1226 FT² (114 M²)

Drawn by : **KJM**Checked by : **BB**

Scale @ A3:

012345m

Scale 1:100

Date: OCTOBER 2020			
Rev	Date	Drawn	Checked
Drg No: CB_84_139_SQ_NT41A_P01			Rev:

Project:
LAND NORTH OF SEFTER ROAD
PAGHAM

Title:
SOUTHERN QUARTER
NT41A FLOOR PLANS

Client:
Taylor Wimpey


COOPERBAILLIE



FRONT ELEVATION

SIDE ELEVATION



REAR ELEVATION

SIDE ELEVATION
* OBSCURE GLAZED WINDOW

Plot No :
215 (AS)

Plot Description :
4 BED (6 PERSON)
2.0 STOREY HOUSE
GROSS AREA 1549 FT² (143.90 M²)
NET AREA 1525 FT² (141.70 M²)

Drawn by : KJM Checked by : BB



Date: DECEMBER 2020

Rev	Date	Drawn	Checked
A	10.03.21	HKC	BB

QUOINING ALIGNED TO TW COMMENTS

Drg No: CB_84_139_SQ_NT42_E01

Rev: A

Project:
LAND NORTH OF SEFTER ROAD
PAGHAM

Title:
SOUTHERN QUARTER
NT42 ELEVATIONS


Client:

Taylor Wimpey




COOPERBAILLIE

Cooper Baillie Limited - Connaught House, 24 Guildford Road, Bagshot, Surrey GU19 5JN - Telephone 01276 450039 - www.cooperbaillie.co.uk
This drawing and the works depicted are the copyright of Cooper Baillie Ltd, and may not be reproduced or amended except by written permission. No liability will be accepted for amendments made by other persons.

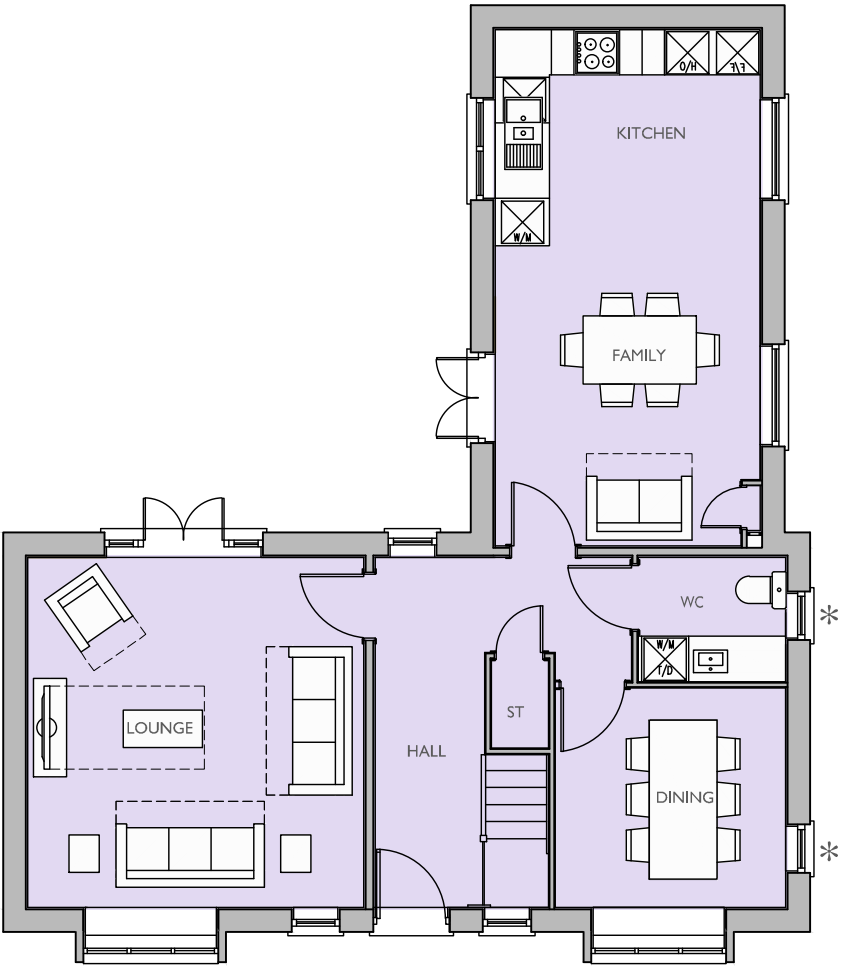

GROUND FLOOR PLAN
* OBSCURE GLAZED WINDOW

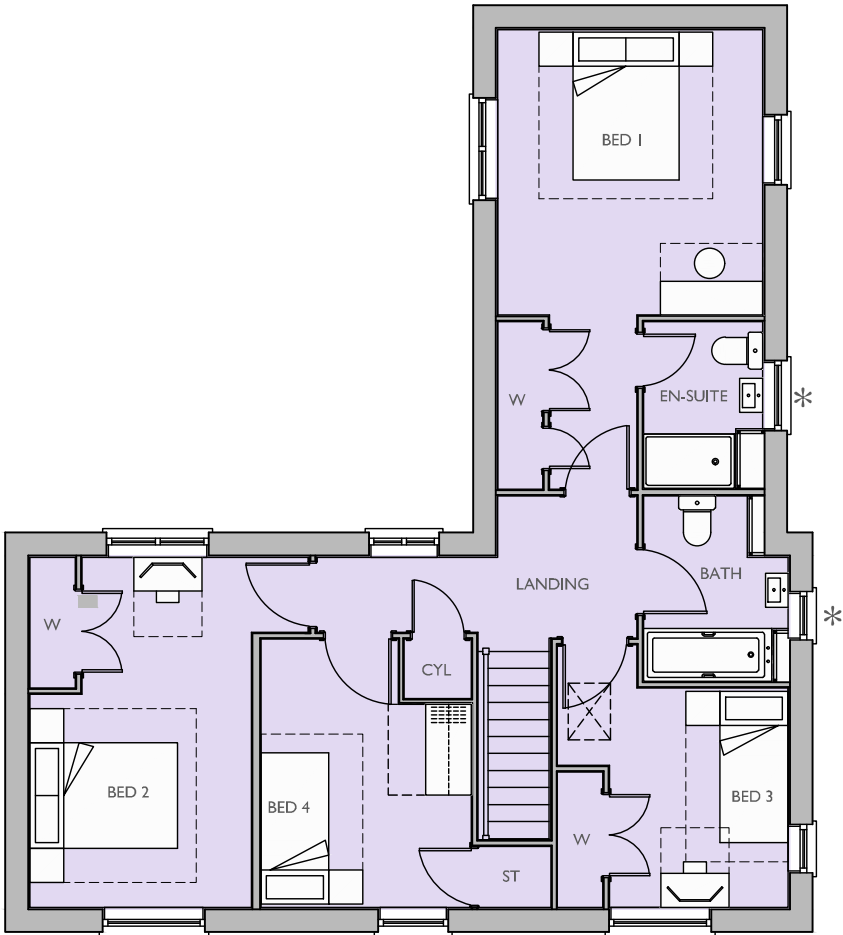

FIRST FLOOR PLAN

Plot No :
215 (AS)

Plot Description :
4 BED (6 PERSON)
2.0 STOREY HOUSE
GROSS AREA 1549 FT² (143.90 M²)
NET AREA 1525 FT² (141.70 M²)

Drawn by : KJM Checked by : BB

Scale @ A3:
0 1 2 3 4 5m
Scale 1:100

Date: DECEMBER 2020

Rev	Date	Drawn	Checked

Drg No: CB_84_139_SQ_NT42_P01

Rev:

Project:
LAND NORTH OF SEFTER ROAD
PAGHAM

Title:
SOUTHERN QUARTER
NT42 FLOOR PLANS

Client:
Taylor Wimpey



Cooper Baillie Limited - Connaught House, 24 Guildford Road, Bagshot, Surrey GU19 5JN - Telephone 01276 450039 - www.cooperbaillie.co.uk
This drawing and the works depicted are the copyright of Cooper Baillie Ltd, and may not be reproduced or amended except by written permission. No liability will be accepted for amendments made by other persons.