



Plot No :
191 & 192 (AS)

Plot Description :
1 BED (2 PERSON)
2.0 STOREY HOUSE
GROSS AREA 603 FT² (56 M²)
NET AREA 596 FT² (55 M²)

Drawn by : KJM Checked by : BB

Scale @ A3:
0 1 2 3 4 5m
Scale 1:100

Date: DECEMBER 2020

Rev	Date	Drawn	Checked

Drg No: CB_84_139_SQ_IBM_E01

Rev:


Project:
LAND NORTH OF SEFTER ROAD
PAGHAM

Title:
SOUTHERN QUARTER
IBM ELEVATIONS


Client:
Taylor Wimpey



Cooper Baillie Limited - Connaught House, 24 Guildford Road, Bagshot, Surrey GU19 5JN - Telephone 01276 450039 - www.cooperbaillie.co.uk
This drawing and the works depicted are the copyright of Cooper Baillie Ltd, and may not be reproduced or amended except by written permission. No liability will be accepted for amendments made by other persons.

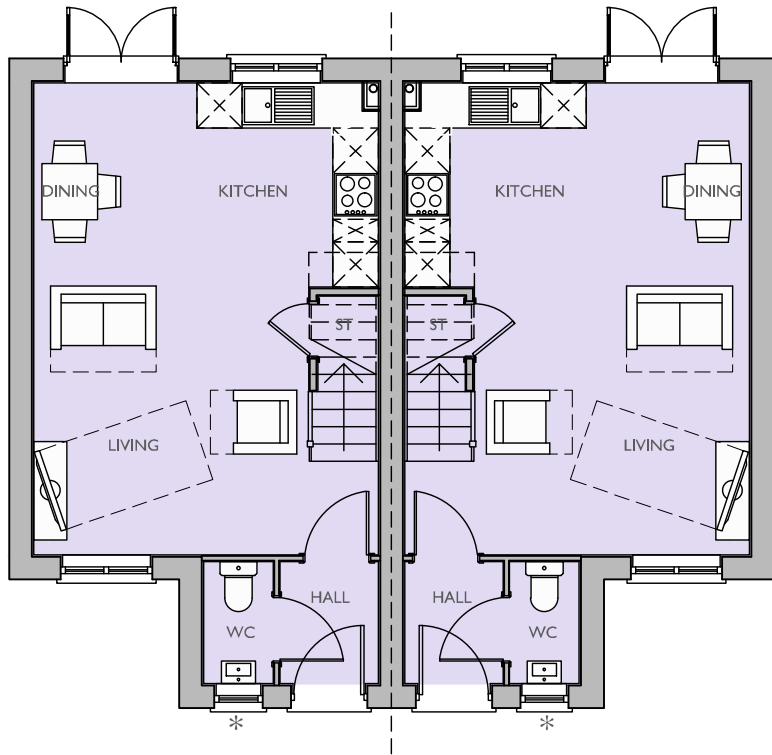

GROUND FLOOR PLAN
* OBSCURE GLAZED WINDOW

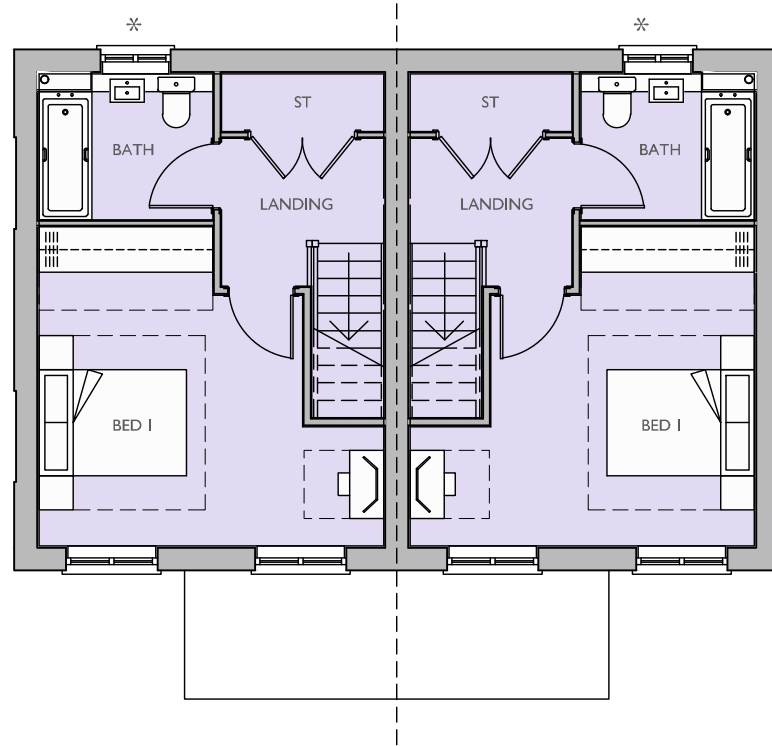

FIRST FLOOR PLAN
* OBSCURE GLAZED WINDOW

Plot No :
191 & 192 (AS)

Plot Description :
1 BED (2 PERSON)
2.0 STOREY HOUSE
GROSS AREA 603 FT ² (56 M ²)
NET AREA 596 FT ² (55 M ²)

Drawn by : KJM	Checked by : BB
Scale @ A3:	
0 1 2 3 4 5m	
Scale 1:100	

Date: DECEMBER 2020			
Rev	Date	Drawn	Checked
Drg No: CB_84_139_SQ_IBM_P01			Rev:

Project:
LAND NORTH OF SEFTER ROAD PAGHAM
Title:
SOUTHERN QUARTER IBM FLOOR PLANS


Client:
Taylor Wimpey





FRONT ELEVATION
■ BLACKENED GLASS WINDOW

SIDE ELEVATION

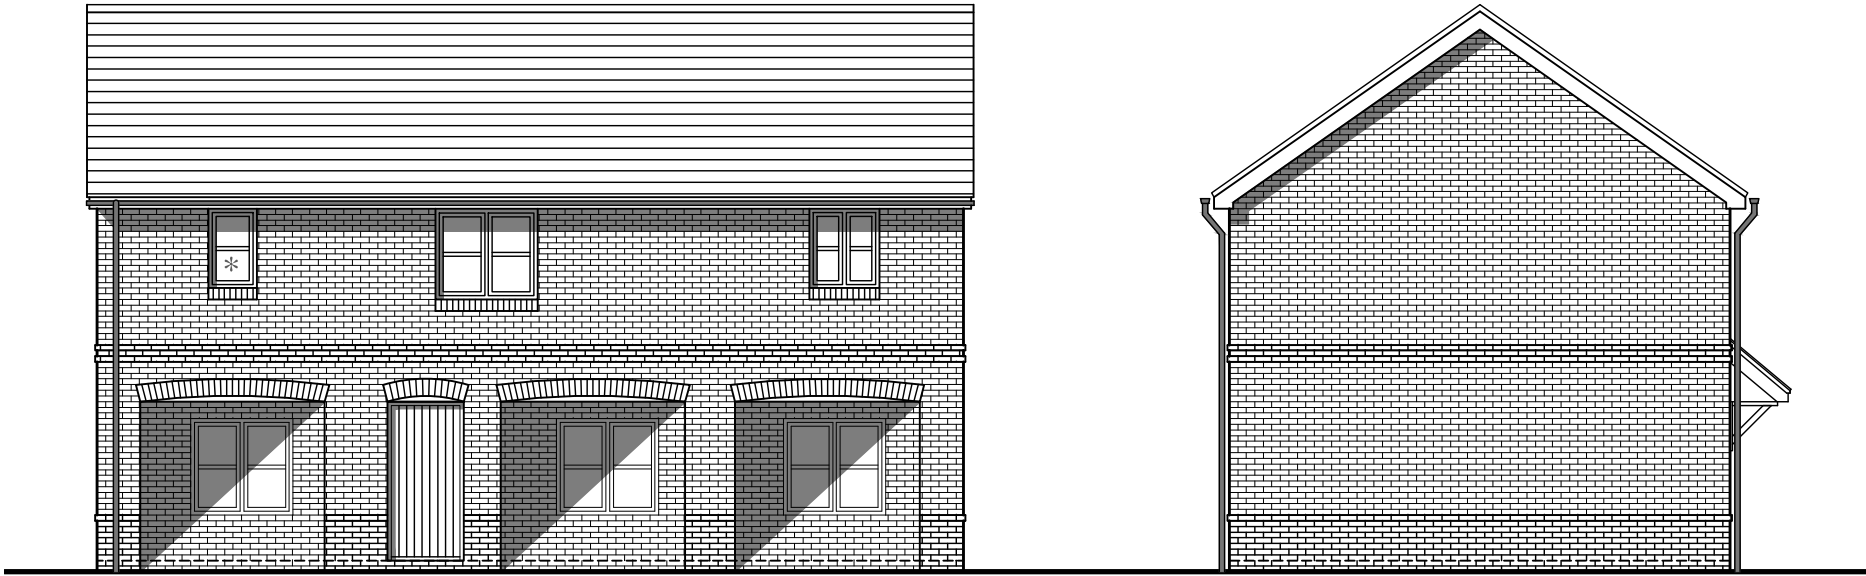

REAR ELEVATION
* OBSCURE GLAZED WINDOW

SIDE ELEVATION

Plot No :
250 (AS)

Plot Description :
2 BED (4 PERSON)
2.0 STOREY COACH HOUSE
GROSS AREA 775 FT² (72 M²)
NET AREA 762 FT² (71 M²)

Drawn by : KJM Checked by : BB

Scale @ A3:
0 1 2 3 4 5m
Scale 1:100

Date: OCTOBER 2020

Rev	Date	Drawn	Checked


Drg No: CB_84_139_SQ_2BCH_E01 Rev:

Project: LAND NORTH OF SEFTER ROAD
PAGHAM


Title: SOUTHERN QUARTER
2BCH ELEVATIONS

Client: **Taylor Wimpey**



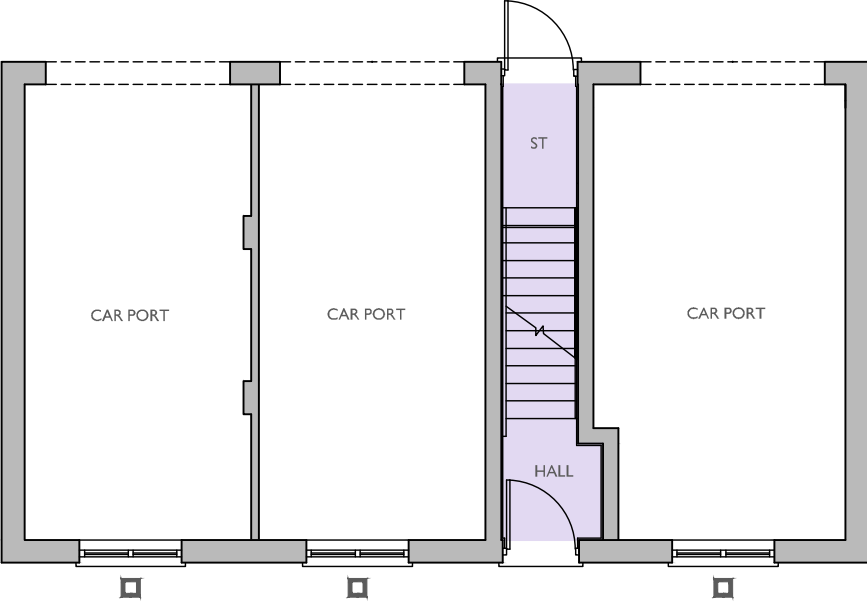

GROUND FLOOR PLAN
■ BLACKENED GLASS WINDOW

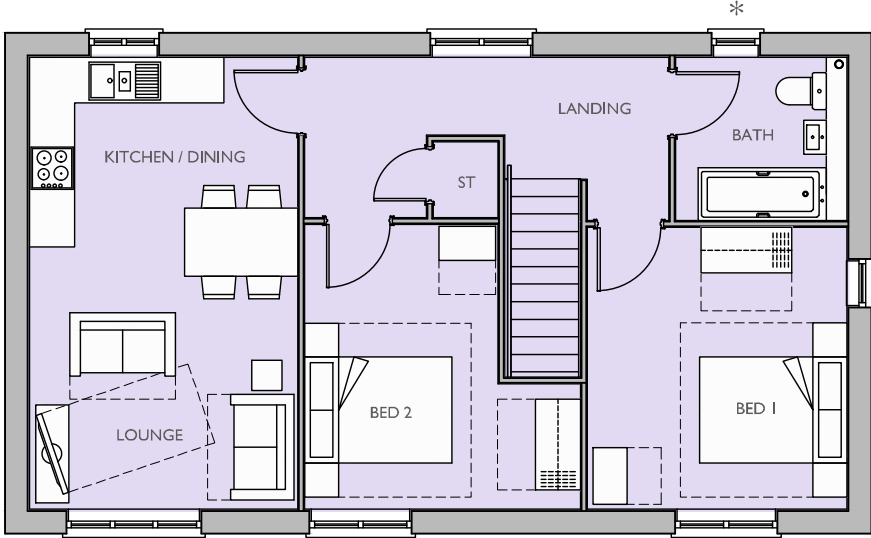

FIRST FLOOR PLAN
* OBSCURE GLAZED WINDOW

Plot No :
250 (AS)

Plot Description :
2 BED (4 PERSON)
2.0 STOREY COACH HOUSE
GROSS AREA 775 FT² (72 M²)
NET AREA 762 FT² (71 M²)

Drawn by : **KJM** Checked by : **BB**



Date: **OCTOBER 2020**

Rev	Date	Drawn	Checked

Drg No: **CB_84_139_SQ_2BCH_P01**

Rev:

Project:
**LAND NORTH OF SEFTER ROAD
PAGHAM**

Title:
**SOUTHERN QUARTER
2BCH FLOOR PLANS**

Client:

Taylor Wimpey



COOPERBAILLIE

Cooper Baillie Limited - Connaught House, 24 Guildford Road, Bagshot, Surrey GU19 5JN - Telephone 01276 450039 - www.cooperbaillie.co.uk
This drawing and the works depicted are the copyright of Cooper Baillie Ltd, and may not be reproduced or amended except by written permission. No liability will be accepted for amendments made by other persons.



Plot No :
183 & 184 (AS), 185 & 186 (AS),
189 & 190 (AS)

Plot Description :
2 BED (3 PERSON)
2.0 STOREY HOUSE
GROSS AREA 771 FT² (71.61 M²)
NET AREA 755 FT² (70.10 M²)

Drawn by : KJM Checked by : BB

Scale @ A3:
0 1 2 3 4 5m
Scale 1:100

Date: OCTOBER 2020

Rev	Date	Drawn	Checked

Drg No: CB_84_139_SQ_NA20_E01

Rev:

Project:
LAND NORTH OF SEFTER ROAD
PAGHAM

Title:
SOUTHERN QUARTER
NA20 ELEVATIONS

Client:

Taylor Wimpey




COOPERBAILLIE

Cooper Baillie Limited - Connaught House, 24 Guildford Road, Bagshot, Surrey GU19 5JN - Telephone 01276 450039 - www.cooperbaillie.co.uk
This drawing and the works depicted are the copyright of Cooper Baillie Ltd, and may not be reproduced or amended except by written permission. No liability will be accepted for amendments made by other persons.



FRONT ELEVATION
* OBSCURE GLAZED WINDOW

SIDE ELEVATION

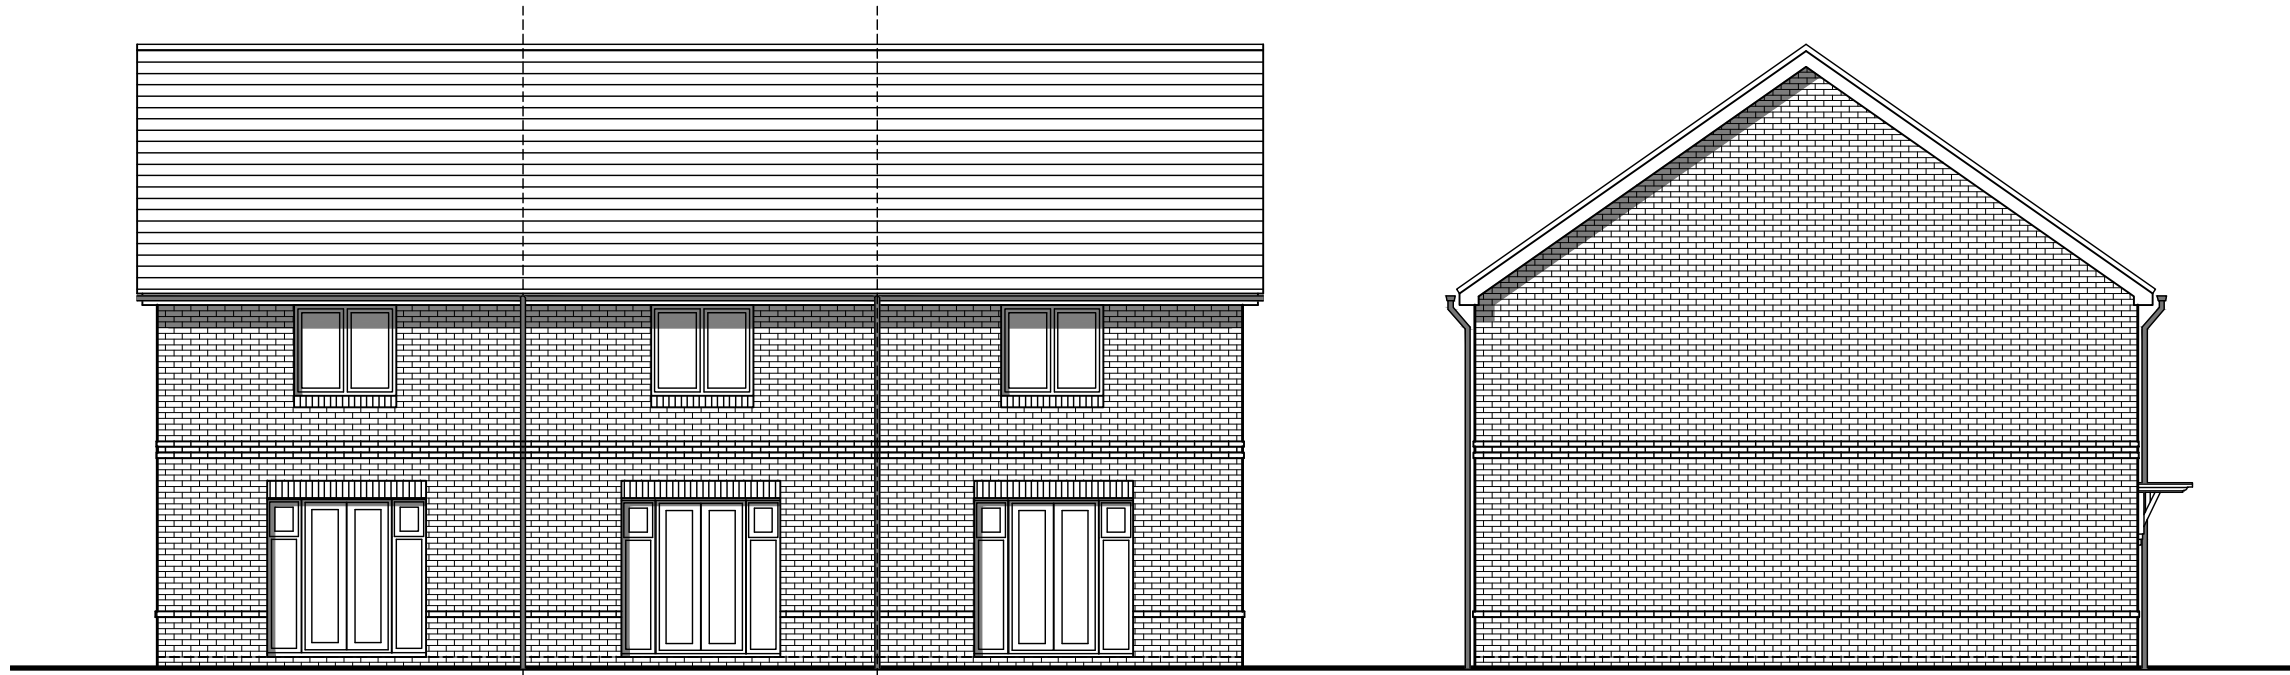

REAR ELEVATION

SIDE ELEVATION

Plot No :
160 - 162 (AS)

Plot Description :
2 BED (3 PERSON)
2.0 STOREY HOUSE
GROSS AREA 771 FT² (71.61 M²)
NET AREA 755 FT² (70.10 M²)

Drawn by : KJM Checked by : BB

Scale @ A3:

Scale 1:100

Date: OCTOBER 2020

Rev	Date	Drawn	Checked

Drg No: CB_84_139_SQ_NA20_E02

Rev:

Project:
LAND NORTH OF SEFTER ROAD
PAGHAM

Title:
SOUTHERN QUARTER
NA20 ELEVATIONS


Client:

Taylor Wimpey



COOPERBAILLIE

Cooper Baillie Limited - Connaught House, 24 Guildford Road, Bagshot, Surrey GU19 5JN - Telephone 01276 450039 - www.cooperbaillie.co.uk
This drawing and the works depicted are the copyright of Cooper Baillie Ltd, and may not be reproduced or amended except by written permission. No liability will be accepted for amendments made by other persons.

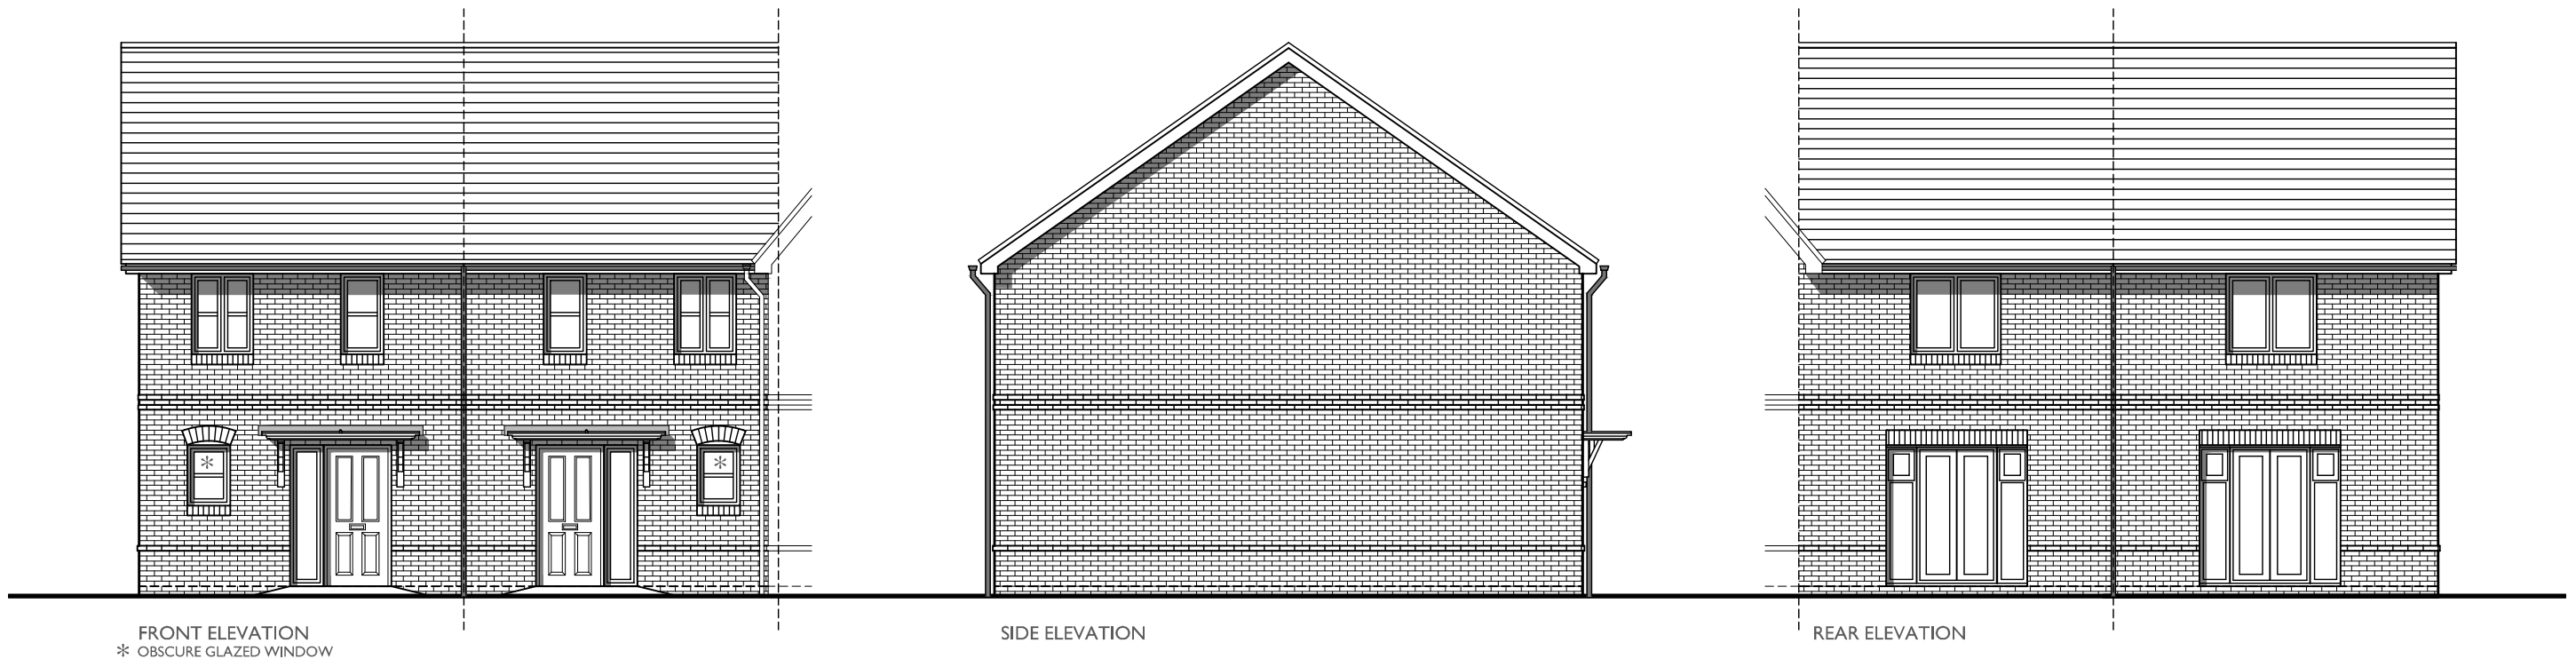

Plot No :
178 - 179 (AS)

Plot Description :
2 BED (3 PERSON)
2.0 STOREY HOUSE
GROSS AREA 771 FT² (71.61 M²)
NET AREA 755 FT² (70.10 M²)

Drawn by : **KJM** Checked by : **BB**

Scale @ A3:
0 1 2 3 4 5m
Scale 1:100

Date: OCTOBER 2020			
Rev	Date	Drawn	Checked
Drg No: CB_84_139_SQ_NA20_E03		Rev:	


Project:
**LAND NORTH OF SEFTER ROAD
PAGHAM**

Title:
**SOUTHERN QUARTER
NA20 ELEVATIONS**

Client:
Taylor Wimpey



Cooper Baillie Limited - Connaught House, 24 Guildford Road, Bagshot, Surrey GU19 5JN - Telephone 01276 450039 - www.cooperbaillie.co.uk
This drawing and the works depicted are the copyright of Cooper Baillie Ltd, and may not be reproduced or amended except by written permission. No liability will be accepted for amendments made by other persons.

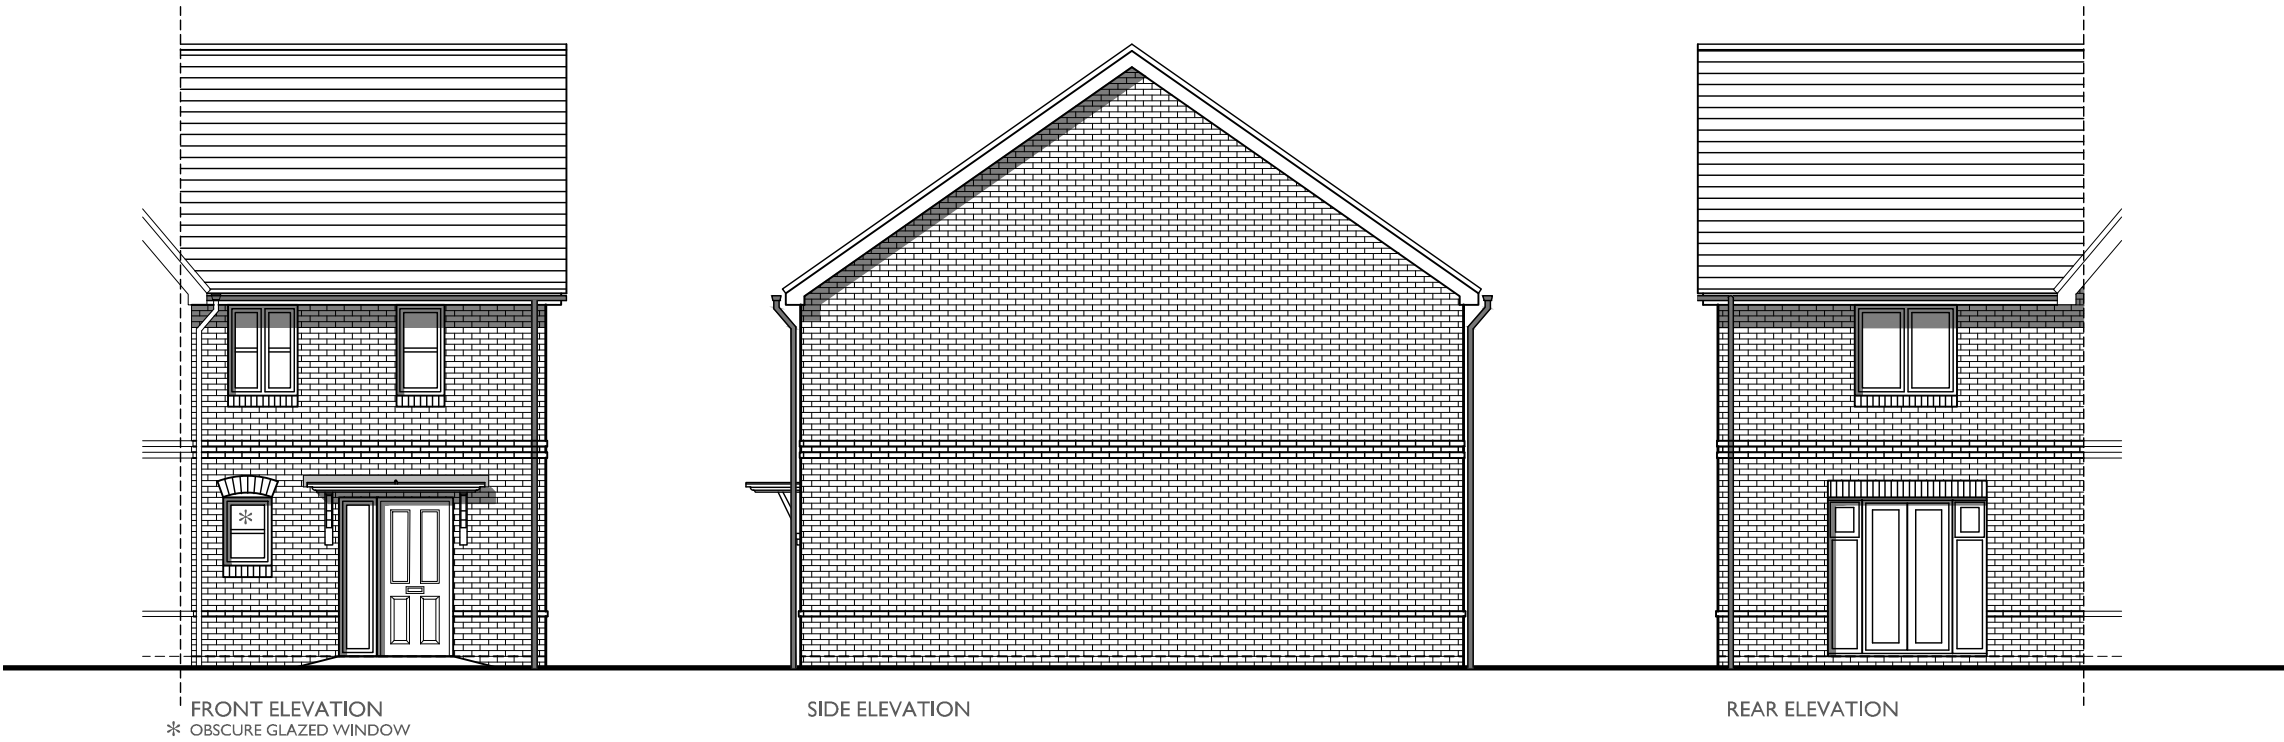

Plot No :
159 (AS)

Plot Description :
2 BED (3 PERSON)
2.0 STOREY HOUSE
GROSS AREA 771 FT² (71.61 M²)
NET AREA 755 FT² (70.10 M²)

Drawn by : KJM Checked by : BB

Scale @ A3:
0 1 2 3 4 5m
Scale 1:100

Date: OCTOBER 2020

Rev	Date	Drawn	Checked
-----	------	-------	---------

Drg No: CB_84_139_SQ_NA20_E04

Rev:

Project:
LAND NORTH OF SEFTER ROAD
PAGHAM


Title:
SOUTHERN QUARTER
NA20 ELEVATIONS

Client:


Taylor Wimpey



Cooper Baillie Limited - Connaught House, 24 Guildford Road, Bagshot, Surrey GU19 5JN - Telephone 01276 450039 - www.cooperbaillie.co.uk
This drawing and the works depicted are the copyright of Cooper Baillie Ltd, and may not be reproduced or amended except by written permission. No liability will be accepted for amendments made by other persons.

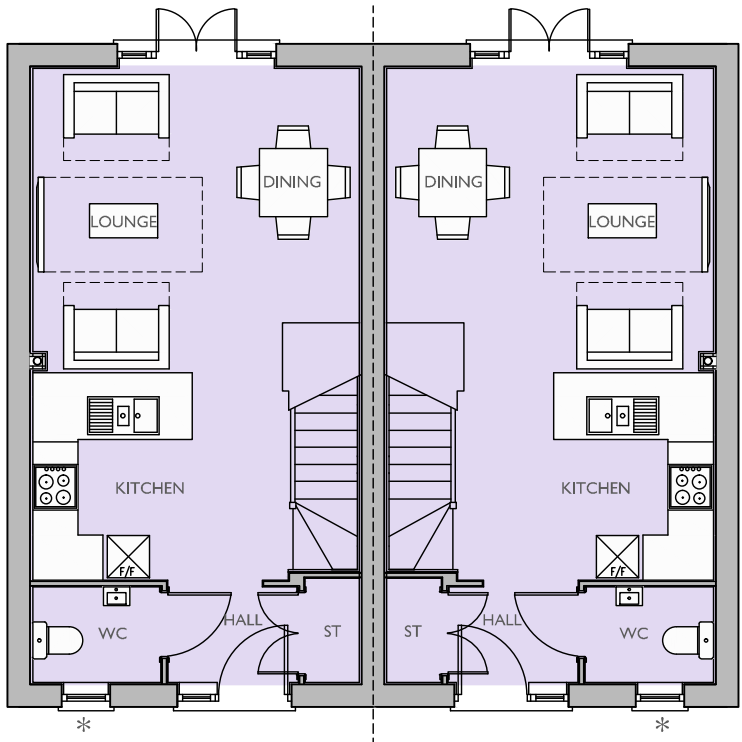

GROUND FLOOR PLAN
* OBSCURE GLAZED WINDOW

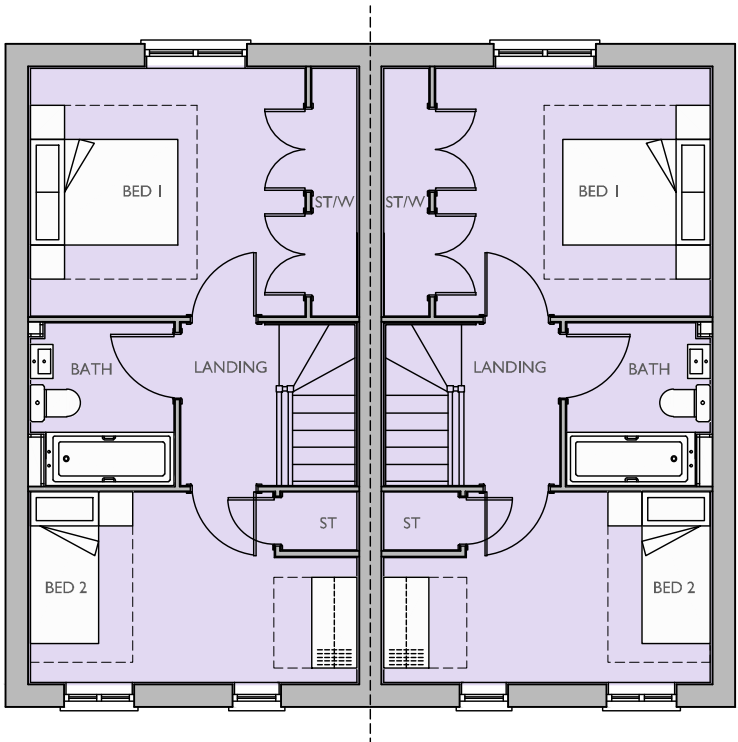

FIRST FLOOR PLAN

Plot No :
183 & 184 (AS), 185 & 186 (AS),
189 & 190 (AS)

Plot Description :
2 BED (3 PERSON)
2.0 STOREY HOUSE
GROSS AREA 771 FT² (71.61 M²)
NET AREA 755 FT² (70.10 M²)

Drawn by : KJM Checked by : BB



Date: OCTOBER 2020

Rev	Date	Drawn	Checked

Drg No: CB_84_139_SQ_NA20_P01

Rev:

Project:
LAND NORTH OF SEFTER ROAD
PAGHAM


Title:
SOUTHERN QUARTER
NA20 FLOOR PLANS

Client:


Taylor Wimpey



COOPERBAILLIE

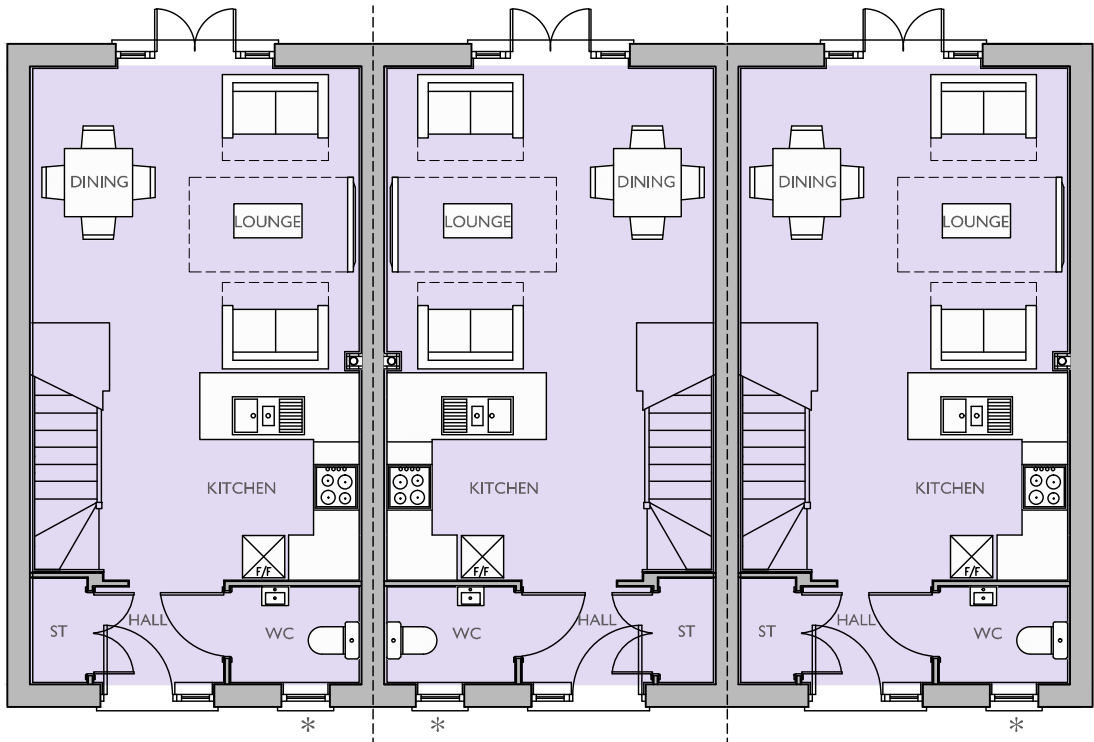

GROUND FLOOR PLAN
* OBSCURE GLAZED WINDOW

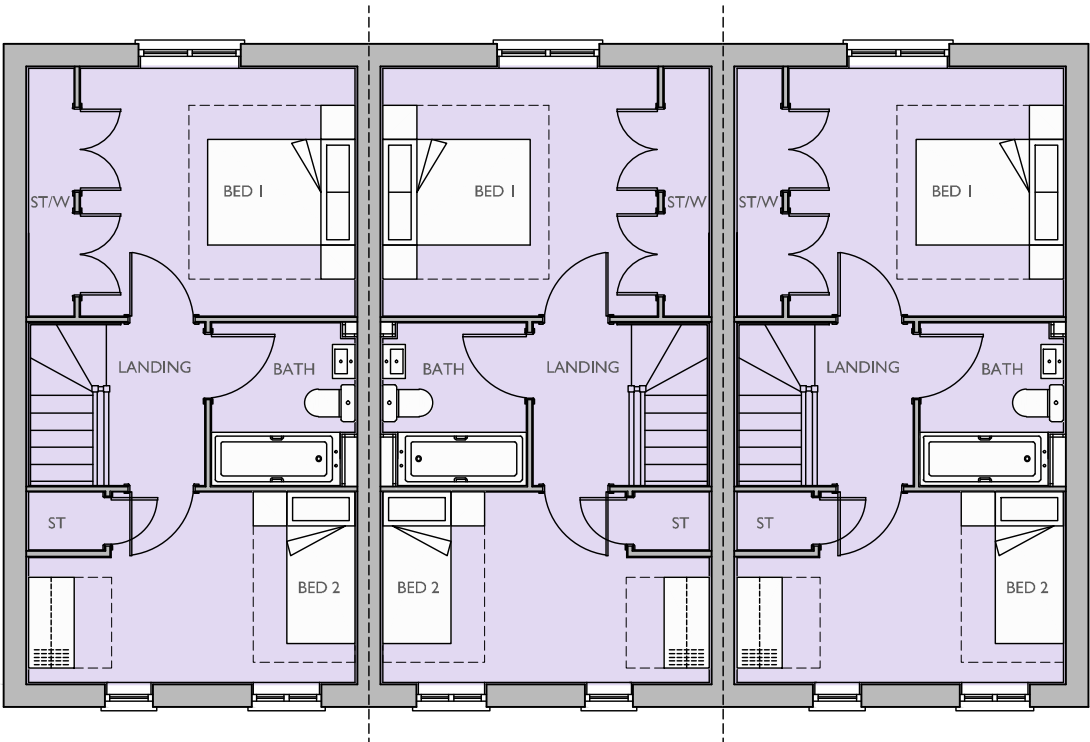

FIRST FLOOR PLAN

Plot No :
160 - 162 (A5)

Plot Description :
2 BED (3 PERSON)
2.0 STOREY HOUSE
GROSS AREA 771 FT² (71.61 M²)
NET AREA 755 FT² (70.10 M²)


Drawn by : KJM	Checked by : BB
Scale @ A3:	
Scale 1:100	

Date: OCTOBER 2020			
Rev	Date	Drawn	Checked
Drg No: CB_84_139_SQ_NA20_P02		Rev:	


Project:	LAND NORTH OF SEFTER ROAD PAGHAM
Title:	SOUTHERN QUARTER NA20 FLOOR PLANS

Client:	Taylor Wimpey
---------	----------------------



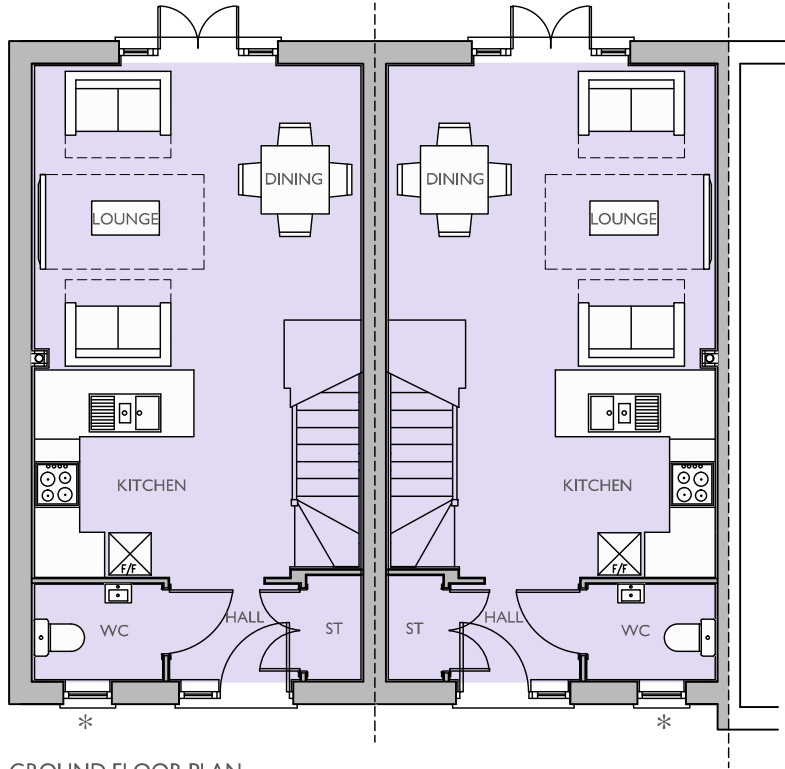

GROUND FLOOR PLAN
* OBSCURE GLAZED WINDOW

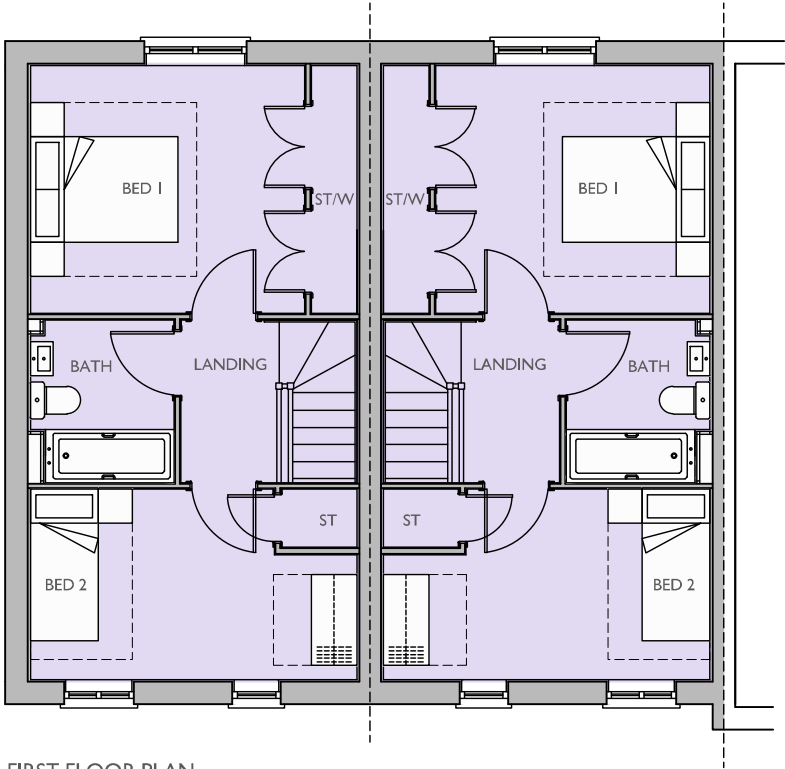

FIRST FLOOR PLAN

Plot No :
178 - 179 (AS)

Plot Description :
2 BED (3 PERSON)
2.0 STOREY HOUSE
GROSS AREA 771 FT² (71.61 M²)
NET AREA 755 FT² (70.10 M²)

Drawn by : **KJM** Checked by : **BB**



Date: **OCTOBER 2020**

Rev	Date	Drawn	Checked

Drg No: CB_84_139_SQ_NA20_P03

Rev:

Project:
LAND NORTH OF SEFTER ROAD
PAGHAM


Title:
SOUTHERN QUARTER
NA20 FLOOR PLANS

Client:


Taylor Wimpey



Cooper Baillie Limited - Connaught House, 24 Guildford Road, Bagshot, Surrey GU19 5JN - Telephone 01276 450039 - www.cooperbaillie.co.uk
This drawing and the works depicted are the copyright of Cooper Baillie Ltd, and may not be reproduced or amended except by written permission. No liability will be accepted for amendments made by other persons.

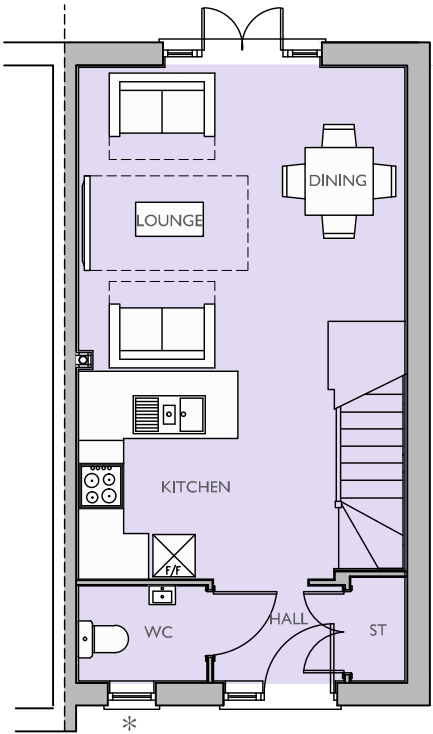

GROUND FLOOR PLAN
* OBSCURE GLAZED WINDOW

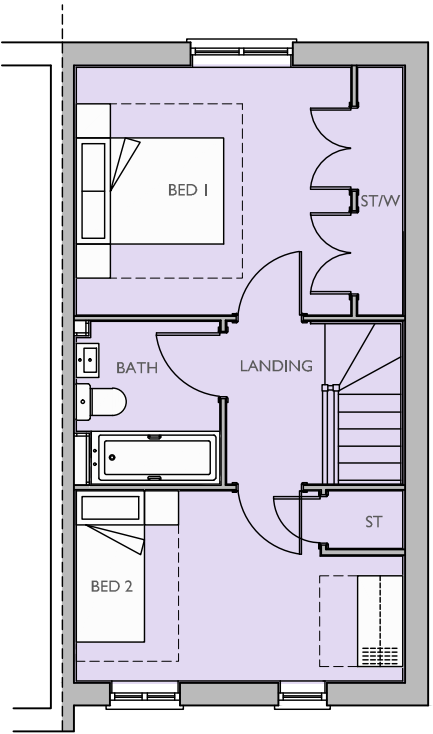

FIRST FLOOR PLAN

Plot No :
159 (AS)

Plot Description :
2 BED (3 PERSON)
2.0 STOREY HOUSE
GROSS AREA 771 FT² (71.61 M²)
NET AREA 755 FT² (70.10 M²)

Drawn by : KJM

Checked by : BB

Scale @ A3:



Scale 1:100

Date: OCTOBER 2020

Rev	Date	Drawn	Checked
-----	------	-------	---------

Drg No: CB_84_139_SQ_NA20_P04

Rev:

Project:
LAND NORTH OF SEFTER ROAD
PAGHAM

Title:
SOUTHERN QUARTER
NA20 FLOOR PLANS

Client:

Taylor Wimpey



COOPERBAILLIE

Cooper Baillie Limited - Connaught House, 24 Guildford Road, Bagshot, Surrey GU19 5JN - Telephone 01276 450039 - www.cooperbaillie.co.uk
This drawing and the works depicted are the copyright of Cooper Baillie Ltd, and may not be reproduced or amended except by written permission. No liability will be accepted for amendments made by other persons.



Plot No :
166 & 167 (AS), 172 & 173 (AS)

Plot Description :
2 BED (4 PERSON)
2.0 STOREY HOUSE
GROSS AREA 864 FT² (80 M²)
NET AREA 850 FT² (79 M²)

Drawn by : KJM Checked by : BB

Scale @ A3:
0 1 2 3 4 5m
Scale 1:100

Date: OCTOBER 2020

Rev	Date	Drawn	Checked
-----	------	-------	---------

Drg No: CB_84_139_SQ_NA22_E01

Rev:

Project:
LAND NORTH OF SEFTER ROAD
PAGHAM

Title:
SOUTHERN QUARTER
NA22 ELEVATIONS

Client:

Taylor Wimpey



Cooper Baillie Limited - Connaught House, 24 Guildford Road, Bagshot, Surrey GU19 5JN - Telephone 01276 450039 - www.cooperbaillie.co.uk
This drawing and the works depicted are the copyright of Cooper Baillie Ltd, and may not be reproduced or amended except by written permission. No liability will be accepted for amendments made by other persons.



FRONT ELEVATION

SIDE ELEVATION

* OBSCURE GLAZED WINDOWS



REAR ELEVATION

SIDE ELEVATION

Plot No :
223 & 224 (AS)

Plot Description :
2 BED (4 PERSON)
2.0 STOREY HOUSE
GROSS AREA 864 FT² (80 M²)
NET AREA 850 FT² (79 M²)

Drawn by : KJM Checked by : BB

Scale @ A3:
0 1 2 3 4 5m
Scale 1:100

Date: OCTOBER 2020

Rev	Date	Drawn	Checked
-----	------	-------	---------

Drg No: CB_84_139_SQ_NA22_E02

Rev:

Project:
LAND NORTH OF SEFTER ROAD
PAGHAM

Title:
SOUTHERN QUARTER
NA22 ELEVATIONS

Client:

Taylor Wimpey



COOPERBAILLIE

Cooper Baillie Limited - Connaught House, 24 Guildford Road, Bagshot, Surrey GU19 5JN - Telephone 01276 450039 - www.cooperbaillie.co.uk
This drawing and the works depicted are the copyright of Cooper Baillie Ltd, and may not be reproduced or amended except by written permission. No liability will be accepted for amendments made by other persons.



FRONT ELEVATION

SIDE ELEVATION

* OBSCURE GLAZED WINDOWS



REAR ELEVATION

SIDE ELEVATION

Plot No :
168 & 169 (AS), 170 & 171 (OP),

Plot Description :
2 BED (4 PERSON)
2.0 STOREY HOUSE
GROSS AREA 864 FT² (80 M²)
NET AREA 850 FT² (79 M²)

Drawn by : KJM Checked by : BB

Scale @ A3:
0 1 2 3 4 5m
Scale 1:100

Date: OCTOBER 2020

Rev	Date	Drawn	Checked
-----	------	-------	---------

Drg No: CB_84_139_SQ_NA22_E03

Rev:

Project:
LAND NORTH OF SEFTER ROAD
PAGHAM

Title:
SOUTHERN QUARTER
NA22 ELEVATIONS

Client:

Taylor Wimpey



COOPERBAILLIE

Cooper Baillie Limited - Connaught House, 24 Guildford Road, Bagshot, Surrey GU19 5JN - Telephone 01276 450039 - www.cooperbaillie.co.uk
This drawing and the works depicted are the copyright of Cooper Baillie Ltd, and may not be reproduced or amended except by written permission. No liability will be accepted for amendments made by other persons.



Plot No :
155 - 158 (AS)

Plot Description :
2 BED (4 PERSON)
2.0 STOREY HOUSE
GROSS AREA 864 FT² (80 M²)
NET AREA 850 FT² (79 M²)

Drawn by : KJM Checked by : BB

Scale @ A3:
0 1 2 3 4 5m
Scale 1:100

Date: OCTOBER 2020

Rev	Date	Drawn	Checked
-----	------	-------	---------

Drg No: CB_84_139_SQ_NA22_E04

Rev:

Project:
LAND NORTH OF SEFTER ROAD
PAGHAM

Title:
SOUTHERN QUARTER
NA22 ELEVATIONS


Client:

Taylor Wimpey



COOPERBAILLIE

Cooper Baillie Limited - Connaught House, 24 Guildford Road, Bagshot, Surrey GU19 5JN - Telephone 01276 450039 - www.cooperbaillie.co.uk
This drawing and the works depicted are the copyright of Cooper Baillie Ltd, and may not be reproduced or amended except by written permission. No liability will be accepted for amendments made by other persons.

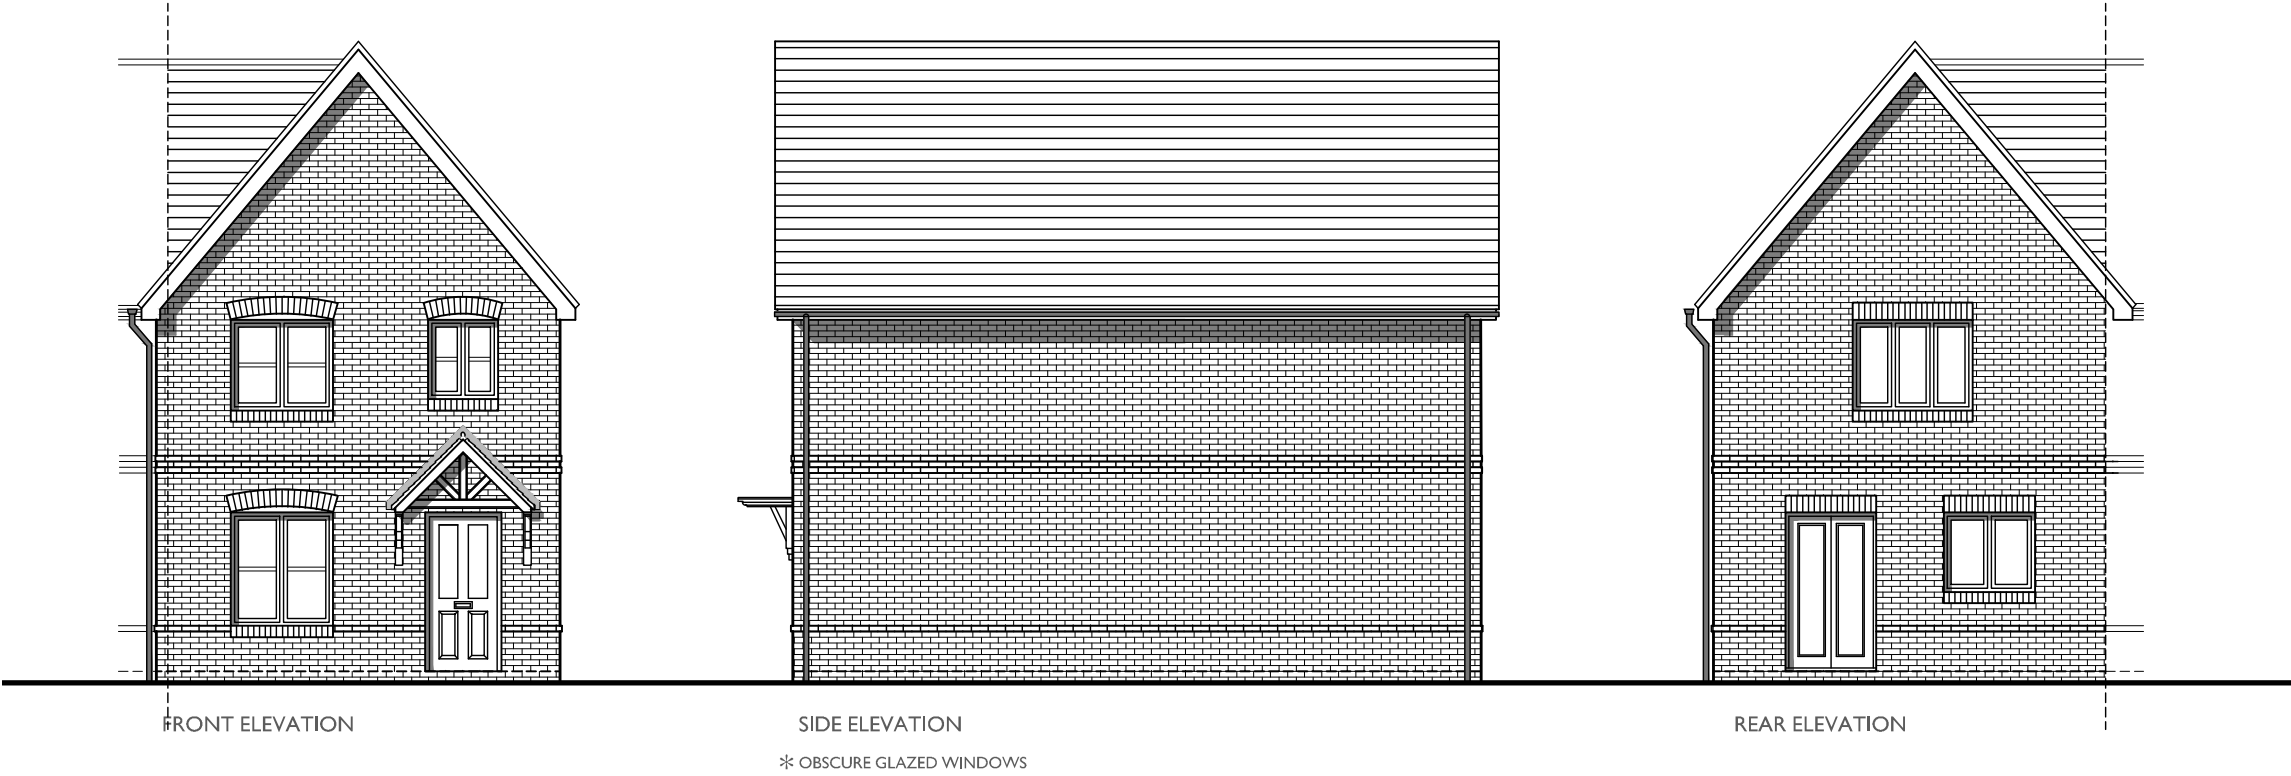

Plot No :
180 (AS)

Plot Description :
2 BED (4 PERSON)
2.0 STOREY HOUSE
GROSS AREA 864 FT² (80 M²)
NET AREA 850 FT² (79 M²)

Drawn by : **KJM** Checked by : **BB**

Scale @ A3:
0 1 2 3 4 5m
Scale 1:100

Date: **OCTOBER 2020**

Rev	Date	Drawn	Checked
-----	------	-------	---------

Drg No: **CB_84_139_SQ_NA22_E05**

Rev:

Project:
**LAND NORTH OF SEFTER ROAD
PAGHAM**


Title:
**SOUTHERN QUARTER
NA22 ELEVATIONS**

Client:

**Taylor
Wimpey**



Cooper Baillie Limited - Connaught House, 24 Guildford Road, Bagshot, Surrey GU19 5JN - Telephone 01276 450039 - www.cooperbaillie.co.uk
This drawing and the works depicted are the copyright of Cooper Baillie Ltd, and may not be reproduced or amended except by written permission. No liability will be accepted for amendments made by other persons.

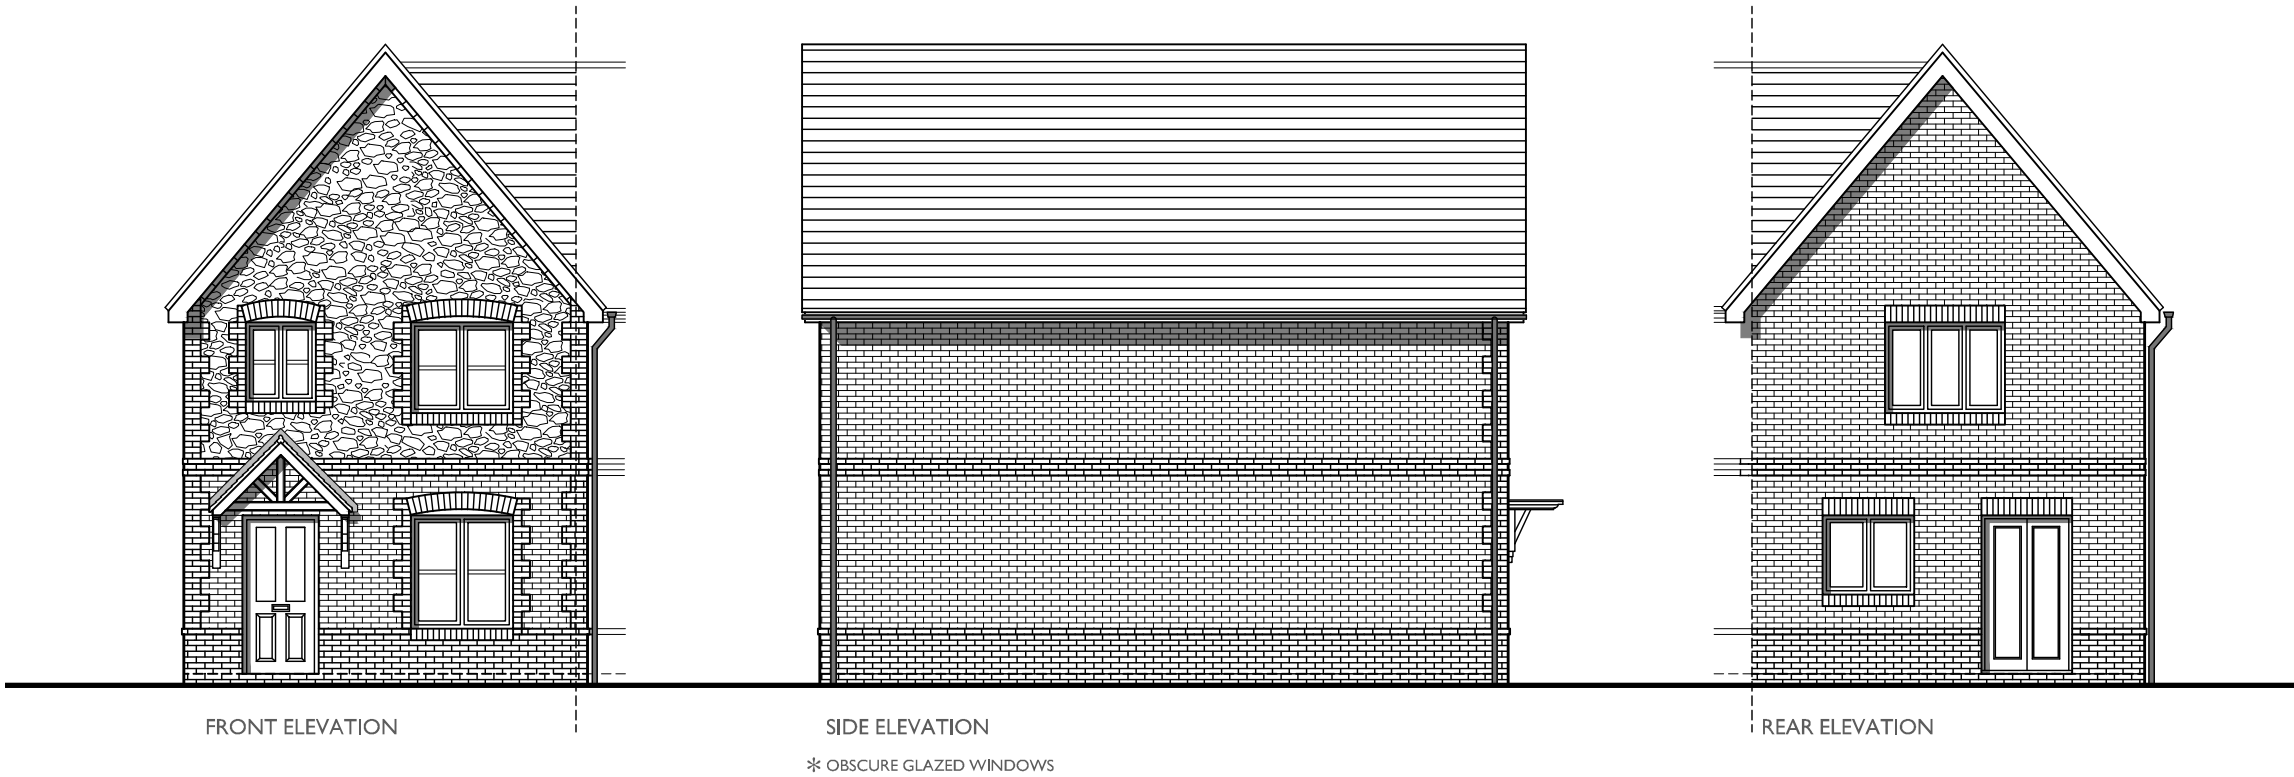

Plot No :
181 (AS)

Plot Description :
2 BED (4 PERSON)
2.0 STOREY HOUSE
GROSS AREA 864 FT² (80 M²)
NET AREA 850 FT² (79 M²)

Drawn by : KJM Checked by : BB

Scale @ A3:
0 1 2 3 4 5m
Scale 1:100

Date: OCTOBER 2020

Rev	Date	Drawn	Checked
A	12.03.21	HKC	BB

QUOINING ALIGNED TO TW COMMENTS

Drg No: CB_84_139_SQ_NA22_E06 Rev: A

Project:
LAND NORTH OF SEFTER ROAD
PAGHAM


Title:
SOUTHERN QUARTER
NA22 ELEVATIONS

Client:

Taylor Wimpey




Cooper Baillie Limited - Connaught House, 24 Guildford Road, Bagshot, Surrey GU19 5JN - Telephone 01276 450039 - www.cooperbaillie.co.uk
This drawing and the works depicted are the copyright of Cooper Baillie Ltd, and may not be reproduced or amended except by written permission. No liability will be accepted for amendments made by other persons.

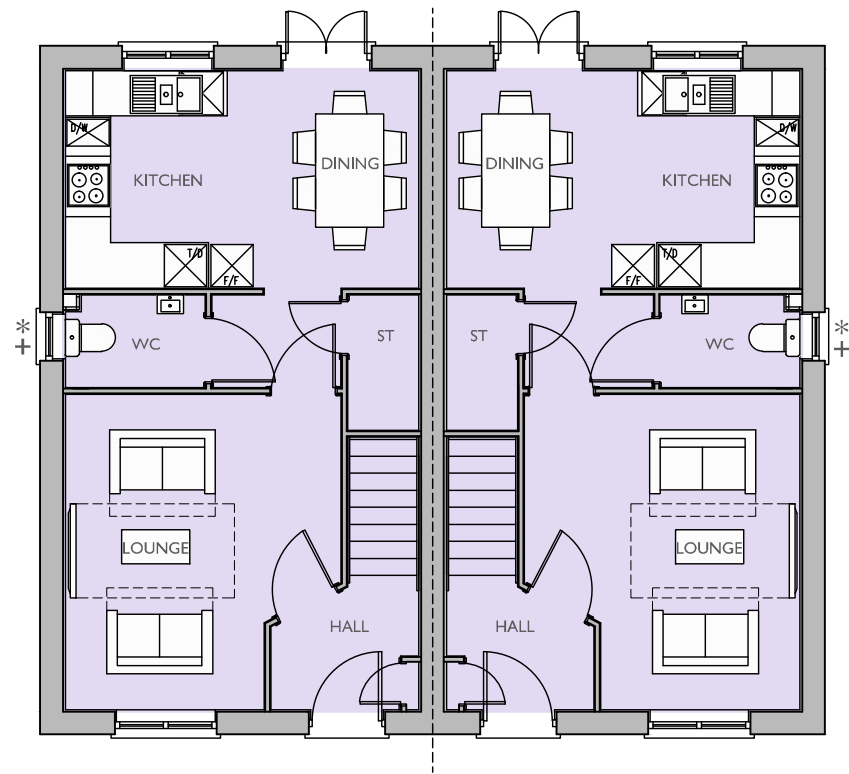

GROUND FLOOR PLAN

* OBSCURE GLAZED WINDOWS
+ Omit Windows to Plots 168 & 169, 170 & 171

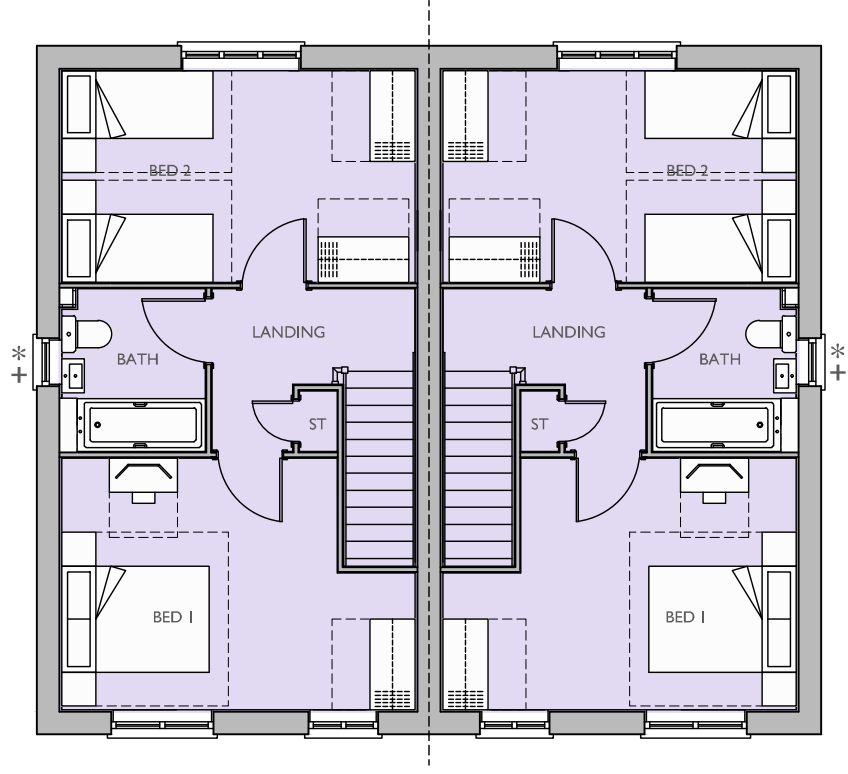


FIRST FLOOR PLAN

Plot No :
166 & 167 (AS), 168 & 169 (AS),
170 & 171 (AS), 172 & 173 (AS),
223 & 224 (AS)

Plot Description :
2 BED (4 PERSON)
2.0 STOREY HOUSE
GROSS AREA 864 FT² (80 M²)
NET AREA 850 FT² (79 M²)

Drawn by : KJM Checked by : BB

 

Date: OCTOBER 2020

Rev	Date	Drawn	Checked

Drg No: CB_84_139_SQ_NA22_P01

Rev:

Project:
LAND NORTH OF SEFTER ROAD
PAGHAM

Title:
SOUTHERN QUARTER
NA22 FLOOR PLANS


Client:

Taylor Wimpey




COOPERBAILLIE

Cooper Baillie Limited - Connaught House, 24 Guildford Road, Bagshot, Surrey GU19 5JN - Telephone 01276 450039 - www.cooperbaillie.co.uk
This drawing and the works depicted are the copyright of Cooper Baillie Ltd, and may not be reproduced or amended except by written permission. No liability will be accepted for amendments made by other persons.

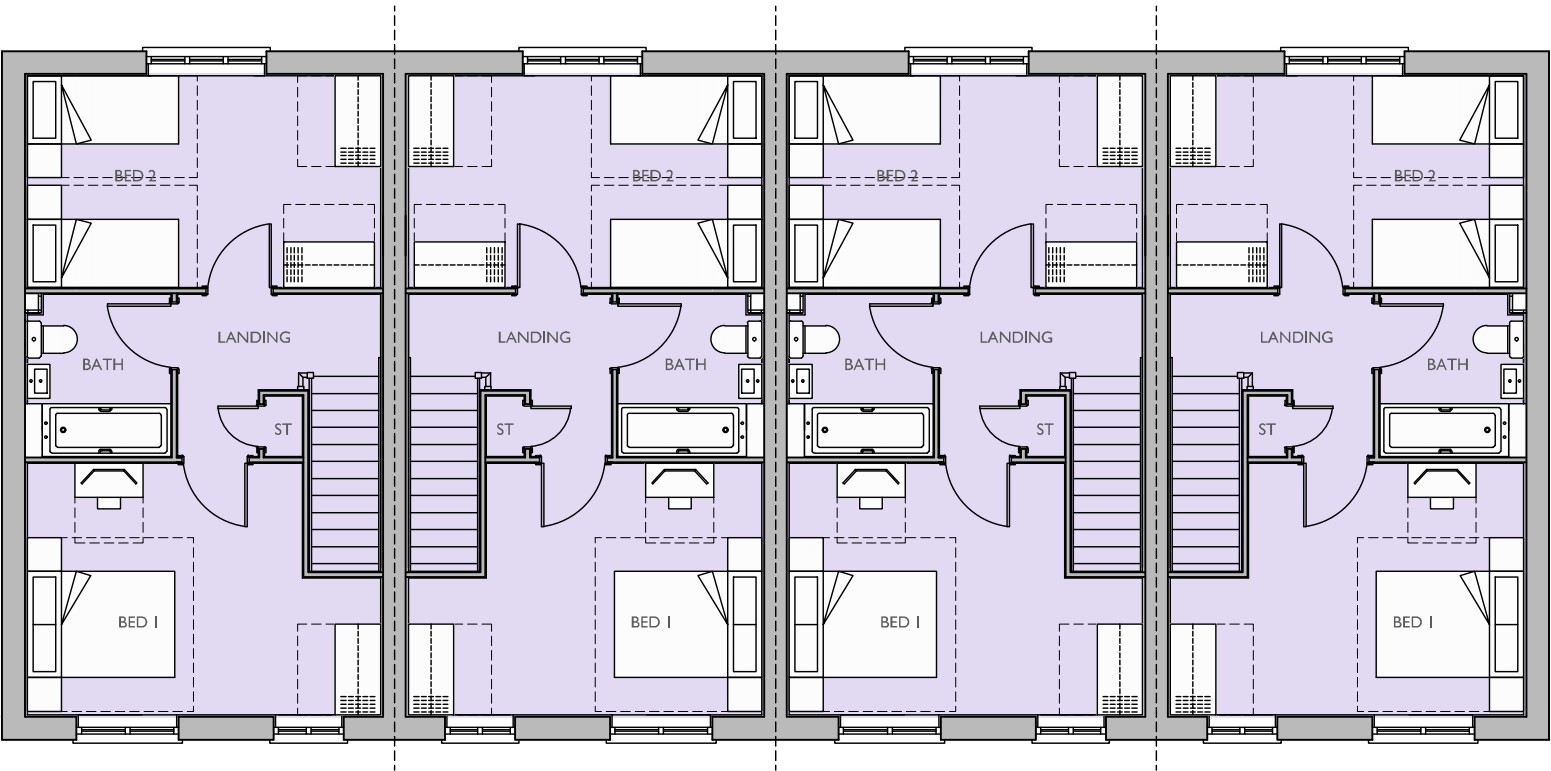

FIRST FLOOR PLAN

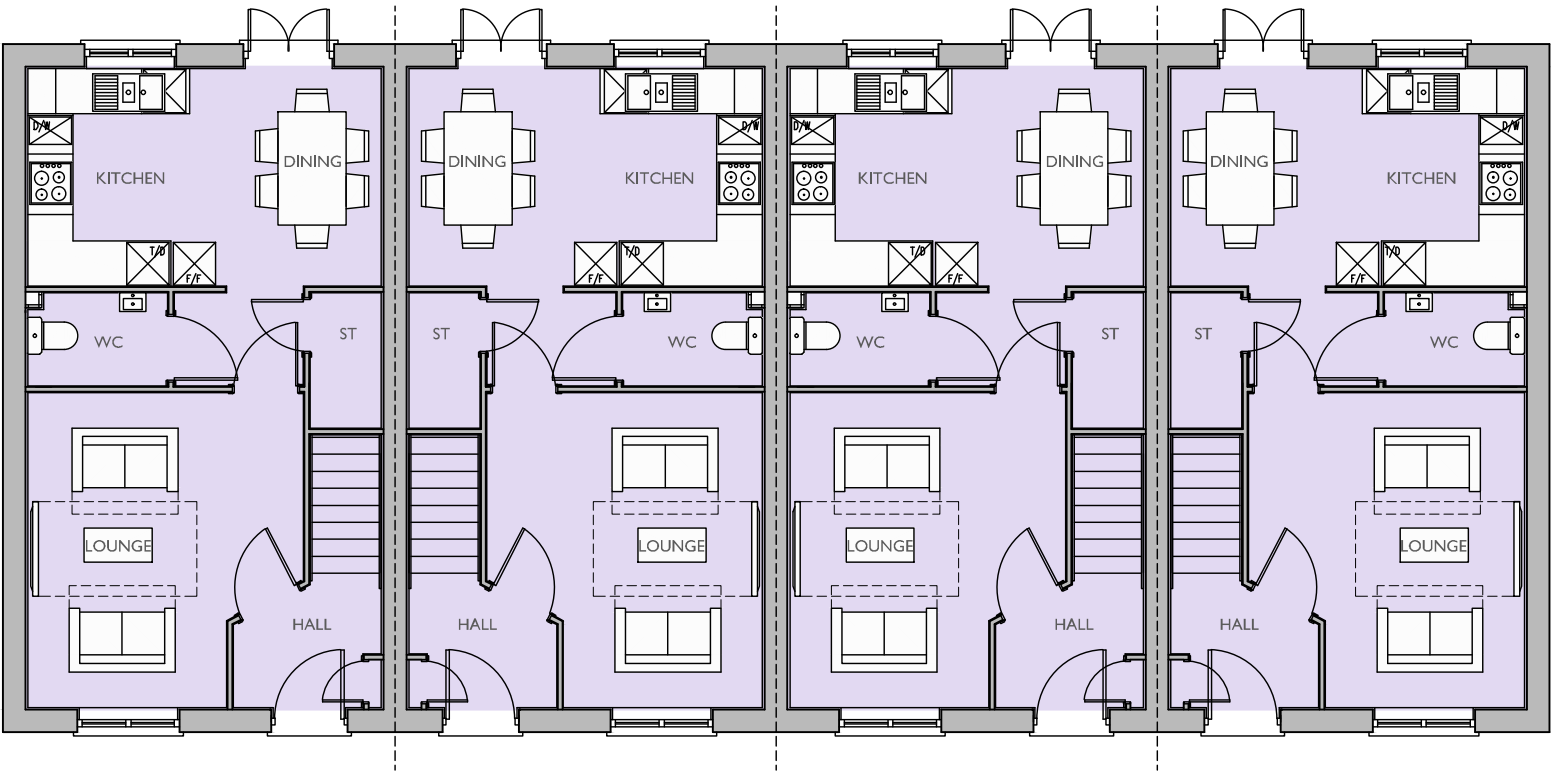

GROUND FLOOR PLAN

Plot No :
155 - 158 (AS)

Plot Description :
2 BED (4 PERSON)
2.0 STOREY HOUSE
GROSS AREA 864 FT² (80 M²)
NET AREA 850 FT² (79 M²)

Drawn by : KJM Checked by : BB

Scale @ A3:
0 1 2 3 4 5m
Scale 1:100

Date: OCTOBER 2020

Rev	Date	Drawn	Checked

Drg No: CB_84_139_SQ_NA22_P02

Rev:

Project:
LAND NORTH OF SEFTER ROAD
PAGHAM


Title:
SOUTHERN QUARTER
NA22 FLOOR PLANS

Client:

Taylor Wimpey




Cooper Baillie Limited - Connaught House, 24 Guildford Road, Bagshot, Surrey GU19 5JN - Telephone 01276 450039 - www.cooperbaillie.co.uk
This drawing and the works depicted are the copyright of Cooper Baillie Ltd, and may not be reproduced or amended except by written permission. No liability will be accepted for amendments made by other persons.

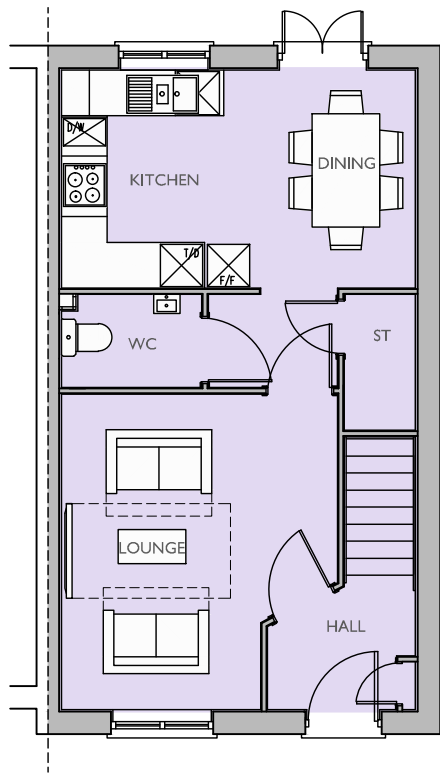

GROUND FLOOR PLAN

* OBSCURE GLAZED WINDOWS

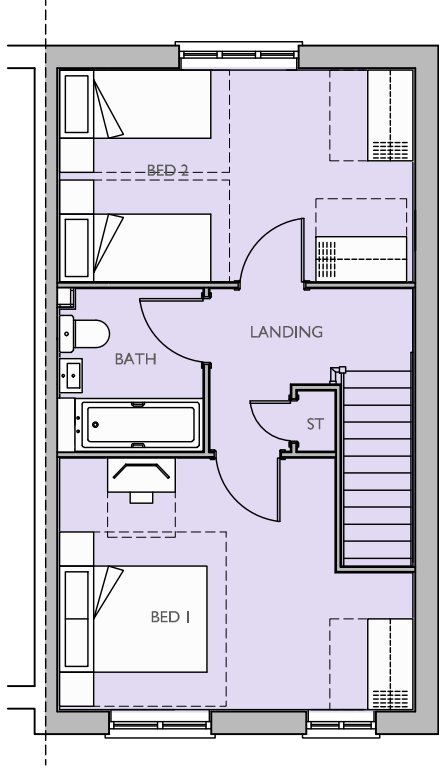

FIRST FLOOR PLAN

Plot No :
180 (AS), 181 (OP)

Plot Description :
2 BED (4 PERSON)
2.0 STOREY HOUSE
GROSS AREA 864 FT² (80 M²)
NET AREA 850 FT² (79 M²)

Drawn by : KJM Checked by : BB

Scale @ A3:
0 1 2 3 4 5m
Scale 1:100

Date: OCTOBER 2020

Rev	Date	Drawn	Checked
-----	------	-------	---------

Drg No: CB_84_139_SQ_NA22_P03

Rev:

Project:
LAND NORTH OF SEFTER ROAD
PAGHAM

Title:
SOUTHERN QUARTER
NA22 FLOOR PLANS

Client:

Taylor Wimpey



Cooper Baillie Limited - Connaught House, 24 Guildford Road, Bagshot, Surrey GU19 5JN - Telephone 01276 450039 - www.cooperbaillie.co.uk
This drawing and the works depicted are the copyright of Cooper Baillie Ltd, and may not be reproduced or amended except by written permission. No liability will be accepted for amendments made by other persons.



Plot No :
216 & 217 (AS)

Plot Description :
2 BED (4 PERSON)
2.0 STOREY HOUSE
GROSS AREA 864 FT² (80 M²)
NET AREA 850 FT² (79 M²)

Drawn by : KJM Checked by : BB

Scale @ A3:
0 1 2 3 4 5m
Scale 1:100

Date: OCTOBER 2020

Rev	Date	Drawn	Checked
-----	------	-------	---------

Drg No: CB_84_139_SQ_NA22A_E01

Rev:


Project:
LAND NORTH OF SEFTER ROAD
PAGHAM

Title:
SOUTHERN QUARTER
NA22A ELEVATIONS

Client:
Taylor Wimpey



Cooper Baillie Limited - Connaught House, 24 Guildford Road, Bagshot, Surrey GU19 5JN - Telephone 01276 450039 - www.cooperbaillie.co.uk
This drawing and the works depicted are the copyright of Cooper Baillie Ltd, and may not be reproduced or amended except by written permission. No liability will be accepted for amendments made by other persons.

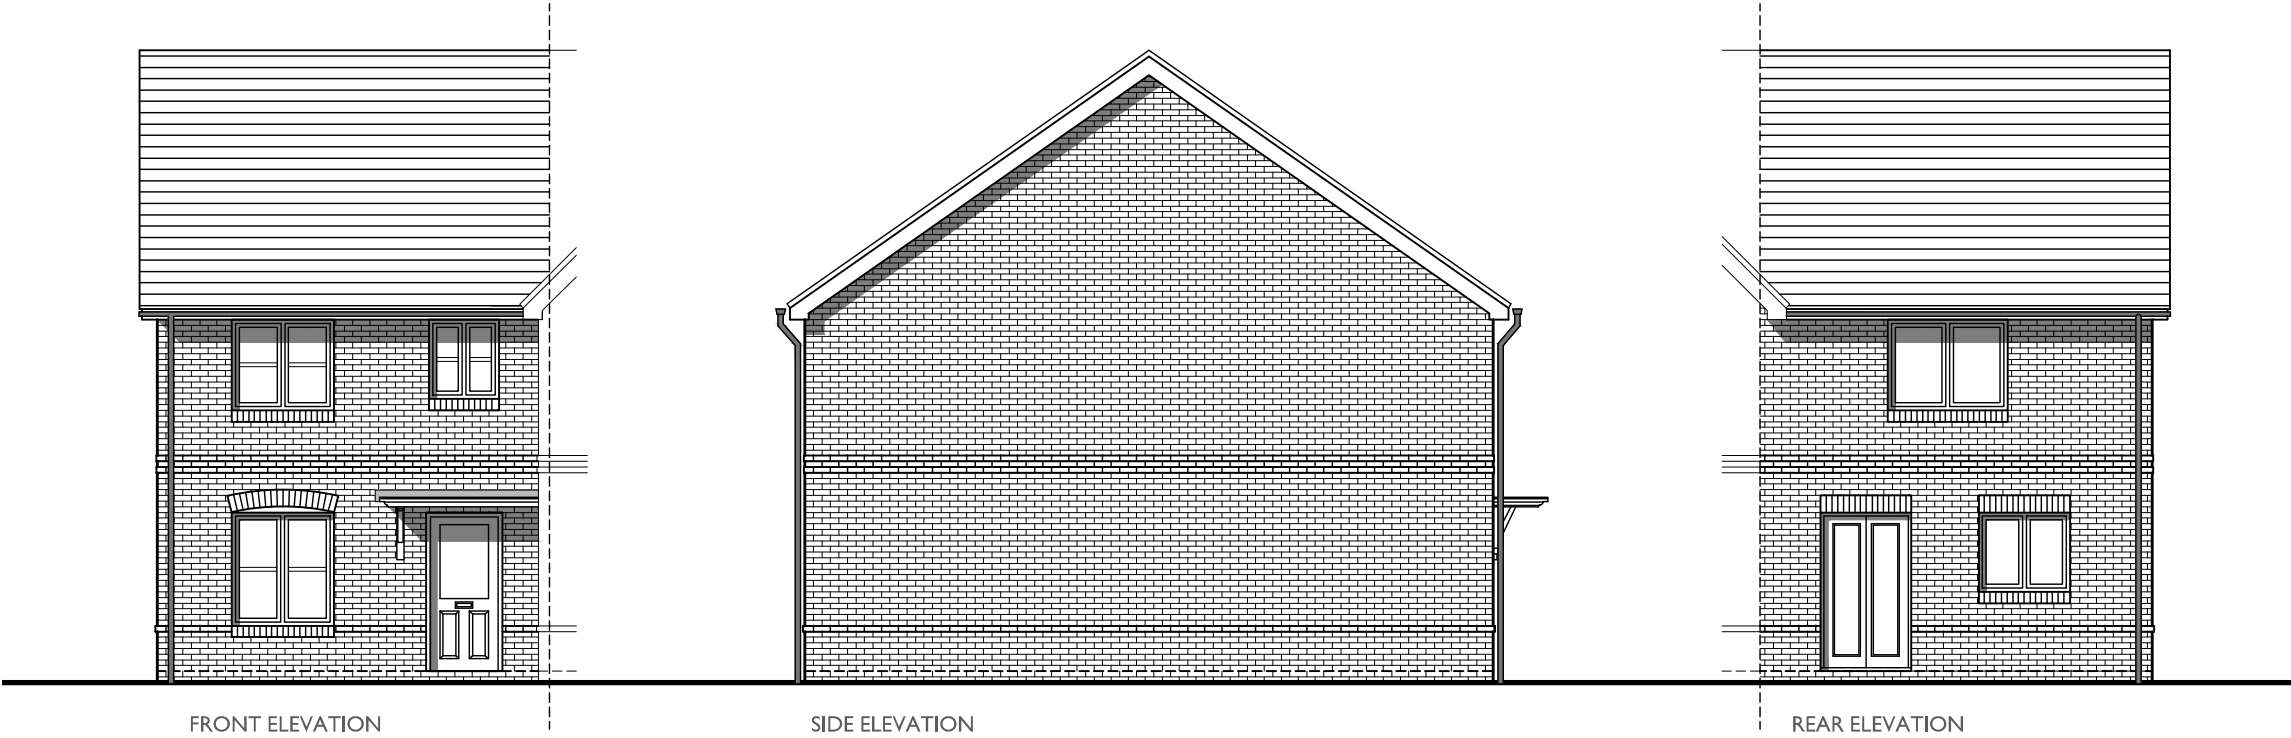

Plot No :
218 (AS)

Plot Description :
2 BED (4 PERSON)
2.0 STOREY HOUSE
GROSS AREA 864 FT² (80 M²)
NET AREA 850 FT² (79 M²)

Drawn by : **KJM** Checked by : **BB**

Scale @ A3:
0 1 2 3 4 5m
Scale 1:100

Date: **OCTOBER 2020**

Rev	Date	Drawn	Checked
-----	------	-------	---------

Drg No: **CB_84_139_SQ_NA22A_E02**

Rev:

Project:
**LAND NORTH OF SEFTER ROAD
PAGHAM**

Title:
**SOUTHERN QUARTER
NA22A ELEVATIONS**

Client:

**Taylor
Wimpey**



COOPERBAILLIE

Cooper Baillie Limited - Connaught House, 24 Guildford Road, Bagshot, Surrey GU19 5JN - Telephone 01276 450039 - www.cooperbaillie.co.uk
This drawing and the works depicted are the copyright of Cooper Baillie Ltd, and may not be reproduced or amended except by written permission. No liability will be accepted for amendments made by other persons.



Plot No :
228 (AS)

Plot Description :
2 BED (4 PERSON)
2.0 STOREY HOUSE
GROSS AREA 864 FT² (80 M²)
NET AREA 850 FT² (79 M²)

Drawn by : **KJM** Checked by : **BB**

Scale @ A3:

Scale 1:100

Date: **OCTOBER 2020**

Rev	Date	Drawn	Checked
-----	------	-------	---------

Drg No: CB_84_I39_SQ_NA22A_E03

Rev:

Project:
LAND NORTH OF SEFTER ROAD
PAGHAM

Title:
SOUTHERN QUARTER
NA22A ELEVATIONS


Client:

Taylor Wimpey




COOPERBAILLIE

Cooper Baillie Limited - Connaught House, 24 Guildford Road, Bagshot, Surrey GU19 5JN - Telephone 01276 450039 - www.cooperbaillie.co.uk
This drawing and the works depicted are the copyright of Cooper Baillie Ltd. and may not be reproduced or amended except by written permission. No liability will be accepted for amendments made by other persons.

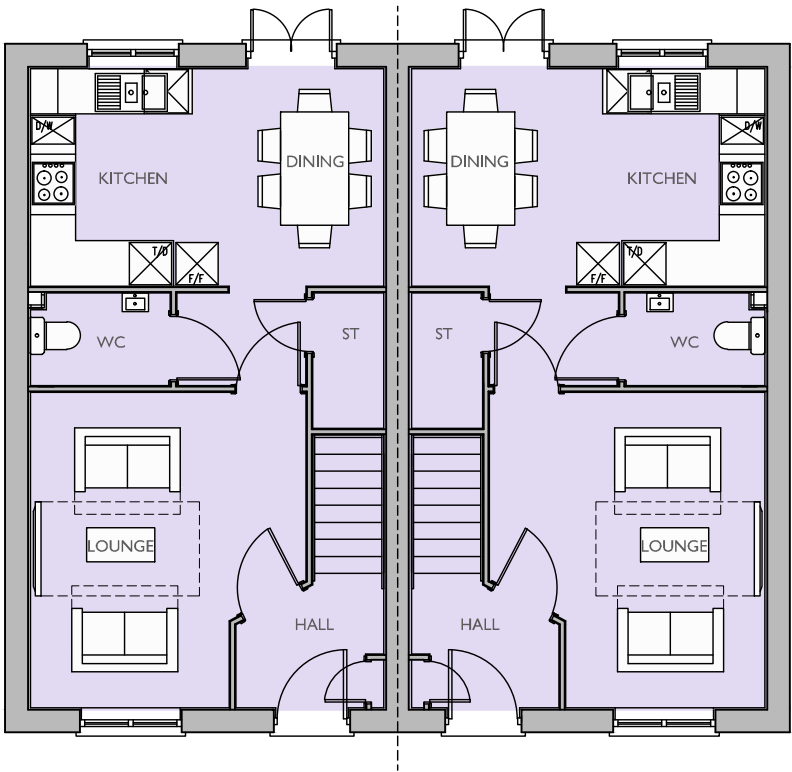

GROUND FLOOR PLAN

* OBSCURE GLAZED WINDOWS

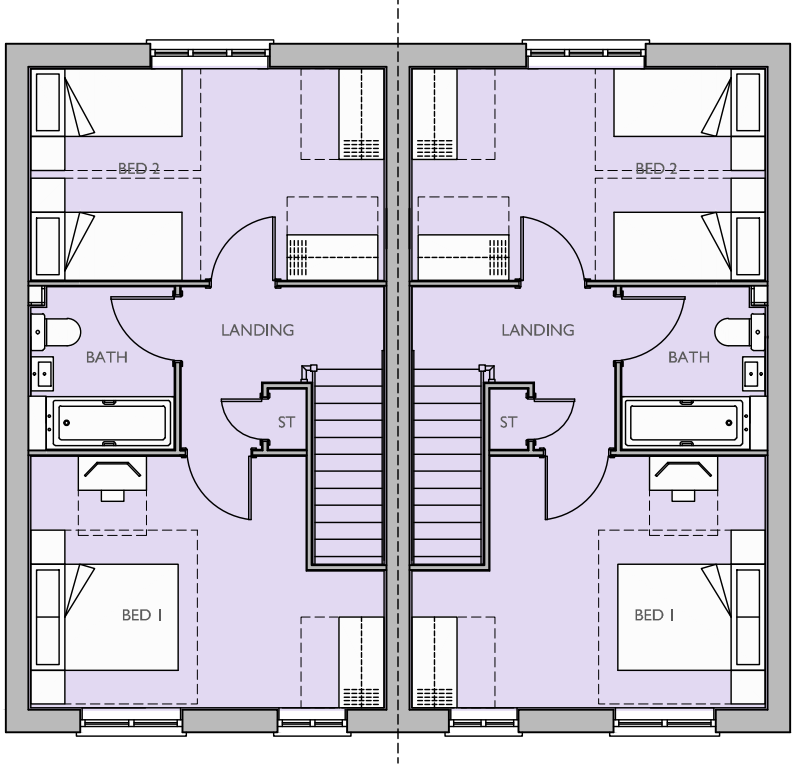

FIRST FLOOR PLAN

Plot No :
216 & 217 (AS)

Plot Description :
2 BED (4 PERSON)
2.0 STOREY HOUSE
GROSS AREA 864 FT² (80 M²)
NET AREA 850 FT² (79 M²)

Drawn by : **KJM** Checked by : **BB**



Date: **OCTOBER 2020**

Rev	Date	Drawn	Checked

Drg No: **CB_84_139_SQ_NA22A_P01**

Rev:

Project:
**LAND NORTH OF SEFTER ROAD
PAGHAM**

Title:
**SOUTHERN QUARTER
NA22A FLOOR PLANS**


Client:

Taylor Wimpey




COOPERBAILLIE

Cooper Baillie Limited - Connaught House, 24 Guildford Road, Bagshot, Surrey GU19 5JN - Telephone 01276 450039 - www.cooperbaillie.co.uk
This drawing and the works depicted are the copyright of Cooper Baillie Ltd. and may not be reproduced or amended except by written permission. No liability will be accepted for amendments made by other persons.

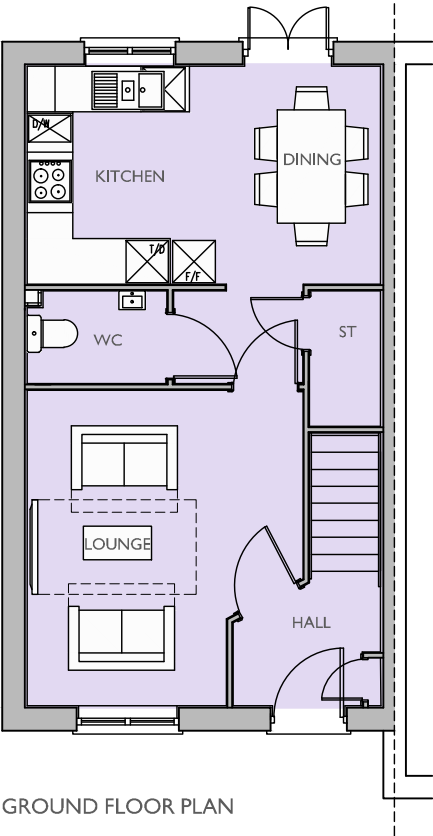

GROUND FLOOR PLAN

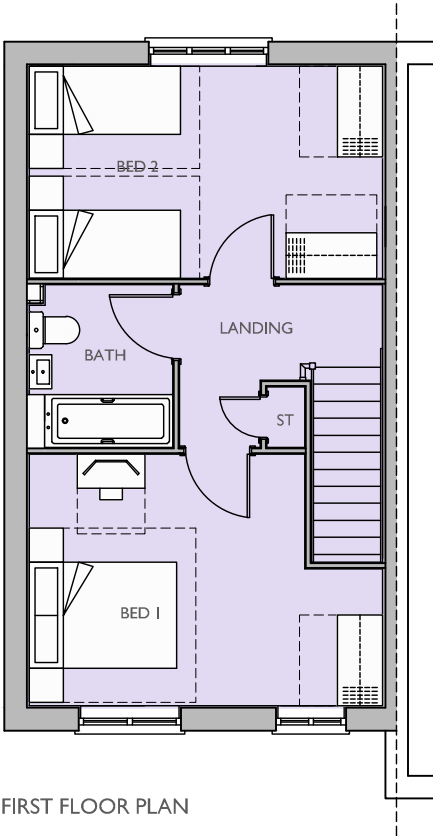

FIRST FLOOR PLAN

Plot No :
218 (AS)

Plot Description :
2 BED (4 PERSON)
2.0 STOREY HOUSE
GROSS AREA 864 FT² (80 M²)
NET AREA 850 FT² (79 M²)

Drawn by : KJM Checked by : BB



Date: OCTOBER 2020

Rev	Date	Drawn	Checked

Drg No: CB_84_139_SQ_NA22A_P02

Rev:

Project:
LAND NORTH OF SEFTER ROAD
PAGHAM

Title:
SOUTHERN QUARTER
NA22A FLOOR PLANS


Client:

Taylor Wimpey




COOPERBAILLIE

Cooper Baillie Limited - Connaught House, 24 Guildford Road, Bagshot, Surrey GU19 5JN - Telephone 01276 450039 - www.cooperbaillie.co.uk
This drawing and the works depicted are the copyright of Cooper Baillie Ltd. and may not be reproduced or amended except by written permission. No liability will be accepted for amendments made by other persons.

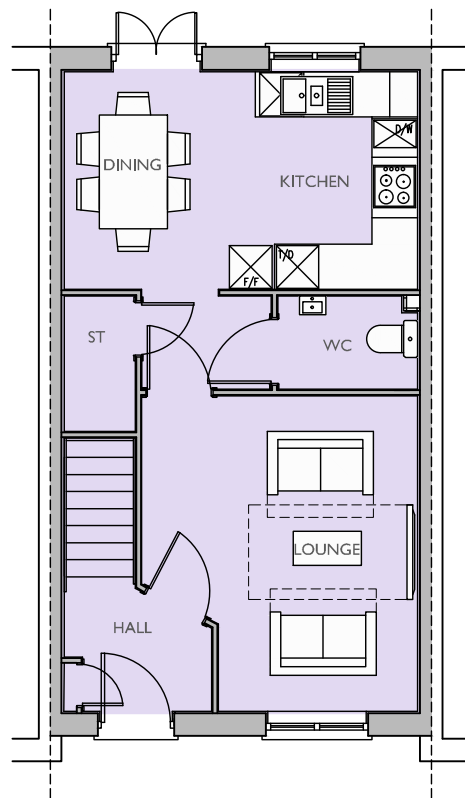

GROUND FLOOR PLAN
* OBSCURE GLAZED WINDOWS

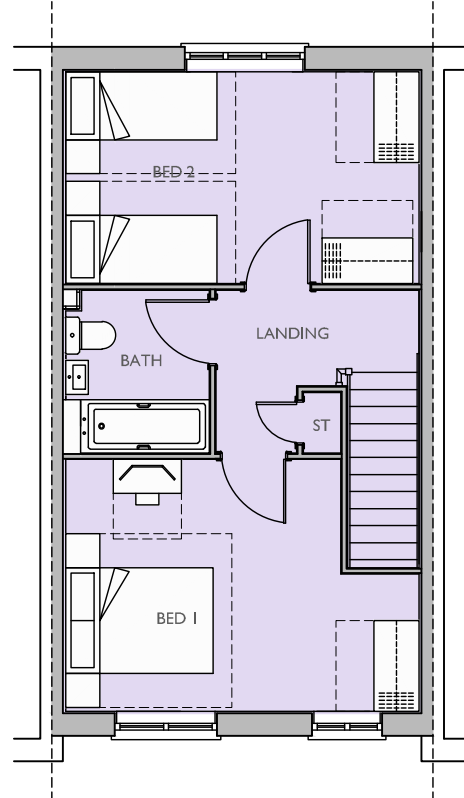

FIRST FLOOR PLAN

Plot No :
228 (AS)

Plot Description :
2 BED (4 PERSON)
2.0 STOREY HOUSE
GROSS AREA 864 FT² (80 M²)
NET AREA 850 FT² (79 M²)

Drawn by : KJM Checked by : BB

Scale @ A3:
0 1 2 3 4 5m
Scale 1:100

Date: OCTOBER 2020

Rev	Date	Drawn	Checked

Drg No: CB_84_139_SQ_NA22A_P03

Rev:

Project:
LAND NORTH OF SEFTER ROAD
PAGHAM

Title:
SOUTHERN QUARTER
NA22A FLOOR PLANS

Client:

Taylor Wimpey



COOPERBAILLIE

Cooper Baillie Limited - Connaught House, 24 Guildford Road, Bagshot, Surrey GU19 5JN - Telephone 01276 450039 - www.cooperbaillie.co.uk
This drawing and the works depicted are the copyright of Cooper Baillie Ltd. and may not be reproduced or amended except by written permission. No liability will be accepted for amendments made by other persons.



Plot No :
227 (AS)

Plot Description :
3 BED (4 PERSON)
2.0 STOREY HOUSE
GROSS AREA 922 FT² (86 M²)
NET AREA 904 FT² (84 M²)

Drawn by : KJM

Checked by : BB

Scale @ A3:



Scale 1:100

Date: OCTOBER 2020

Rev	Date	Drawn	Checked
-----	------	-------	---------

Drg No: CB_84_139_SQ_NA30A_E01

Rev:

Project:
LAND NORTH OF SEFTER ROAD
PAGHAM

Title:
SOUTHERN QUARTER
NA30A ELEVATIONS


Client:

**Taylor
Wimpey**




COOPERBAILLIE

Cooper Baillie Limited - Connaught House, 24 Guildford Road, Bagshot, Surrey GU19 5JN - Telephone 01276 450039 - www.cooperbaillie.co.uk
This drawing and the works depicted are the copyright of Cooper Baillie Ltd, and may not be reproduced or amended except by written permission. No liability will be accepted for amendments made by other persons.

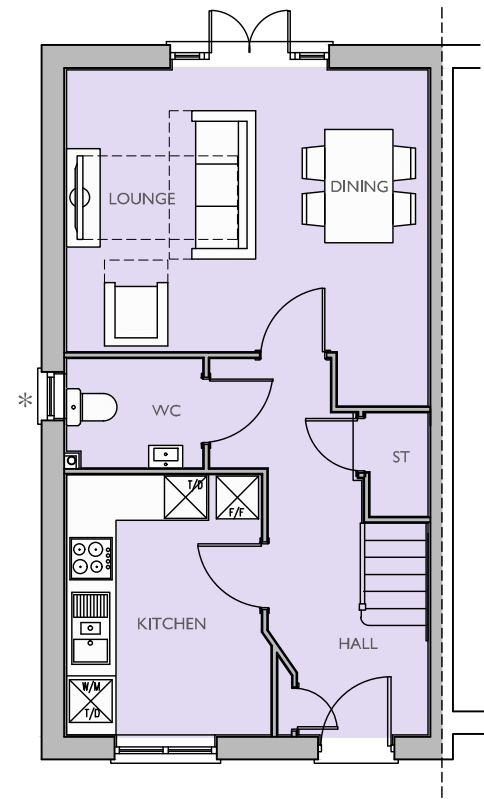

GROUND FLOOR PLAN
* OBSCURE GLAZED WINDOW

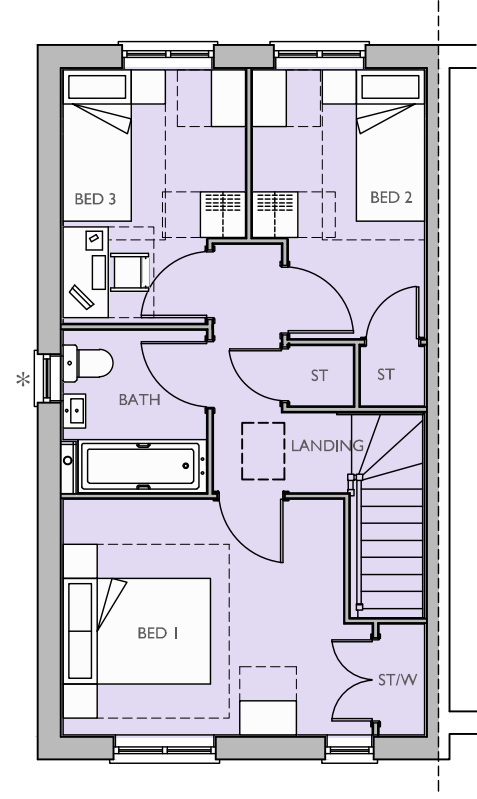

FIRST FLOOR PLAN

Plot No :
227 (AS)

Plot Description :
3 BED (4 PERSON)
2.0 STOREY HOUSE
GROSS AREA 922 FT² (86 M²)
NET AREA 904 FT² (84 M²)

Drawn by : KJM

Checked by : BB

Scale @ A3:



Scale 1:100

Date: OCTOBER 2020

Rev	Date	Drawn	Checked

Drg No: CB_84_139_SQ_NA30A_P01

Rev:

Project:

LAND NORTH OF SEFTER ROAD
PAGHAM

Title:

SOUTHERN QUARTER
NA30A FLOOR PLANS


Client:

Taylor Wimpey




COOPERBAILLIE

Cooper Baillie Limited - Connaught House, 24 Guildford Road, Bagshot, Surrey GU19 5JN - Telephone 01276 450039 - www.cooperbaillie.co.uk
This drawing and the works depicted are the copyright of Cooper Baillie Ltd, and may not be reproduced or amended except by written permission. No liability will be accepted for amendments made by other persons.

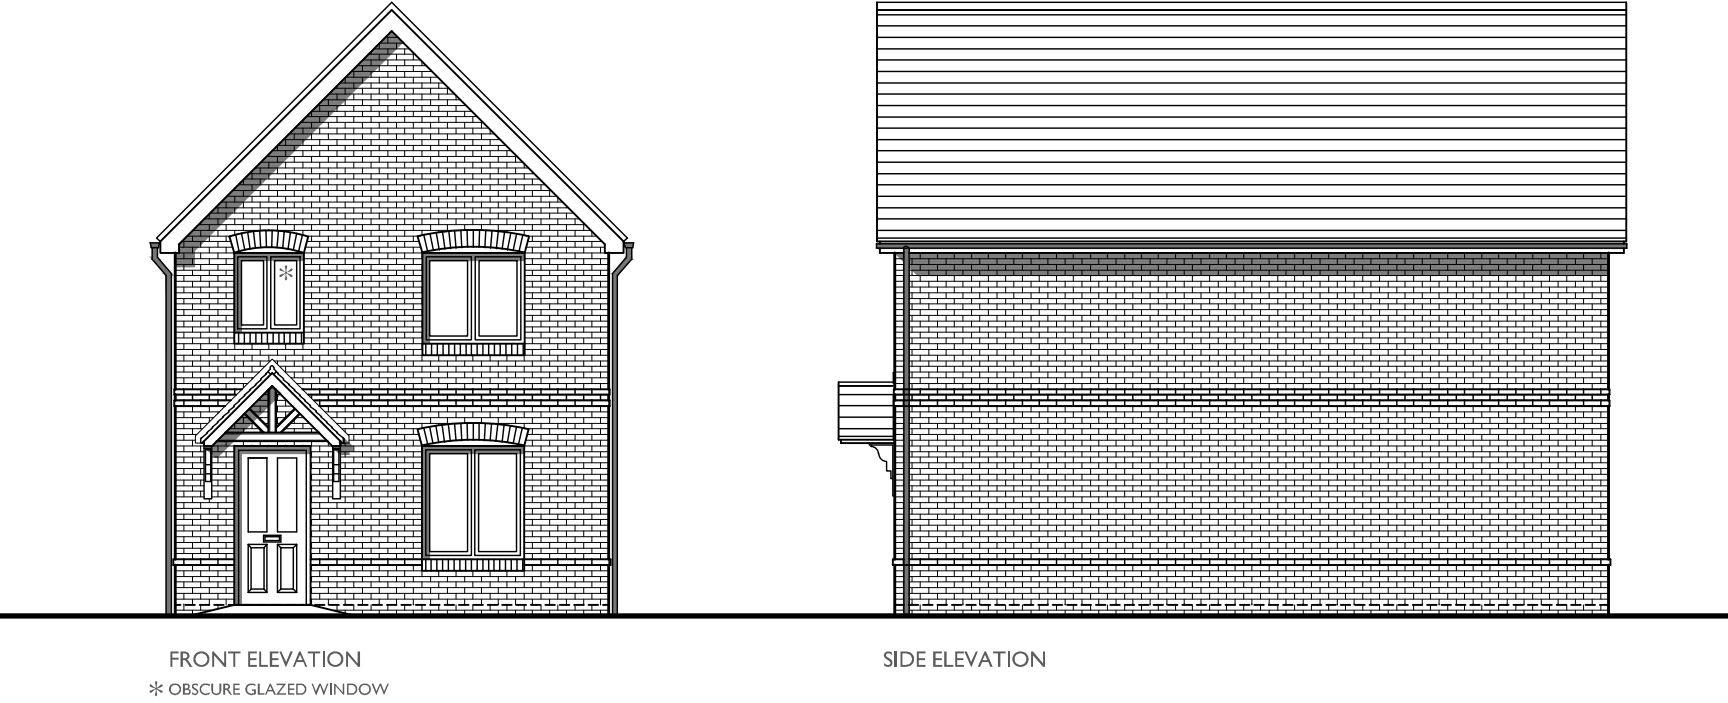

FRONT ELEVATION
* OBSCURE GLAZED WINDOW

SIDE ELEVATION

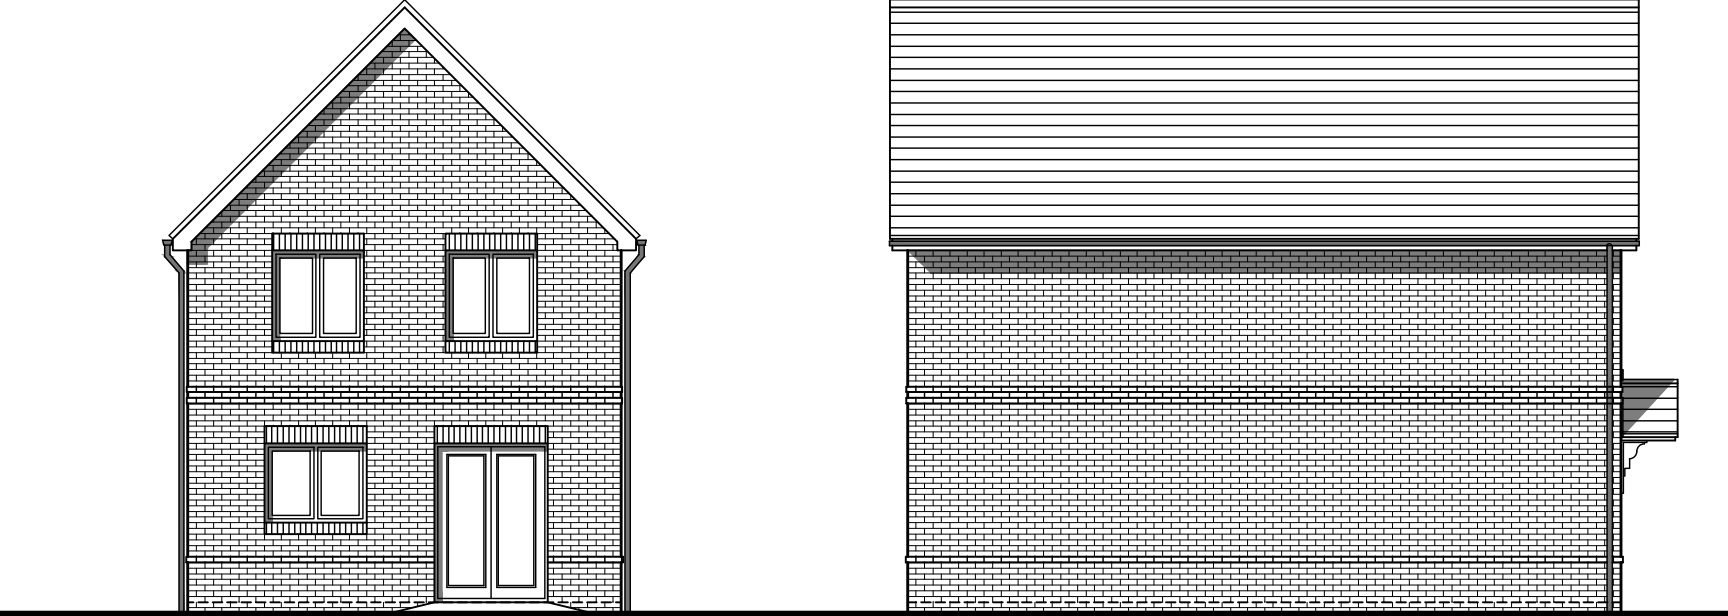

REAR ELEVATION

SIDE ELEVATION

Plot No :
221 (AS), 226 (AS)

Plot Description :
3 BED (4 PERSON)
2.0 STOREY HOUSE
GROSS AREA 976 FT² (90.60 M²)
NET AREA 958 FT² (89.02 M²)

Drawn by : KJM Checked by : BB

Scale @ A3:
0 1 2 3 4 5m
Scale 1:100

Date: OCTOBER 2020

Rev	Date	Drawn	Checked
-----	------	-------	---------

Drg No: CB_84_139_SQ_NA32_E01

Rev:

Project:
LAND NORTH OF SEFTER ROAD
PAGHAM

Title:
SOUTHERN QUARTER
NA32 ELEVATIONS

Client:

Taylor Wimpey




COOPERBAILLIE

Cooper Baillie Limited - Connaught House, 24 Guildford Road, Bagshot, Surrey GU19 5JN - Telephone 01276 450039 - www.cooperbaillie.co.uk
This drawing and the works depicted are the copyright of Cooper Baillie Ltd, and may not be reproduced or amended except by written permission. No liability will be accepted for amendments made by other persons.




FRONT ELEVATION
* OBSCURE GLAZED WINDOW

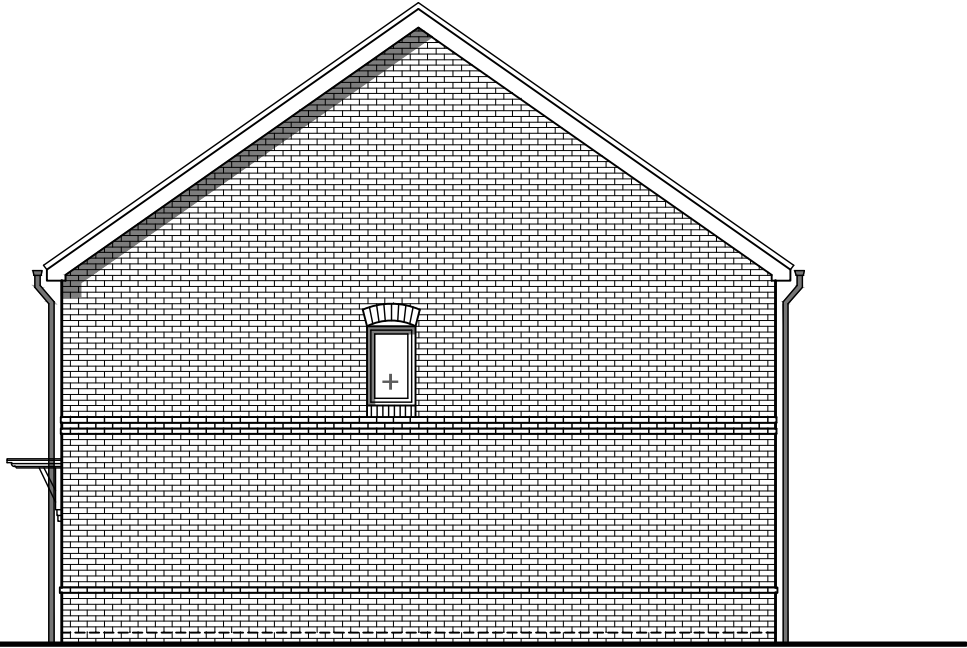

SIDE ELEVATION
+ Windows to Plots 152 & 153 Only



REAR ELEVATION

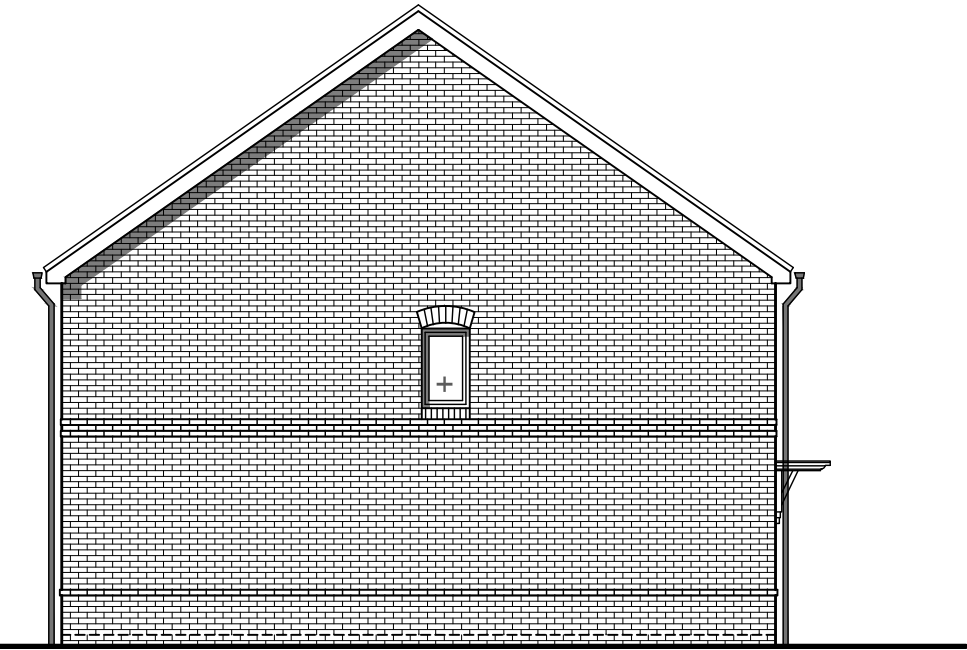

SIDE ELEVATION

Plot No :
152 & 153 (AS), 210 & 211 (AS)

Plot Description :
3 BED (4 PERSON)
2.0 STOREY HOUSE
GROSS AREA 976 FT² (90.60 M²)
NET AREA 958 FT² (89.02 M²)

Drawn by : KJM Checked by : BB

Scale @ A3:
0 1 2 3 4 5m
Scale 1:100

Date: OCTOBER 2020

Rev	Date	Drawn	Checked

Drg No: CB_84_139_SQ_NA32_E02

Rev:

Project:
LAND NORTH OF SEFTER ROAD
PAGHAM

Title:
SOUTHERN QUARTER
NA32 ELEVATIONS

Client:

Taylor Wimpey



COOPERBAILLIE

Cooper Baillie Limited - Connaught House, 24 Guildford Road, Bagshot, Surrey GU19 5JN - Telephone 01276 450039 - www.cooperbaillie.co.uk
This drawing and the works depicted are the copyright of Cooper Baillie Ltd. and may not be reproduced or amended except by written permission. No liability will be accepted for amendments made by other persons.



FRONT ELEVATION
* OBSCURE GLAZED WINDOW

SIDE ELEVATION



REAR ELEVATION

SIDE ELEVATION

Plot No :
187 & 188 (AS)

Plot Description :
3 BED (4 PERSON)
2.0 STOREY HOUSE
GROSS AREA 976 FT² (90.60 M²)
NET AREA 958 FT² (89.02 M²)

Drawn by : KJM Checked by : BB

Scale @ A3:
0 1 2 3 4 5m
Scale 1:100

Date: JANUARY 2021

Rev	Date	Drawn	Checked

Drg No: CB_84_139_SQ_NA32_E03

Rev:

Project:
LAND NORTH OF SEFTER ROAD
PAGHAM

Title:
SOUTHERN QUARTER
NA32 ELEVATIONS


Client:

Taylor Wimpey




COOPERBAILLIE

Cooper Baillie Limited - Connaught House, 24 Guildford Road, Bagshot, Surrey GU19 5JN - Telephone 01276 450039 - www.cooperbaillie.co.uk
This drawing and the works depicted are the copyright of Cooper Baillie Ltd, and may not be reproduced or amended except by written permission. No liability will be accepted for amendments made by other persons.

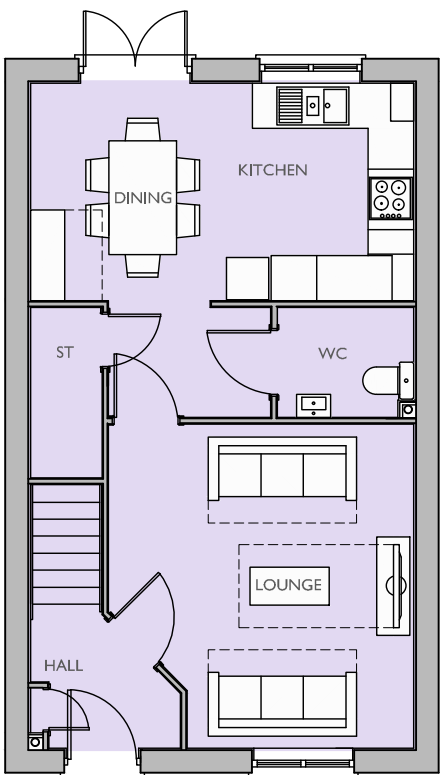

GROUND FLOOR PLAN

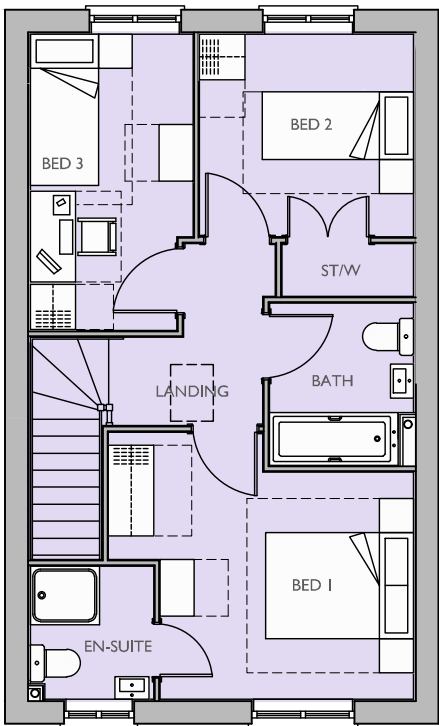

FIRST FLOOR PLAN
* OBSCURE GLAZED WINDOW

Plot No :
221 (AS), 226 (AS)

Plot Description :
3 BED (4 PERSON)
2.0 STOREY HOUSE
GROSS AREA 976 FT² (90.60 M²)
NET AREA 958 FT² (89.02 M²)

Drawn by : **KJM** Checked by : **BB**

Scale @ A3:
0 1 2 3 4 5m
Scale 1:100

Date: **OCTOBER 2020**

Rev	Date	Drawn	Checked
-----	------	-------	---------

Drg No: CB_84_139_SQ_NA32_P01

Rev:

Project:
LAND NORTH OF SEFTER ROAD
PAGHAM


Title:
SOUTHERN QUARTER
NA32 FLOOR PLANS

Client:


Taylor Wimpey



Cooper Baillie Limited - Connaught House, 24 Guildford Road, Bagshot, Surrey GU19 5JN - Telephone 01276 450039 - www.cooperbaillie.co.uk
This drawing and the works depicted are the copyright of Cooper Baillie Ltd, and may not be reproduced or amended except by written permission. No liability will be accepted for amendments made by other persons.

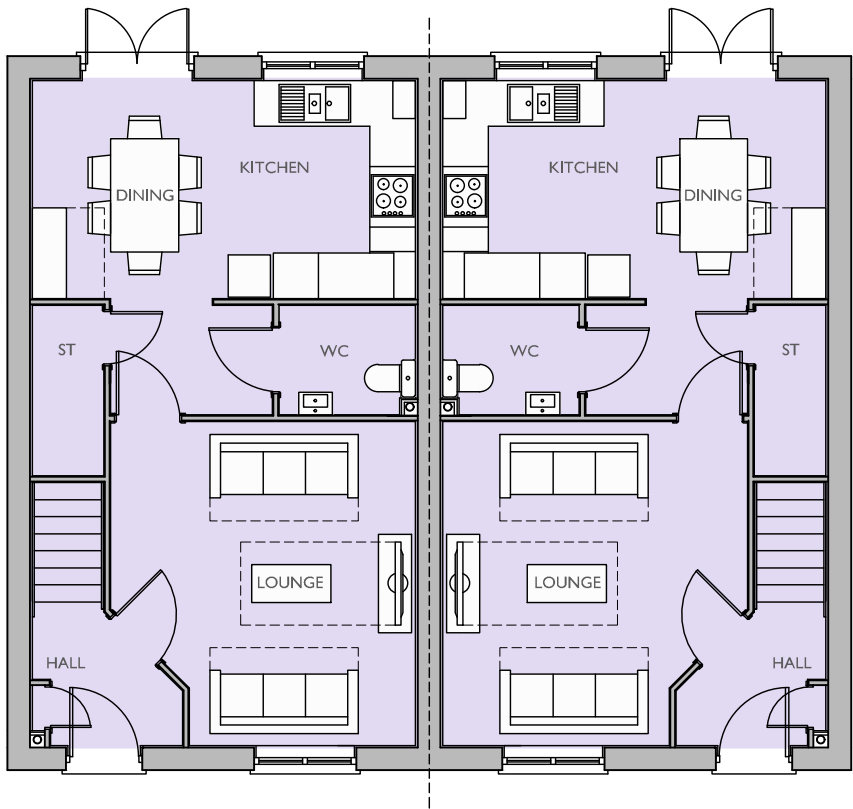

GROUND FLOOR PLAN

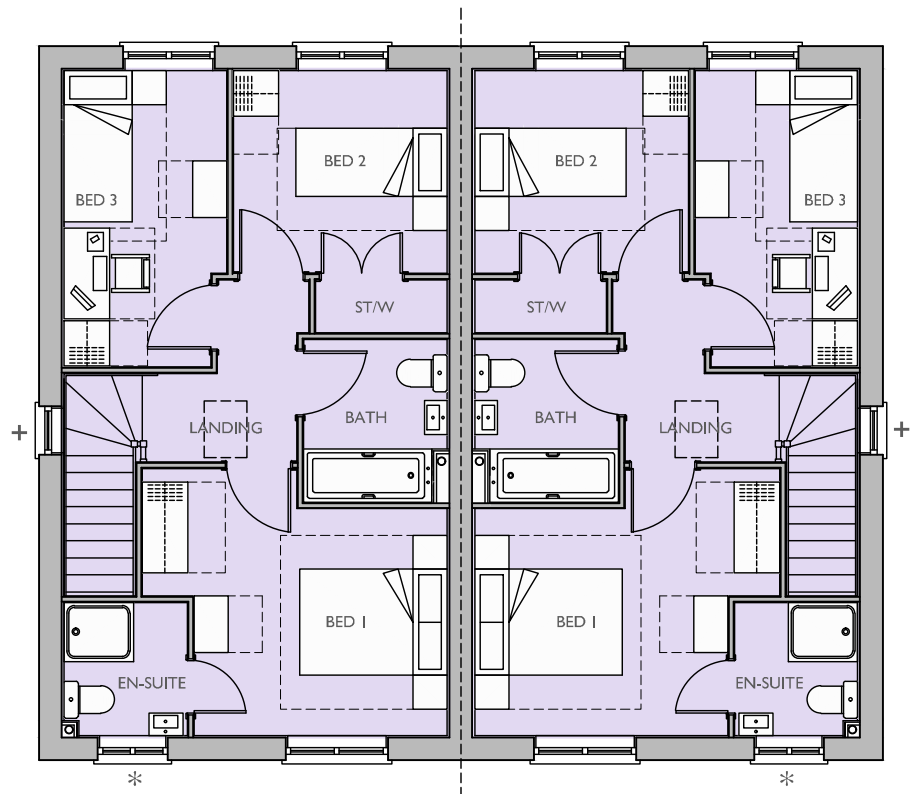

FIRST FLOOR PLAN

* OBSCURE GLAZED WINDOW
+ Windows to Plots 152 & 153, 187 & 188 only

Plot No :
152 & 153 (AS), 187 & 188 (AS),
210 & 211 (AS)

Plot Description :
3 BED (4 PERSON)
2.0 STOREY HOUSE
GROSS AREA 976 FT² (90.60 M²)
NET AREA 958 FT² (89.02 M²)

Drawn by : KJM Checked by : BB

Scale @ A3:
0 1 2 3 4 5m
Scale 1:100

Date: OCTOBER 2020

Rev	Date	Drawn	Checked

Drg No: CB_84_139_SQ_NA32_P02

Rev:

Project:
LAND NORTH OF SEFTER ROAD
PAGHAM


Title:
SOUTHERN QUARTER
NA32 FLOOR PLANS

Client:

Taylor Wimpey




Cooper Baillie Limited - Connaught House, 24 Guildford Road, Bagshot, Surrey GU19 5JN - Telephone 01276 450039 - www.cooperbaillie.co.uk
This drawing and the works depicted are the copyright of Cooper Baillie Ltd. and may not be reproduced or amended except by written permission. No liability will be accepted for amendments made by other persons.

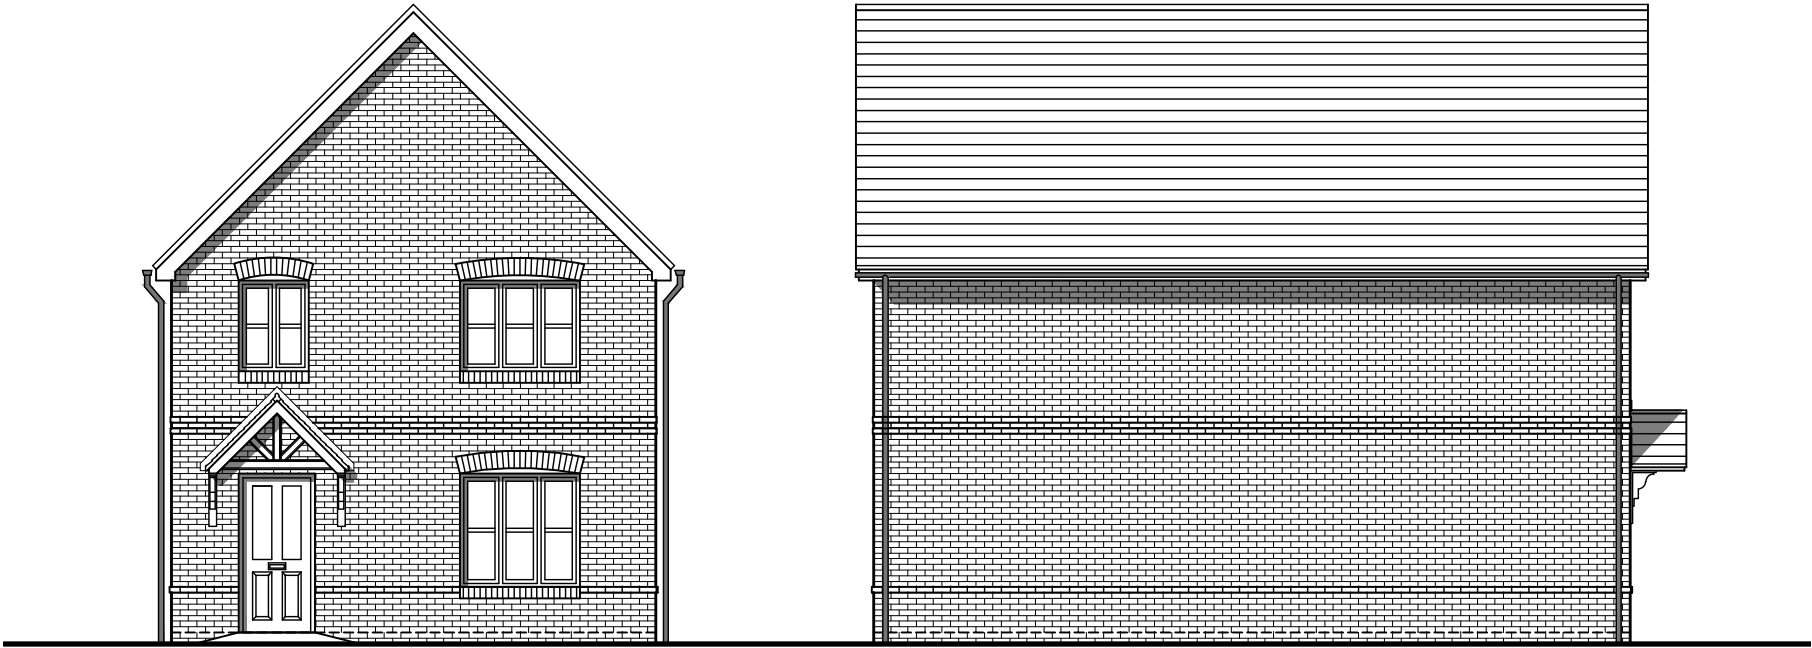

FRONT ELEVATION

SIDE ELEVATION

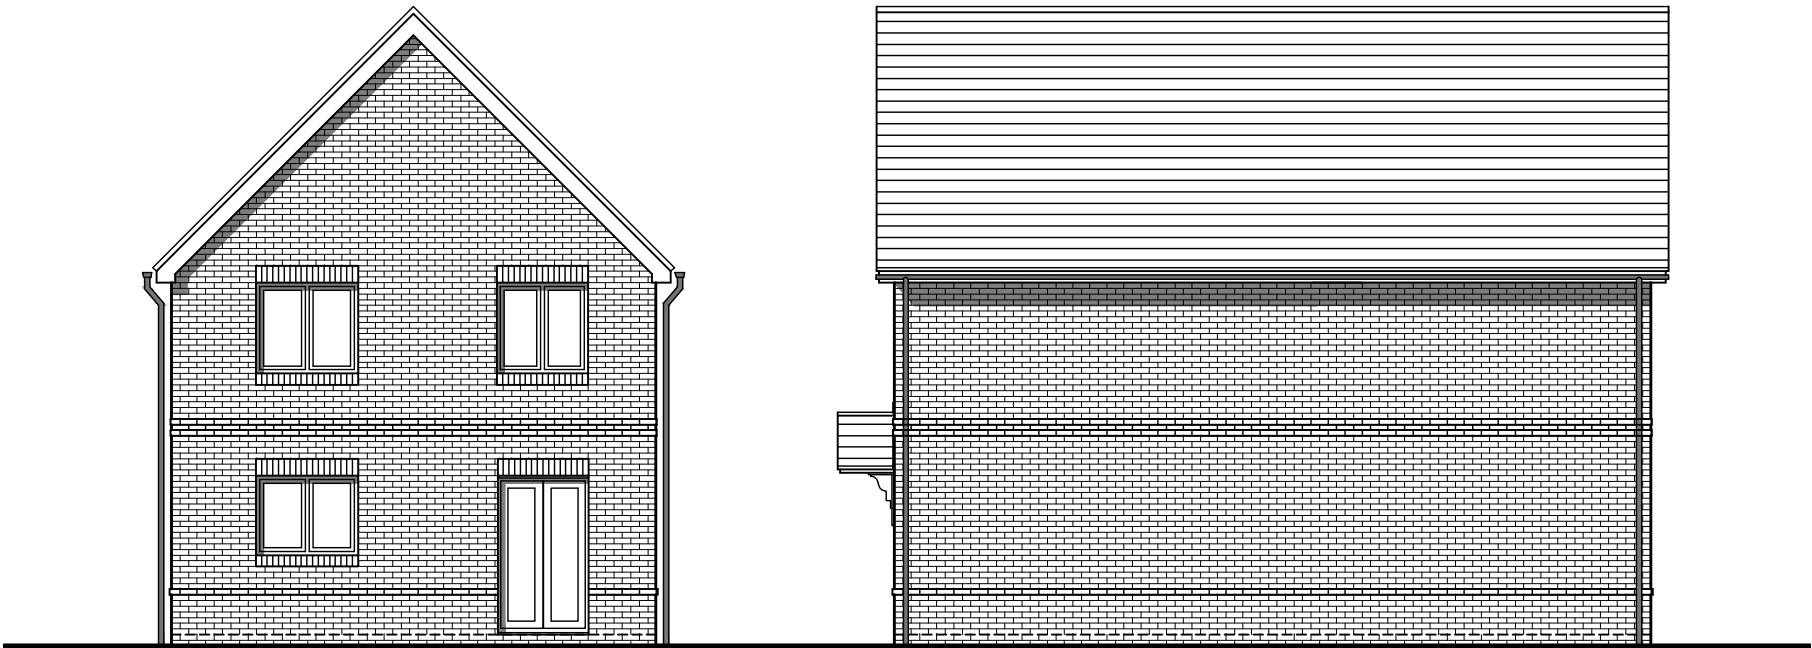

REAR ELEVATION

SIDE ELEVATION

✱ OBSCURE GLAZED WINDOW

Plot No :
164 (AS), 213 (AS), 214 (AS)

Plot Description :
4 BED (5 PERSON)
2.0 STOREY HOUSE
GROSS AREA 1175 FT² (109 M²)
NET AREA 1156 FT² (107 M²)

Drawn by : KJM Checked by : BB

Scale @ A3:
0 1 2 3 4 5m
Scale 1:100

Date: OCTOBER 2020

Rev	Date	Drawn	Checked
-----	------	-------	---------

Drg No: CB_84_139_SQ_NA42_E01

Rev:

Project:
LAND NORTH OF SEFTER ROAD
PAGHAM

Title:
SOUTHERN QUARTER
NA42 ELEVATIONS


Client:

**Taylor
Wimpey**




COOPERBAILLIE

Cooper Baillie Limited - Connaught House, 24 Guildford Road, Bagshot, Surrey GU19 5JN - Telephone 01276 450039 - www.cooperbaillie.co.uk
This drawing and the works depicted are the copyright of Cooper Baillie Ltd. and may not be reproduced or amended except by written permission. No liability will be accepted for amendments made by other persons.

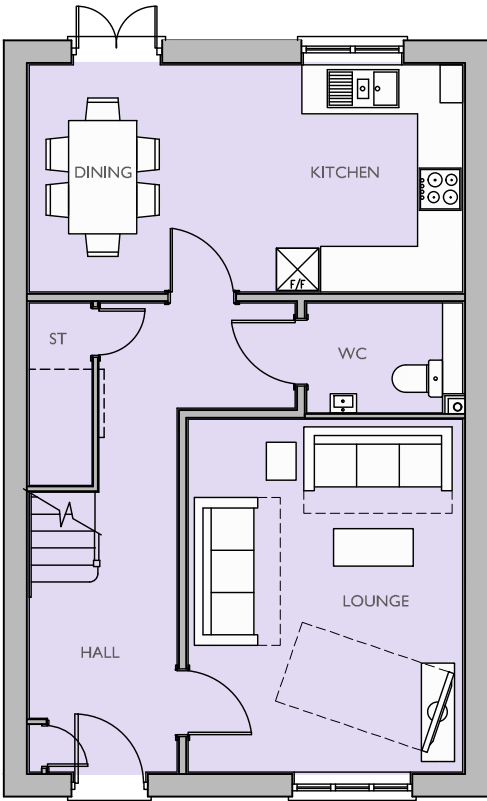

GROUND FLOOR PLAN

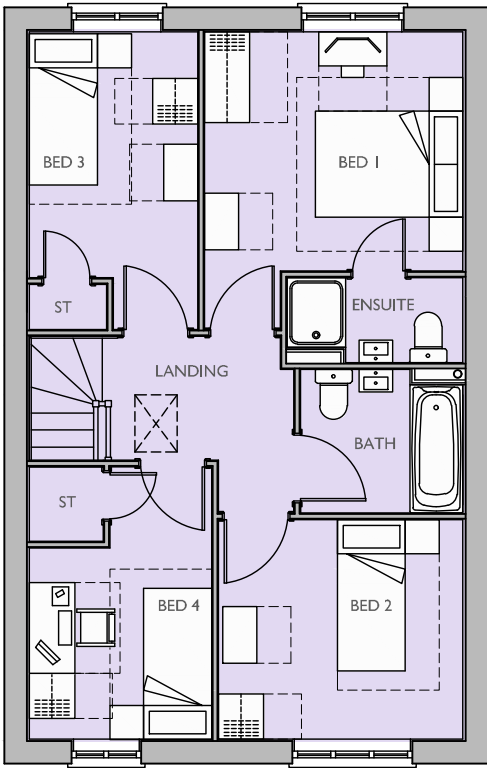

FIRST FLOOR PLAN

Plot No :
164 (AS), 213 (AS), 214 (AS)

Plot Description :
4 BED (5 PERSON)
2.0 STOREY HOUSE
GROSS AREA 1175 FT² (109 M²)
NET AREA 1156 FT² (107 M²)

Drawn by : KJM Checked by : BB

Scale @ A3:
0 1 2 3 4 5m
Scale 1:100

Date: OCTOBER 2020

Rev	Date	Drawn	Checked

Drg No: CB_84_139_SQ_NA42_P01

Rev:

Project:
LAND NORTH OF SEFTER ROAD
PAGHAM

Title:
SOUTHERN QUARTER
NA42 FLOOR PLANS

Client:

Taylor Wimpey



COOPERBAILLIE

Cooper Baillie Limited - Connaught House, 24 Guildford Road, Bagshot, Surrey GU19 5JN - Telephone 01276 450039 - www.cooperbaillie.co.uk
This drawing and the works depicted are the copyright of Cooper Baillie Ltd, and may not be reproduced or amended except by written permission. No liability will be accepted for amendments made by other persons.



FRONT ELEVATION

* OBSCURE GLAZED WINDOW

SIDE ELEVATION



REAR ELEVATION

SIDE ELEVATION

Plot No :
176 (AS)

Plot Description :
4 BED (6 PERSON)
2.0 STOREY HOUSE
GROSS AREA 1385 FT² (128.68 M²)
NET AREA 1368 FT² (127.07 M²)

Drawn by : KJM Checked by : BB

Scale @ A3:
0 1 2 3 4 5m
Scale 1:100

Date: OCTOBER 2020

Rev	Date	Drawn	Checked
-----	------	-------	---------

Drg No: CB_84_139_SQ_NA44_E01

Rev:

Project:
LAND NORTH OF SEFTER ROAD
PAGHAM

Title:
SOUTHERN QUARTER
NA44 ELEVATIONS

Client:

Taylor Wimpey



COOPERBAILLIE

Cooper Baillie Limited - Connaught House, 24 Guildford Road, Bagshot, Surrey GU19 5JN - Telephone 01276 450039 - www.cooperbaillie.co.uk
This drawing and the works depicted are the copyright of Cooper Baillie Ltd, and may not be reproduced or amended except by written permission. No liability will be accepted for amendments made by other persons.



FRONT ELEVATION
* OBSCURE GLAZED WINDOW

SIDE ELEVATION



REAR ELEVATION

SIDE ELEVATION

Plot No :
175 (AS), 207 (OP)

Plot Description :
4 BED (6 PERSON)
2.0 STOREY HOUSE
GROSS AREA 1385 FT² (128.68 M²)
NET AREA 1368 FT² (127.07 M²)

Drawn by : KJM Checked by : BB

Scale @ A3:
0 1 2 3 4 5m
Scale 1:100

Date: OCTOBER 2020

Rev	Date	Drawn	Checked
A	10.03.21	HKC	BB

QUOINING ALIGNED TO TW COMMENTS

Drg No: CB_84_139_SQ_NA44_E02 Rev: A


Project:
LAND NORTH OF SEFTER ROAD
PAGHAM

Title:
SOUTHERN QUARTER
NA44 ELEVATIONS


Client:
Taylor Wimpey



Cooper Baillie Limited - Connaught House, 24 Guildford Road, Bagshot, Surrey GU19 5JN - Telephone 01276 450039 - www.cooperbaillie.co.uk
This drawing and the works depicted are the copyright of Cooper Baillie Ltd, and may not be reproduced or amended except by written permission. No liability will be accepted for amendments made by other persons.

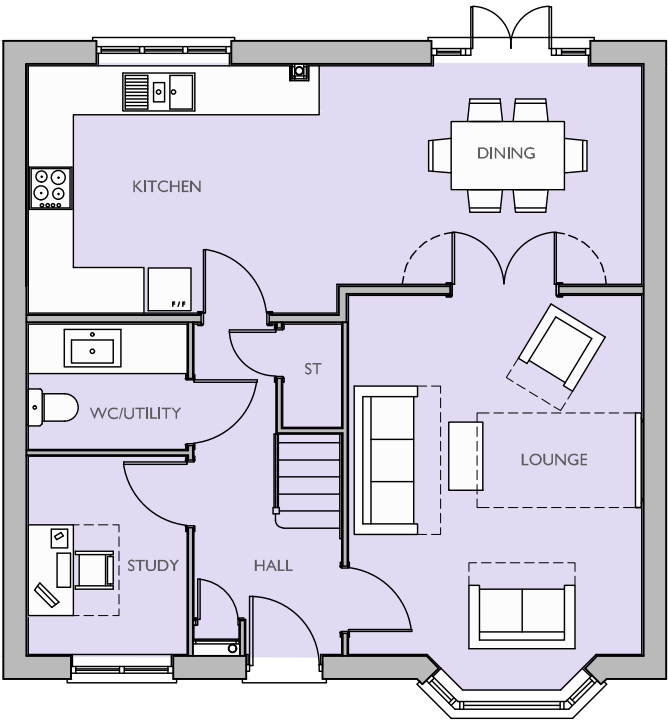

GROUND FLOOR PLAN

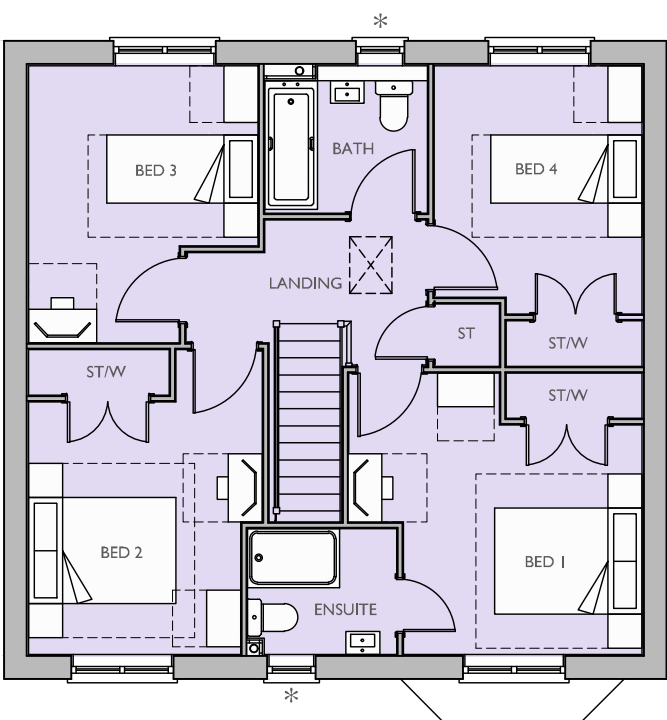

FIRST FLOOR PLAN
* OBSCURE GLAZED WINDOW

Plot No :
175 (AS), 176 (AS), 207 (OP)

Plot Description :
4 BED (6 PERSON)
2.0 STOREY HOUSE
GROSS AREA 1385 FT² (128.68 M²)
NET AREA 1368 FT² (127.07 M²)

Drawn by : **KJM** Checked by : **BB**

Scale @ A3:
0 1 2 3 4 5m
Scale 1:100

Date: **OCTOBER 2020**

Rev	Date	Drawn	Checked

Drg No: **CB_84_139_SQ_NA44_P01** Rev:

Project: **LAND NORTH OF SEFTER ROAD
PAGHAM**

Title: **SOUTHERN QUARTER
NA44 FLOOR PLANS**

Client: **Taylor Wimpey**





FRONT ELEVATION

SIDE ELEVATION



REAR ELEVATION

SIDE ELEVATION

Plot No :
147 & 148 (AS)

Plot Description :
3 BED (5 PERSON)
2.5 STOREY TOWN HOUSE
GROSS AREA 1153 FT² (107.12 M²)
NET AREA 1134 FT² (105.40 M²)

Drawn by : KJM Checked by : BB

Scale @ A3:
0 1 2 3 4 5m
Scale 1:100

Date: OCTOBER 2020

Rev	Date	Drawn	Checked

Drg No: CB_84_139_SQ_NB32_E01

Rev:

Project:
LAND NORTH OF SEFTER ROAD
PAGHAM

Title:
SOUTHERN QUARTER
NB32 ELEVATIONS

Client:

Taylor Wimpey



COOPERBAILLIE

Cooper Baillie Limited - Connaught House, 24 Guildford Road, Bagshot, Surrey GU19 5JN - Telephone 01276 450039 - www.cooperbaillie.co.uk
This drawing and the works depicted are the copyright of Cooper Baillie Ltd. and may not be reproduced or amended except by written permission. No liability will be accepted for amendments made by other persons.



FRONT ELEVATION

SIDE ELEVATION



REAR ELEVATION

SIDE ELEVATION

Plot No :
149 & 150 (AS)

Plot Description :
3 BED (5 PERSON)
2.5 STOREY TOWN HOUSE
GROSS AREA 1153 FT² (107.12 M²)
NET AREA 1134 FT² (105.40 M²)

Drawn by : KJM Checked by : BB

Scale @ A3:
0 1 2 3 4 5m
Scale 1:100

Date: OCTOBER 2020

Rev	Date	Drawn	Checked
-----	------	-------	---------

Drg No: CB_84_139_SQ_NB32_E02

Rev:


Project:
LAND NORTH OF SEFTER ROAD
PAGHAM

Title:
SOUTHERN QUARTER
NB32 ELEVATIONS


Client:
Taylor Wimpey




Cooper Baillie Limited - Connaught House, 24 Guildford Road, Bagshot, Surrey GU19 5JN - Telephone 01276 450039 - www.cooperbaillie.co.uk
This drawing and the works depicted are the copyright of Cooper Baillie Ltd, and may not be reproduced or amended except by written permission. No liability will be accepted for amendments made by other persons.

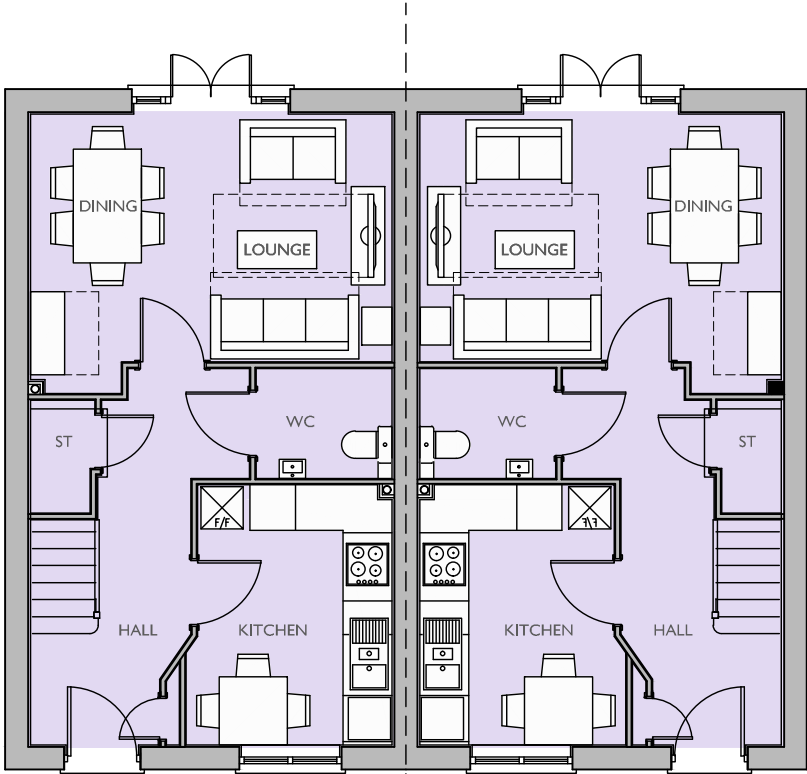

GROUND FLOOR PLAN

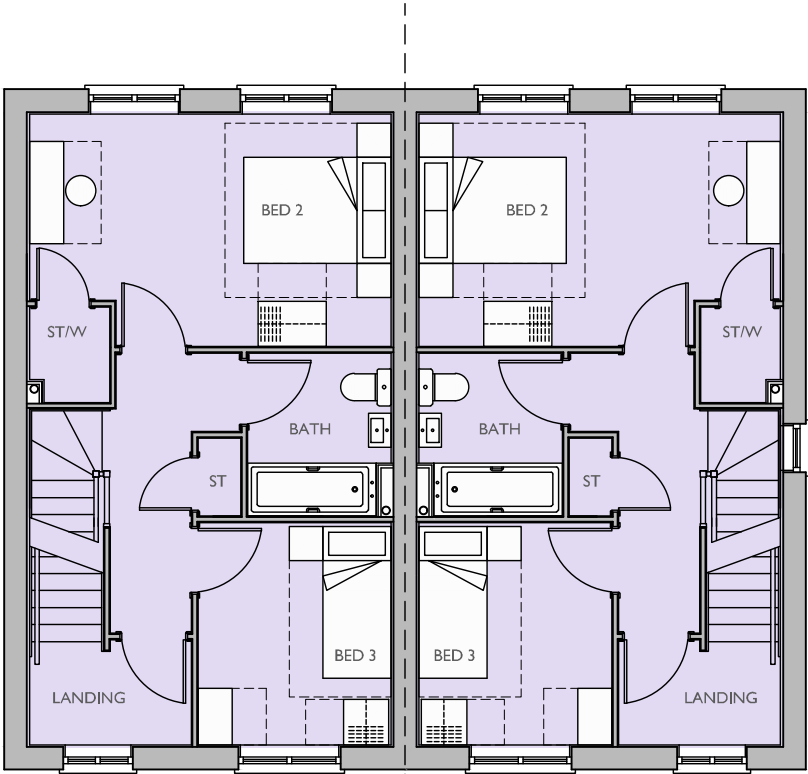

FIRST FLOOR PLAN
+ Window to Plot 150 Only

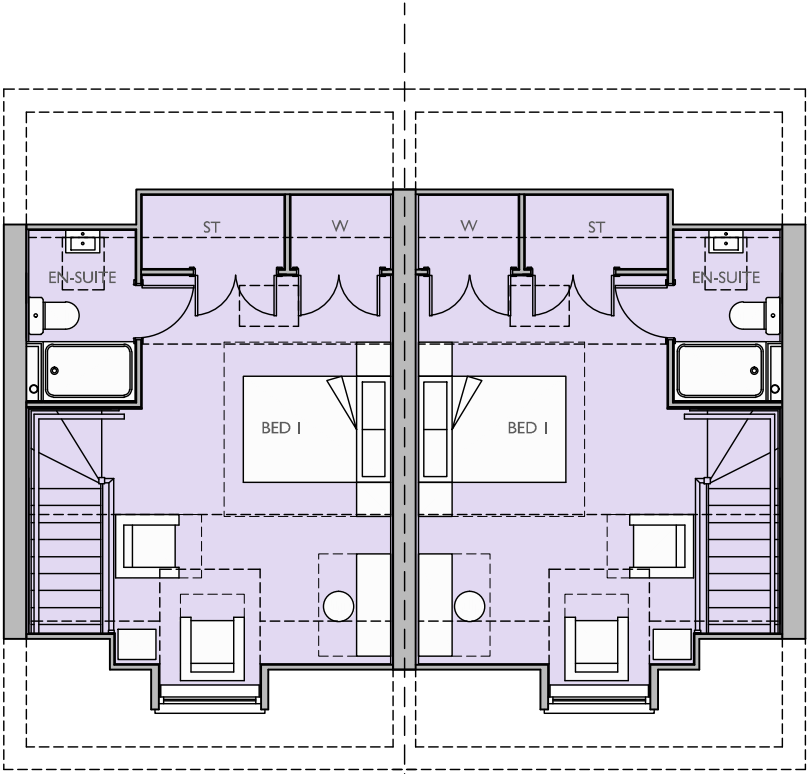

SECOND FLOOR PLAN

Plot No :
147 & 148 (AS), 149 & 150 (AS)

Plot Description :
3 BED (5 PERSON)
2.5 STOREY TOWN HOUSE
GROSS AREA 1153 FT² (107.12 M²)
NET AREA 1134 FT² (105.40 M²)

Drawn by : **KJM** Checked by : **BB**



Date: **OCTOBER 2020**

Rev	Date	Drawn	Checked
-----	------	-------	---------

Drg No: CB_84_139_SQ_NB32_P01

Rev:

Project:
**LAND NORTH OF SEFTER ROAD
PAGHAM**

Title:
**SOUTHERN QUARTER
NB32 FLOOR PLANS**

Client:

**Taylor
Wimpey**



Cooper Baillie Limited - Connaught House, 24 Guildford Road, Bagshot, Surrey GU19 5JN - Telephone 01276 450039 - www.cooperbaillie.co.uk
This drawing and the works depicted are the copyright of Cooper Baillie Ltd, and may not be reproduced or amended except by written permission. No liability will be accepted for amendments made by other persons.



FRONT ELEVATION

* OBSCURE GLAZED WINDOW

SIDE ELEVATION



REAR ELEVATION

SIDE ELEVATION

Plot No :
154 (AS)

Plot Description :
3 BED (4 PERSON)
HOUSE
2.0 STOREY
GROSS AREA 1012 SQ FT (94 M2)
NET AREA 997 SQ FT (93 M2)

Drawn by : KJM Checked by : BB

Scale @ A3:

Scale 1:100

Date: OCTOBER 2020

Rev	Date	Drawn	Checked
A	11.03.21	HKC	BB

QUOINING ALIGNED TO TW COMMENTS

Drg No: CB_84_139_SQ_NT30_E01 Rev: A

Project:
LAND NORTH OF SEFTER ROAD
PAGHAM

Title:
SOUTHERN QUARTER
NT30 ELEVATIONS

Client:

**Taylor
Wimpey**



COOPERBAILLIE

Cooper Baillie Limited - Connaught House, 24 Guildford Road, Bagshot, Surrey GU19 5JN - Telephone 01276 450039 - www.cooperbaillie.co.uk
This drawing and the works depicted are the copyright of Cooper Baillie Ltd, and may not be reproduced or amended except by written permission. No liability will be accepted for amendments made by other persons.



FRONT ELEVATION

* OBSCURE GLAZED WINDOW

SIDE ELEVATION



REAR ELEVATION

SIDE ELEVATION

Plot No :
193 (AS)

Plot Description :
3 BED (4 PERSON)
HOUSE
2.0 STOREY
GROSS AREA 1012 SQ FT (94 M2)
NET AREA 997 SQ FT (93 M2)

Drawn by : KJM Checked by : BB

Scale @ A3:
0 1 2 3 4 5m
Scale 1:100

Date: OCTOBER 2020

Rev	Date	Drawn	Checked
-----	------	-------	---------

Drg No: CB_84_139_SQ_NT30_E02

Rev:

Project:
LAND NORTH OF SEFTER ROAD
PAGHAM

Title:
SOUTHERN QUARTER
NT30 ELEVATIONS

Client:

**Taylor
Wimpey**



COOPERBAILLIE

Cooper Baillie Limited - Connaught House, 24 Guildford Road, Bagshot, Surrey GU19 5JN - Telephone 01276 450039 - www.cooperbaillie.co.uk
This drawing and the works depicted are the copyright of Cooper Baillie Ltd, and may not be reproduced or amended except by written permission. No liability will be accepted for amendments made by other persons.



FRONT ELEVATION

* OBSCURE GLAZED WINDOW

SIDE ELEVATION



REAR ELEVATION

SIDE ELEVATION

Plot No :
194 (AS)

Plot Description :
3 BED (4 PERSON)
HOUSE
2.0 STOREY
GROSS AREA 1012 SQ FT (94 M2)
NET AREA 997 SQ FT (93 M2)

Drawn by : KJM Checked by : BB

Scale @ A3:

Scale 1:100

Date: OCTOBER 2020

Rev	Date	Drawn	Checked
A	11.03.21	HKC	BB

QUOINING ALIGNED TO TW COMMENTS

Drg No: CB_84_139_SQ_NT30_E03 Rev: A

Project:
LAND NORTH OF SEFTER ROAD
PAGHAM

Title:
SOUTHERN QUARTER
NT30 ELEVATIONS


Client:

Taylor Wimpey




COOPERBAILLIE

Cooper Baillie Limited - Connaught House, 24 Guildford Road, Bagshot, Surrey GU19 5JN - Telephone 01276 450039 - www.cooperbaillie.co.uk
This drawing and the works depicted are the copyright of Cooper Baillie Ltd, and may not be reproduced or amended except by written permission. No liability will be accepted for amendments made by other persons.

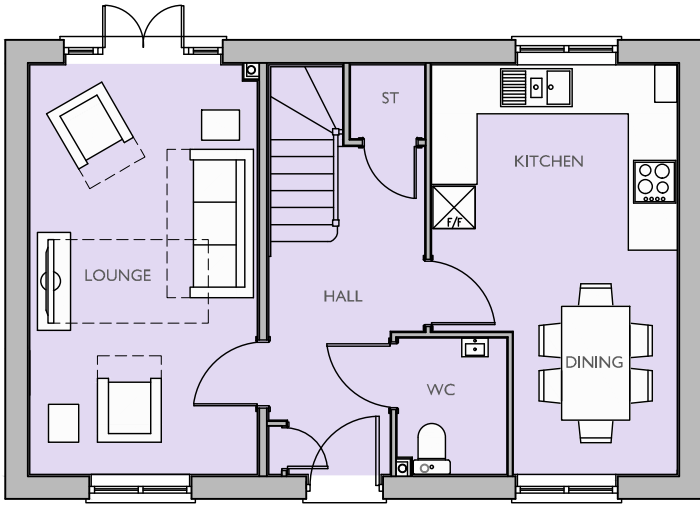

GROUND FLOOR PLAN

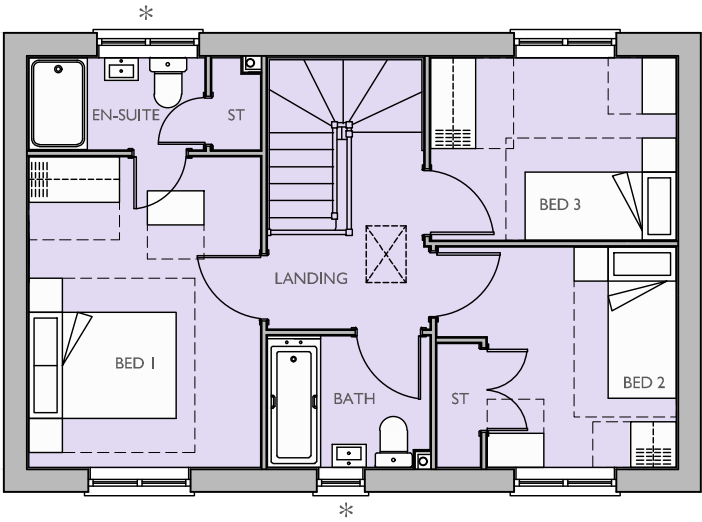

FIRST FLOOR PLAN
* OBSCURE GLAZED WINDOW

Plot No :
154 (AS), 193 (AS), 194 (OP)

Plot Description :
3 BED (4 PERSON)
HOUSE
2.0 STOREY
GROSS AREA 1012 SQ FT (94 M2)
NET AREA 997 SQ FT (93 M2)

Drawn by : **KJM** Checked by : **BB**



Date: **OCTOBER 2020**

Rev	Date	Drawn	Checked

Drg No: **CB_84_139_SQ_NT30_P01**

Rev:

Project:
**LAND NORTH OF SEFTER ROAD
PAGHAM**

Title:
**SOUTHERN QUARTER
NT30 FLOOR PLANS**

Client:



COOPERBAILLIE



FRONT ELEVATION

* OBSCURE GLAZED WINDOW

SIDE ELEVATION



REAR ELEVATION

SIDE ELEVATION

Plot No :
220 (AS), 225 (AS)

Plot Description :
3 BED (4 PERSON)
2.0 STOREY HOUSE
GROSS AREA 1040 FT² (96.62 M²)
NET AREA 1024 FT² (95.18 M²)

Drawn by : KJM Checked by : BB

Scale @ A3:
0 1 2 3 4 5m
Scale 1:100

Date: OCTOBER 2020

Rev	Date	Drawn	Checked
A	10.03.21	HKC	BB

QUOINING ALIGNED TO COMMENTS

Drg No: CB_84_139_SQ_NT31_E01

Rev: A

Project:
LAND NORTH OF SEFTER ROAD
PAGHAM

Title:
SOUTHERN QUARTER
NT31 ELEVATIONS

Client:

Taylor Wimpey



COOPERBAILLIE

Cooper Baillie Limited - Connaught House, 24 Guildford Road, Bagshot, Surrey GU19 5JN - Telephone 01276 450039 - www.cooperbaillie.co.uk
This drawing and the works depicted are the copyright of Cooper Baillie Ltd, and may not be reproduced or amended except by written permission. No liability will be accepted for amendments made by other persons.



FRONT ELEVATION
* OBSCURE GLAZED WINDOW

SIDE ELEVATION



REAR ELEVATION

SIDE ELEVATION

Plot No :
151 (AS), 182 (AS), 209 (AS),
222 (AS)

Plot Description :
3 BED (4 PERSON)
2.0 STOREY HOUSE
GROSS AREA 1040 FT² (96.62 M²)
NET AREA 1024 FT² (95.18 M²)

Drawn by : KJM Checked by : BB

Scale @ A3:
0 1 2 3 4 5m
Scale 1:100

Date: OCTOBER 2020

Rev	Date	Drawn	Checked
-----	------	-------	---------

Drg No: CB_84_139_SQ_NT31_E02

Rev:

Project:
LAND NORTH OF SEFTER ROAD
PAGHAM

Title:
SOUTHERN QUARTER
NT31 ELEVATIONS

Client:

Taylor Wimpey



COOPERBAILLIE

Cooper Baillie Limited - Connaught House, 24 Guildford Road, Bagshot, Surrey GU19 5JN - Telephone 01276 450039 - www.cooperbaillie.co.uk
This drawing and the works depicted are the copyright of Cooper Baillie Ltd, and may not be reproduced or amended except by written permission. No liability will be accepted for amendments made by other persons.



FRONT ELEVATION
* OBSCURE GLAZED WINDOW

SIDE ELEVATION



REAR ELEVATION

SIDE ELEVATION

Plot No :
163 (OP), 212 (AS)

Plot Description :
3 BED (4 PERSON)
2.0 STOREY HOUSE
GROSS AREA 1040 FT² (96.62 M²)
NET AREA 1024 FT² (95.18 M²)

Drawn by : KJM Checked by : BB

Scale @ A3:
0 1 2 3 4 5m
Scale 1:100

Date: OCTOBER 2020

Rev	Date	Drawn	Checked
-----	------	-------	---------

Drg No: CB_84_139_SQ_NT31_E03

Rev:

Project:
LAND NORTH OF SEFTER ROAD
PAGHAM

Title:
SOUTHERN QUARTER
NT31 ELEVATIONS


Client:

Taylor Wimpey




COOPERBAILLIE

Cooper Baillie Limited - Connaught House, 24 Guildford Road, Bagshot, Surrey GU19 5JN - Telephone 01276 450039 - www.cooperbaillie.co.uk
This drawing and the works depicted are the copyright of Cooper Baillie Ltd, and may not be reproduced or amended except by written permission. No liability will be accepted for amendments made by other persons.

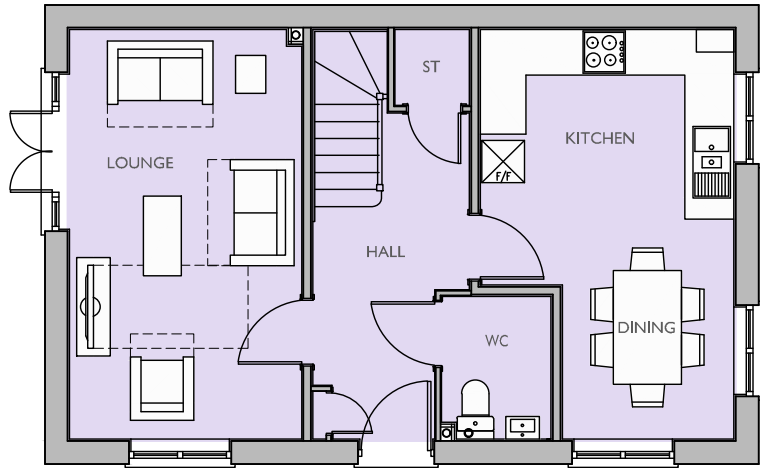

GROUND FLOOR PLAN

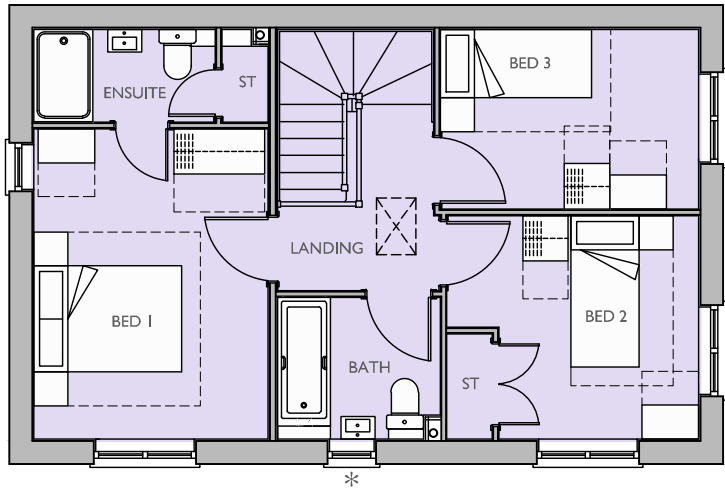

FIRST FLOOR PLAN
* OBSCURE GLAZED WINDOW

Plot No :
151 (AS), 163 (OP), 182 (AS), 209 (AS),
212 (AS), 220 (AS), 222 (AS), 225 (AS)

Plot Description :
3 BED (4 PERSON)
2.0 STOREY HOUSE
GROSS AREA 1040 FT² (96.62 M²)
NET AREA 1024 FT² (95.18 M²)

Drawn by : **KJM**Checked by : **BB**

Scale @ A3:

012345m

Scale 1:100

Date: OCTOBER 2020			
Rev	Date	Drawn	Checked
Drg No: CB_84_139_SQ_NT31_P01		Rev:	

Project:	LAND NORTH OF SEFTER ROAD PAGHAM
Title:	SOUTHERN QUARTER NT31 FLOOR PLANS

Client:
Taylor Wimpey

COOPERBAILLIE



Plot No :
229 (AS)

Plot Description :
3 BED (4 PERSON)
2.0 STOREY HOUSE
GROSS AREA 1040 FT² (96.62 M²)
NET AREA 1024 FT² (95.18 M²)

Drawn by : KJM Checked by : BB

Scale @ A3:
0 1 2 3 4 5m
Scale 1:100

Date: OCTOBER 2020

Rev	Date	Drawn	Checked
-----	------	-------	---------

Drg No: CB_84_139_SQ_NT31A_E01

Rev:

Project:
LAND NORTH OF SEFTER ROAD
PAGHAM

Title:
SOUTHERN QUARTER
NT31A ELEVATIONS

Client:
Taylor Wimpey



Cooper Baillie Limited - Connaught House, 24 Guildford Road, Bagshot, Surrey GU19 5JN - Telephone 01276 450039 - www.cooperbaillie.co.uk
This drawing and the works depicted are the copyright of Cooper Baillie Ltd, and may not be reproduced or amended except by written permission. No liability will be accepted for amendments made by other persons.