


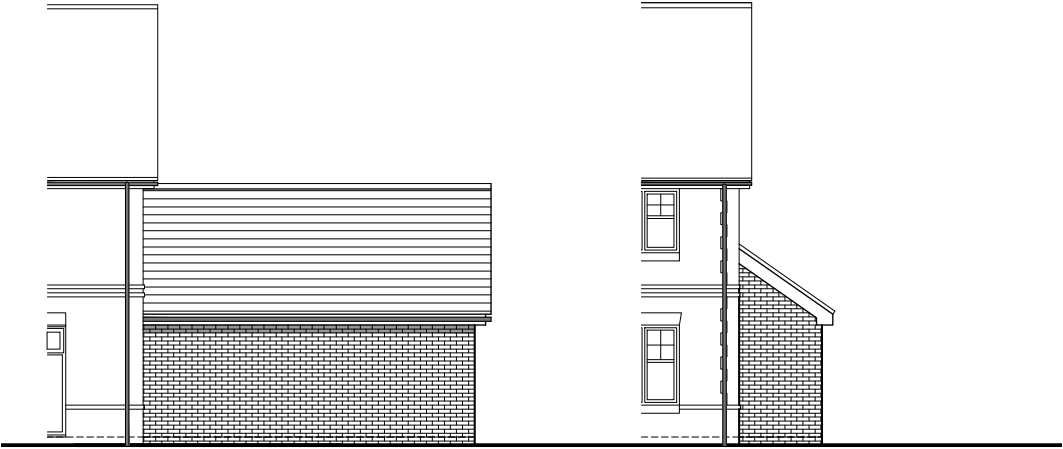


FRONT ELEVATION

SIDE ELEVATION



REAR ELEVATION

SIDE ELEVATION

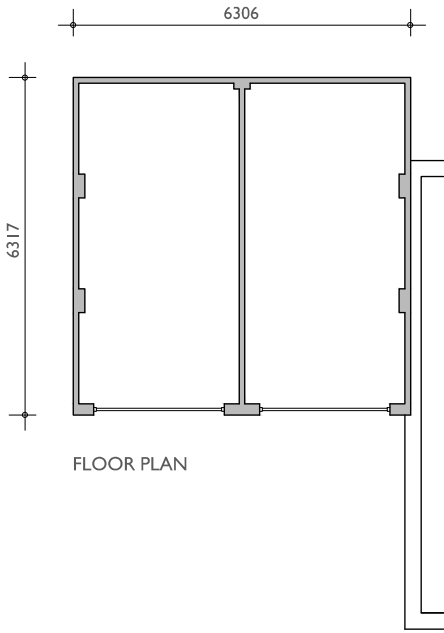

FLOOR PLAN

Plot No : 194 & 195	Plot Description :	Drawn by : LD Checked by : BB	Date: JANUARY 2021
		Scale @ A3: 0 1 2 3 4 5m Scale 1:100	Rev Date Drawn Checked
			Drg No: CB_84_139_GAR_04 Rev:

Project: LAND NORTH OF SEFTER ROAD PAGHAM
Title: DOUBLE GARAGE ELEVATIONS & FLOOR PLANS

Client: Taylor Wimpey



Cooper Baillie Limited • Connaught House, 24 Guildford Road, Bagshot, Surrey GU19 5JN • Telephone 01276 450039 • www.cooperbaillie.co.uk
This drawing and the works depicted are the copyright of Cooper Baillie Ltd. and may not be reproduced or amended except by written permission. No liability will be accepted for amendments made by other persons.