



FRONT ELEVATION

SIDE ELEVATION

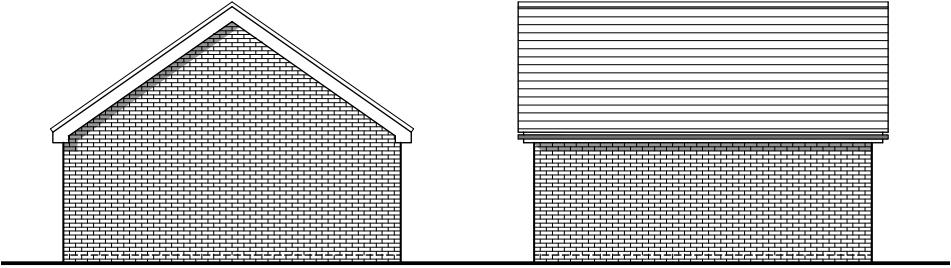

REAR ELEVATION

SIDE ELEVATION

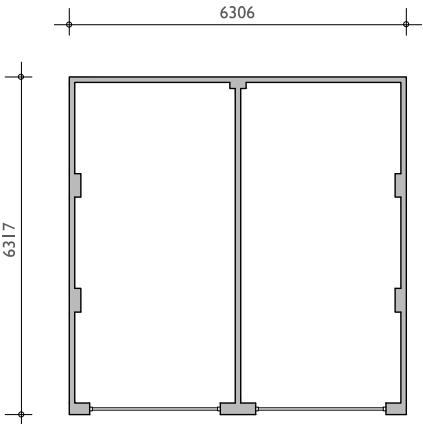

FLOOR PLAN

Plot No :
6 & 7, 25 & 26, 53 & 54, 55 & 56, 57 & 58, 63 & 64, 68 & 69, 70 & 71, 72 & 73, 83 & 84, 92 & 93, 120 & 121, 147 & 148, 149 & 150, 151 & 152, 153 & 154, 196 & 197, 199 & 200, 201 & 202, 203 & 204, 205 & 206, 207 & 208, 212 & 213, 220 & 221, 225 & 226, 230 & 231

Plot Description :

Drawn by : LD Checked by : BB

Scale @ A3:

0 1 2 3 4 5m

Scale 1:100

Date: JANUARY 2021			
Rev	Date	Drawn	Checked
Drg No: CB_84_139_GAR_02		Rev:	

Project:
LAND NORTH OF SEFTER ROAD
PAGHAM

Title:
DOUBLE GARAGE
ELEVATIONS & FLOOR PLANS

Client:
Taylor Wimpey


COOPERBAILLIE