



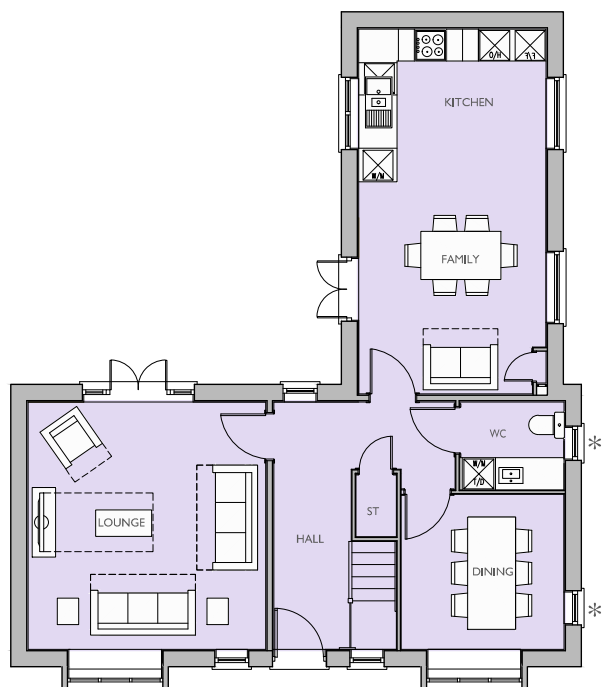

GROUND FLOOR PLAN
* OBSCURE GLAZED WINDOW

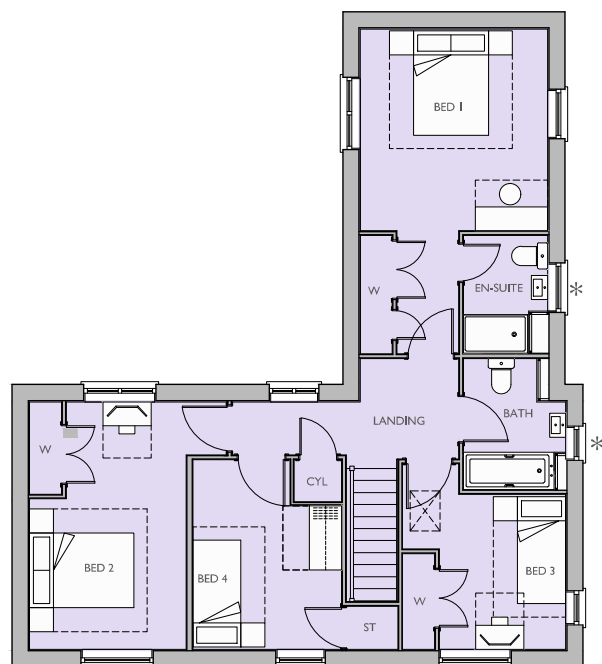

FIRST FLOOR PLAN

Plot No : 215 (AS)	Plot Description : 4 BED (6 PERSON) 2.0 STOREY HOUSE GROSS AREA 1549 FT² (143.90 M²) NET AREA 1525 FT² (141.70 M²)	Drawn by : KJM Checked by : BB Scale @ A3:  Scale 1:100	Date: DECEMBER 2020 Rev Date Drawn Checked Drg No: CB_84_I39_SQ_NT42_P01 Rev:	Project: LAND NORTH OF SEFTER ROAD PAGHAM Title: SOUTHERN QUARTER NT42 FLOOR PLANS	Client:  COOPERBAILLIE	
-----------------------	--	--	---	---	---	---