




FRONT ELEVATION
* OBSCURE GLAZED WINDOW

SIDE ELEVATION

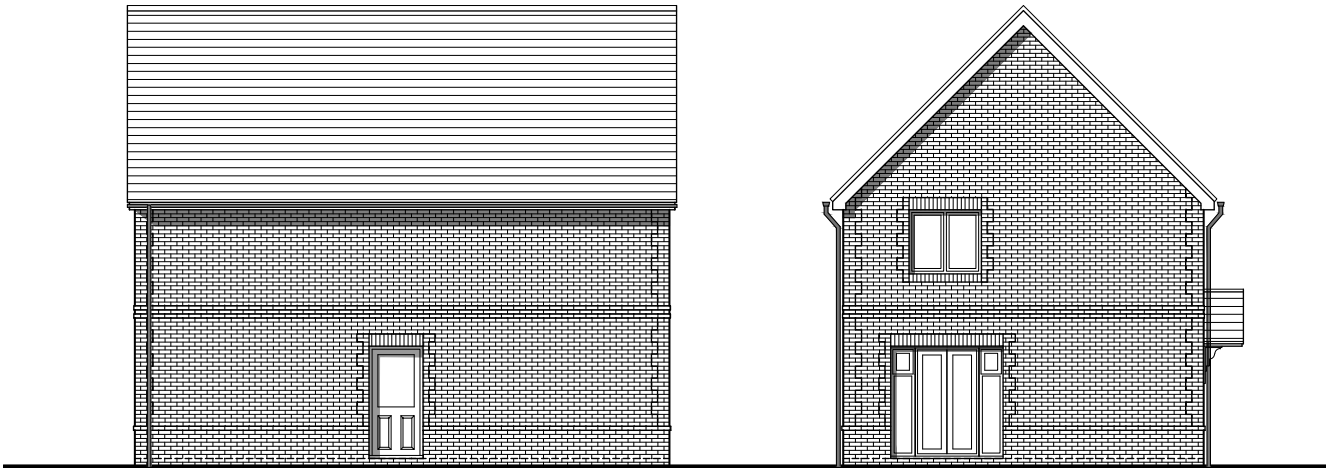

REAR ELEVATION

SIDE ELEVATION

Plot No : 2 (AS)	Plot Description : 4 BED (5 PERSON) 2.0 STOREY HOUSE GROSS AREA 1243 FT² (115 M²) NET AREA 1226 FT² (114 M²)	Drawn by : KJM Checked by : BB Scale @ A3:  Scale 1:100	Date: OCTOBER 2020 Rev Date Drawn Checked A 11.03.21 HKC BB QUOINING ALIGNED TO TW COMMENTS Drg No: CB_84_139_PR_NT41_E01 Rev: A	Project: LAND NORTH OF SEFTER ROAD PAGHAM Title: PRINCIPAL ROUTE NT41 ELEVATIONS	Client:   COOPERBAILLIE
---------------------	--	--	--	---	--

Cooper Baillie Limited • Connaught House, 24 Guildford Road, Bagshot, Surrey GU19 5JN • Telephone 01276 450039 • www.cooperbaillie.co.uk
This drawing and the works depicted are the copyright of Cooper Baillie Ltd. and may not be reproduced or amended except by written permission. No liability will be accepted for amendments made by other persons.