



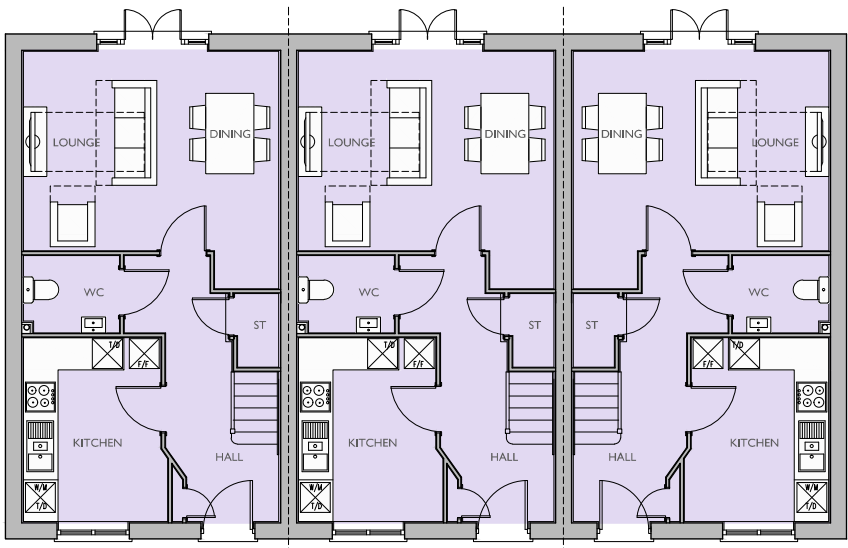

GROUND FLOOR PLAN

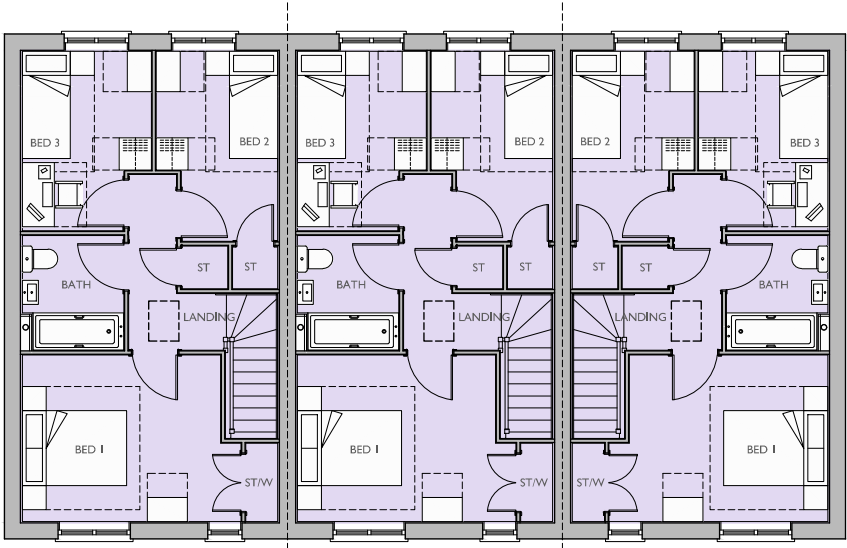

FIRST FLOOR PLAN

Plot No : 105 - 107 (AS)	Plot Description : 3 BED (4 PERSON) 2.0 STOREY HOUSE GROSS AREA 922 FT² (86 M²) NET AREA 904 FT² (84 M²)	Drawn by : KJM Checked by : BB Scale @ A3: 0 1 2 3 4 5m Scale 1:100 Date: OCTOBER 2020 <table><tr><th>Rev</th><th>Date</th><th>Drawn</th><th>Checked</th></tr><tr><td> </td><td> </td><td> </td><td> </td></tr></table> Drg No: CB_84_I39_PR_NA30A_P03 Rev: Project: LAND NORTH OF SEFTER ROAD PAGHAM Title: PRINCIPAL ROUTE NA30A FLOOR PLANS Client: Taylor Wimpey COOPERBAILLIE Cooper Baillie Limited • Connaught House, 24 Guildford Road, Bagshot, Surrey GU19 5JN • Telephone 01276 450039 • www.cooperbaillie.co.uk This drawing and the works depicted are the copyright of Cooper Baillie Ltd. and may not be reproduced or amended except by written permission. No liability will be accepted for amendments made by other persons.	Rev	Date	Drawn	Checked				
Rev	Date	Drawn	Checked							