



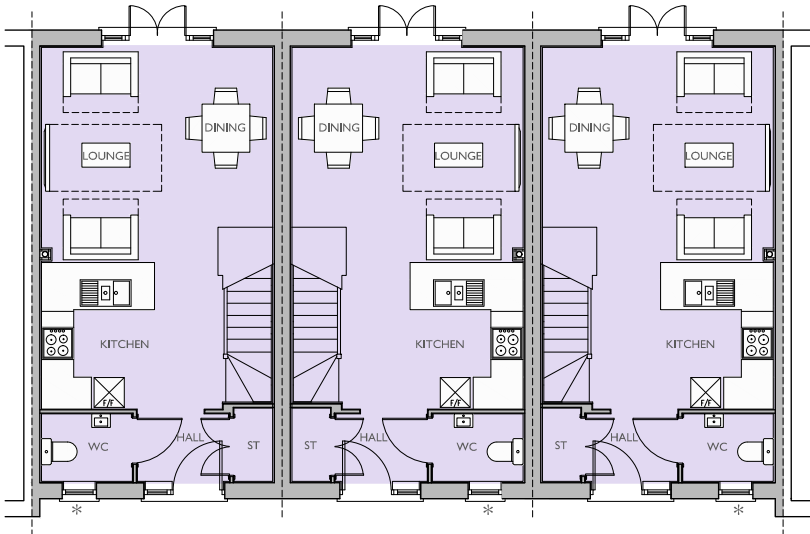

GROUND FLOOR PLAN
* OBSCURE GLAZED WINDOW

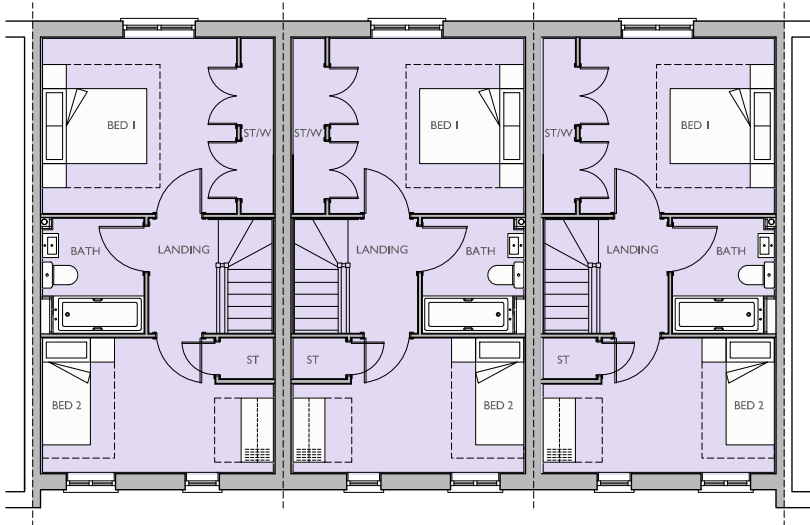

FIRST FLOOR PLAN

Plot No :
45 - 47 (AS)

Plot Description :
2 BED (3 PERSON)
2.0 STOREY HOUSE
GROSS AREA 771 FT² (71.61 M²)
NET AREA 755 FT² (70.10 M²)

Drawn by : KJM
Checked by : BB

Scale @ A3:

012345m

Scale 1:100

Date: JANUARY 2021

Rev

Date

Drawn

Checked

Drg No: CB_84_139_NE_NA20_P05

Rev:

Project:

LAND NORTH OF SEFTER ROAD
PAGHAM

Title:

NORTHERN EDGE
NA20 FLOOR PLANS

Client:

Taylor Wimpey

COOPERBAILLIE

Cooper Baillie Limited • Connaught House, 24 Guildford Road, Bagshot, Surrey GU19 5JN • Telephone 01276 450039 • www.cooperbailie.co.uk

This drawing and the works depicted are the copyright of Cooper Baillie Ltd. and may not be reproduced or amended, except by written permission. No liability will be accepted for amendments made by other personnel.

Cooper Baillie Limited • Connaught House, 24 Guildford Road, Bagshot, Surrey GU19 5JN • Telephone 01276 450039 • www.cooperbaillie.co.uk
This drawing and the works depicted are the copyright of Cooper Baillie Ltd. and may not be reproduced or amended except by written permission. No liability will be accepted for amendments made by other persons.