



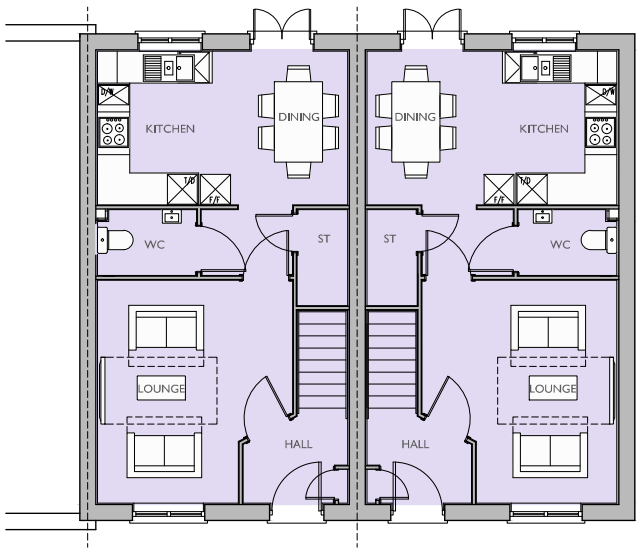

GROUND FLOOR PLAN

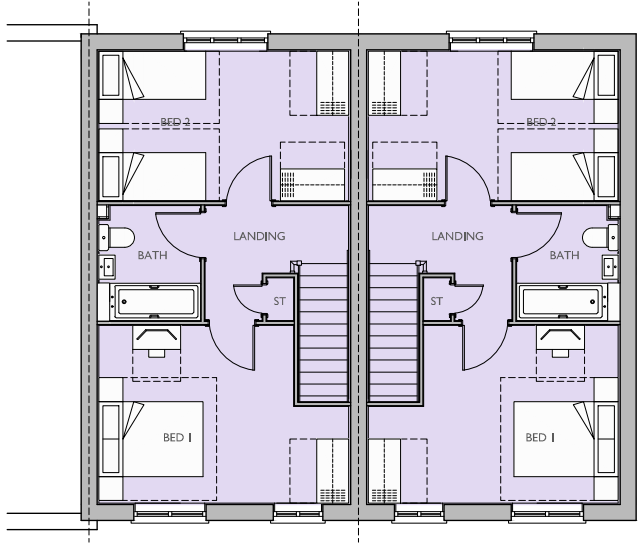

FIRST FLOOR PLAN

Plot No : 10 & 11 (A5)	Plot Description : 2 BED (4 PERSON) 2.0 STOREY HOUSE GROSS AREA 864 FT² (80 M²) NET AREA 850 FT² (79 M²)	Drawn by : LAC Checked by : BB Scale @ A3: 0 1 2 3 4 5m Scale 1:100	Date: JANUARY 2021 Rev Date Drawn Checked Drg No: CB_84_I39_NE_NA22A_P02 Rev:	Project: LAND NORTH OF SEFTER ROAD PAGHAM Title: NORTHERN EDGE NA22A FLOOR PLANS	Client: Taylor Wimpey COOPERBAILLIE
---------------------------	--	---	---	---	--

Cooper Baillie Limited • Connaught House, 24 Guildford Road, Bagshot, Surrey GU19 5JN • Telephone 01276 450039 • www.cooperbaillie.co.uk
This drawing and the works depicted are the copyright of Cooper Baillie Ltd. and may not be reproduced or amended except by written permission. No liability will be accepted for amendments made by other persons.