



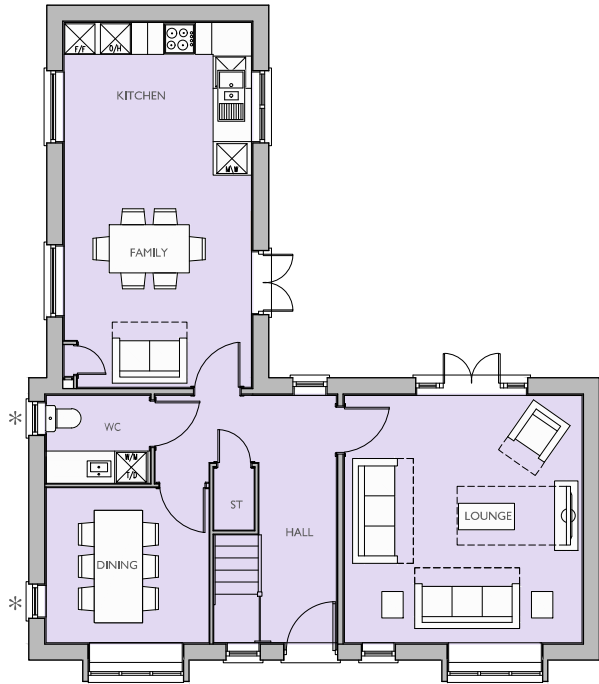

GROUND FLOOR PLAN
* OBSCURE GLAZED WINDOW

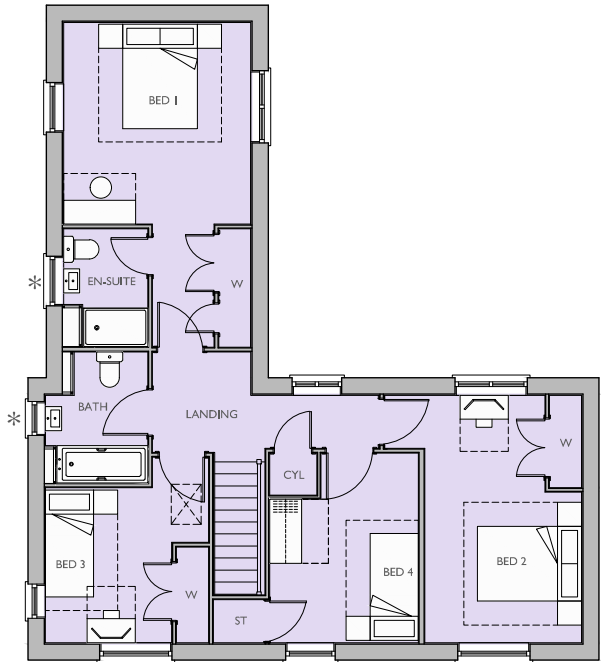

FIRST FLOOR PLAN

Plot No : 67 (AS)	Plot Description : 4 BED (6 PERSON) 2.0 STOREY HOUSE GROSS AREA 1549 FT² (143.90 M²) NET AREA 1525 FT² (141.70 M²)	Drawn by : LD Checked by : BB Scale @ A3: 0 1 2 3 4 5m Scale 1:100	Date: OCTOBER 2020 Rev Date Drawn Checked Drg No: CB_84_I39_NE_NT42_P01 Rev:	Project: LAND NORTH OF SEFTER ROAD PAGHAM Title: NORTHERN EDGE NT42 FLOOR PLANS	Client: Taylor Wimpey COOPERBAILLIE
----------------------	--	--	--	--	--

Cooper Baillie Limited • Connaught House, 24 Guildford Road, Bagshot, Surrey GU19 5JN • Telephone 01276 450039 • www.cooperbaillie.co.uk
This drawing and the works depicted are the copyright of Cooper Baillie Ltd. and may not be reproduced or amended except by written permission. No liability will be accepted for amendments made by other persons.