



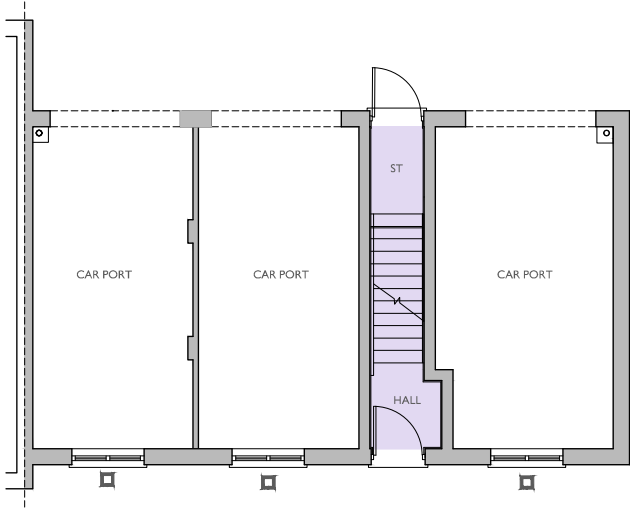

GROUND FLOOR PLAN  
■ BLACKENED GLASS WINDOW

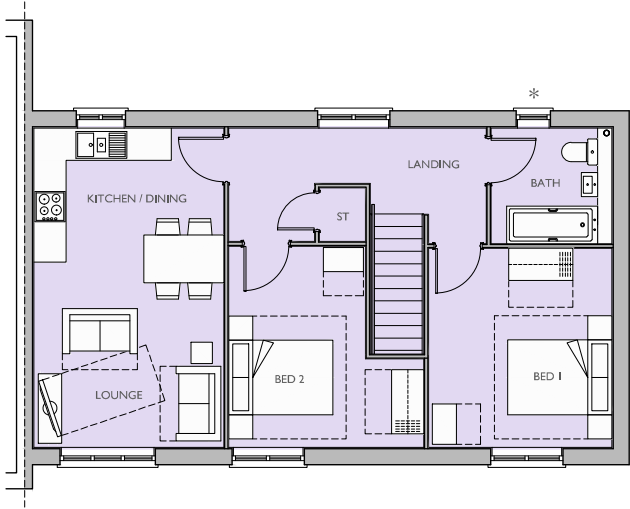

FIRST FLOOR PLAN  
\* OBSCURE GLAZED WINDOW

Plot No :  
20 (AS)

Plot Description :  
2 BED (4 PERSON)  
2.0 STOREY COACH HOUSE  
GROSS AREA 775 FT² (72 M²)  
NET AREA 762 FT² (71 M²)

Drawn by : KJM

Checked by : BB

Scale @ A3:



Scale 1:100

Date: JANUARY 2021

| Rev | Date | Drawn | Checked |
|-----|------|-------|---------|
|     |      |       |         |

Drg No: CB\_84\_139\_NE\_2BCH\_P01

Rev:

Project:  
LAND NORTH OF SEFTER ROAD  
PAGHAM

Title:  
NORTHERN EDGE  
2BCH FLOOR PLANS

Client:

**Taylor Wimpey**



COOPERBAILLIE

Cooper Baillie Limited • Connaught House, 24 Guildford Road, Bagshot, Surrey GU19 5JN • Telephone 01276 450039 • www.cooperbaillie.co.uk  
This drawing and the works depicted are the copyright of Cooper Baillie Ltd. and may not be reproduced or amended except by written permission. No liability will be accepted for amendments made by other persons.