



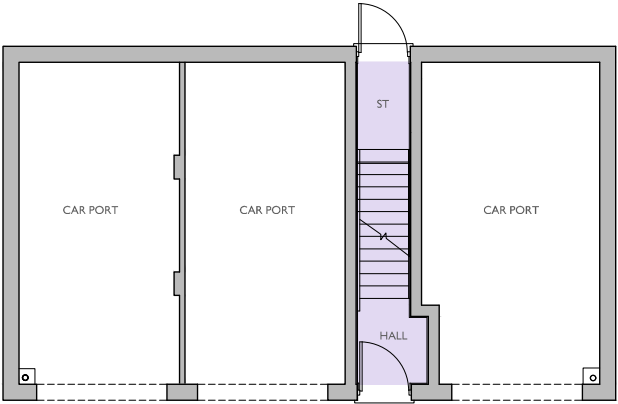

GROUND FLOOR PLAN

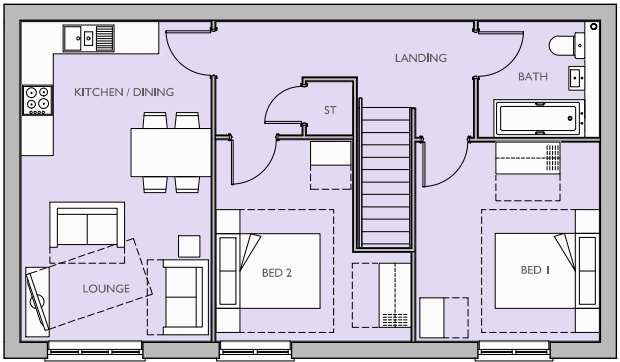

FIRST FLOOR PLAN

Plot No : 122 (AS)	Plot Description : 2 BED (4 PERSON) 2.0 STOREY COACH HOUSE GROSS AREA 775 FT² (72 M²) NET AREA 762 FT² (71 M²)	Drawn by : KJM Checked by : BB Scale @ A3: 012345m Scale 1:100	Date: JANUARY 2021 <table><tr><th>Rev</th><th>Date</th><th>Drawn</th><th>Checked</th></tr><tr><td> </td><td> </td><td> </td><td> </td></tr></table> Drg No: CB_84_139_NE_2BCH_P02 Rev:	Rev	Date	Drawn	Checked					Project: LAND NORTH OF SEFTER ROAD PAGHAM Title: NORTHERN EDGE 2BCH FLOOR PLANS	Client: Taylor Wimpey COOPERBAILLIE
Rev	Date	Drawn	Checked										

Cooper Baillie Limited • Connaught House, 24 Guildford Road, Bagshot, Surrey GU19 5JN • Telephone 01276 450039 • www.cooperbaillie.co.uk

This drawing and the works depicted are the copyright of Cooper Baillie Ltd. and may not be reproduced or amended except by written permission. No liability will be accepted for amendments made by other persons.