


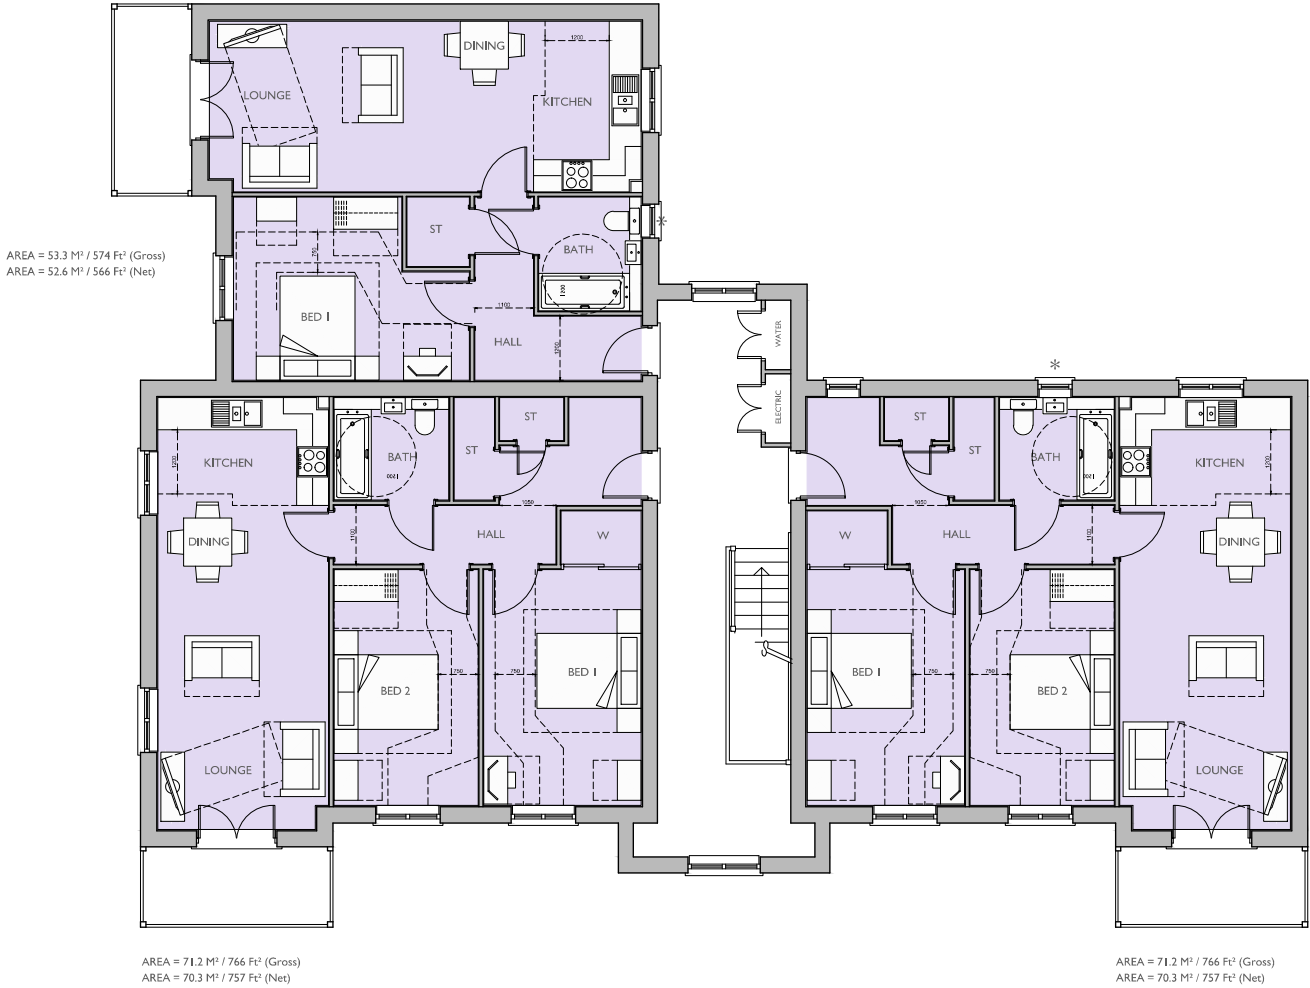

SECOND FLOOR PLAN

Plot No : 96 - 104 (AS)	Plot Description : 1 BED FLAT (2 PERSON) GROSS AREA 574 FT ² (53.3 M ²) NET AREA 566 FT ² (52.6 M ²) 2 BED FLAT (4 PERSON) GROSS AREA 766 FT ² (71.2 M ²) NET AREA 757 FT ² (70.3 M ²)	Drawn by : KJM Checked by : BB Scale @ A3: 0 1 2 3 4 5m Scale 1:100	Date: DECEMBER 2020 Rev Date Drawn Checked Drg No: CB_84_139_PR_B_P03 Rev:	Project: LAND NORTH OF SEFTER ROAD PAGHAM Title: PRINCIPAL ROUTE BLOCK B FLOOR PLANS	Client: Taylor Wimpey COOPERBAILLIE
----------------------------	--	---	--	---	--

Cooper Baillie Limited - Connaught House, 24 Guildford Road, Bagshot, Surrey GU19 5JN - Telephone 01276 450039 - www.cooperbaillie.co.uk
This drawing and the works depicted are the copyright of Cooper Baillie Ltd and may not be reproduced or amended except by written permission. No liability will be accepted for amendments made by other persons.