


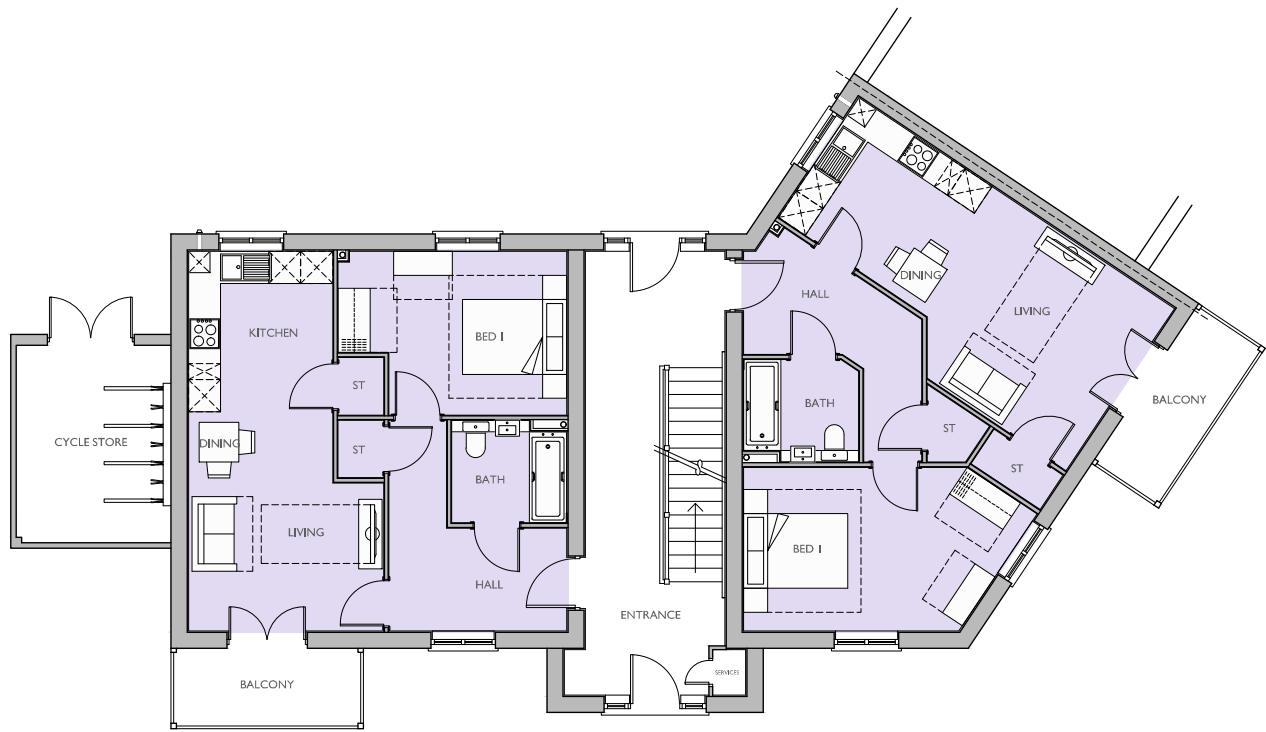

GROUND FLOOR PLAN

Plot No :
137 - 142 (AS)

Plot Description :
1 BED FLAT (2 PERSON)
GROSS AREA 548.6 FT² (51.0 M²)
NET AREA 540.9 FT² (50.3 M²)

1 BED FLAT (2 PERSON)
GROSS AREA 580.6 FT² (53.9 M²)
NET AREA 572.8 FT² (53.2 M²)

Drawn by : LAC Checked by : BB

Scale @ A3:
0 1 2 3 4 5m
Scale 1:100

Date: JANUARY 2021

Rev	Date	Drawn	Checked

Drg No: CB_84_139_PR_C_P01

Rev:

Project:
LAND NORTH OF SEFTER ROAD
PAGHAM

Title:
PRINCIPAL ROUTE
BLOCK C FLOOR PLANS

Client:
Taylor Wimpey



Cooper Baillie Limited • Connaught House, 24 Guildford Road, Bagshot, Surrey GU19 5JN • Telephone 01276 450039 • www.cooperbaillie.co.uk
This drawing and the works depicted are the copyright of Cooper Baillie Ltd. and may not be reproduced or amended except by written permission. No liability will be accepted for amendments made by other persons.