


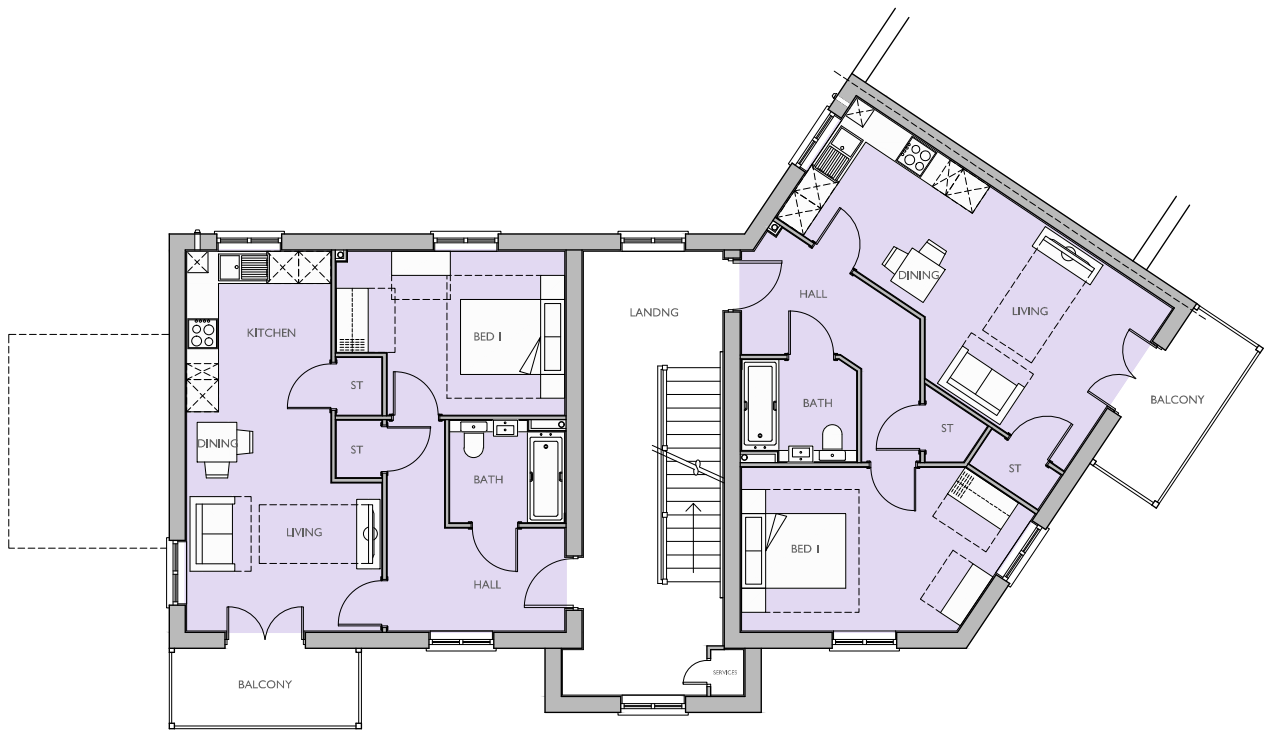

FIRST FLOOR PLAN

Plot No : 137 - 142 (AS)	Plot Description : 1 BED FLAT (2 PERSON) GROSS AREA 548.6 FT² (51.0 M²) NET AREA 540.9 FT² (50.3 M²) 1 BED FLAT (2 PERSON) GROSS AREA 580.6 FT² (53.9 M²) NET AREA 572.8 FT² (53.2 M²)	Drawn by : LAC Scale @ A3: 012345m Scale 1:100	Date: JANUARY 2021 <table><tr><th>Rev</th><th>Date</th><th>Drawn</th><th>Checked</th></tr><tr><td> </td><td> </td><td> </td><td> </td></tr></table> Drg No: CB_84_139_PR_C_P02 Rev:	Rev	Date	Drawn	Checked					Project: LAND NORTH OF SEFTER ROAD PAGHAM Title: PRINCIPAL ROUTE BLOCK C FLOOR PLANS	Client: Taylor Wimpey COOPERBALLIE
Rev	Date	Drawn	Checked										

Cooper Baillie Limited • Connaught House, 24 Guildford Road, Bagshot, Surrey GU19 5JN • Telephone 01276 450039 • www.cooperbaillie.co.uk
This drawing and the works depicted are the copyright of Cooper Baillie Ltd. and may not be reproduced or amended except by written permission. No liability will be accepted for amendments made by other persons.