



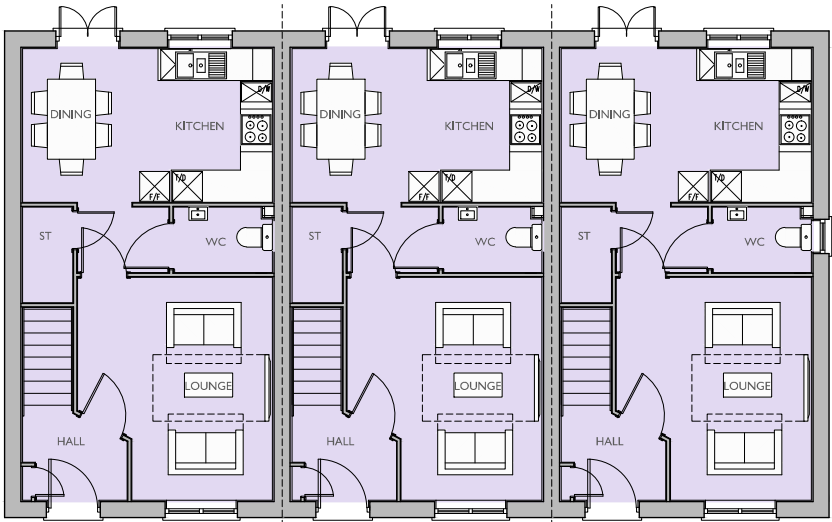

GROUND FLOOR PLAN  
\*: OBSCURE GLAZED WINDOWS

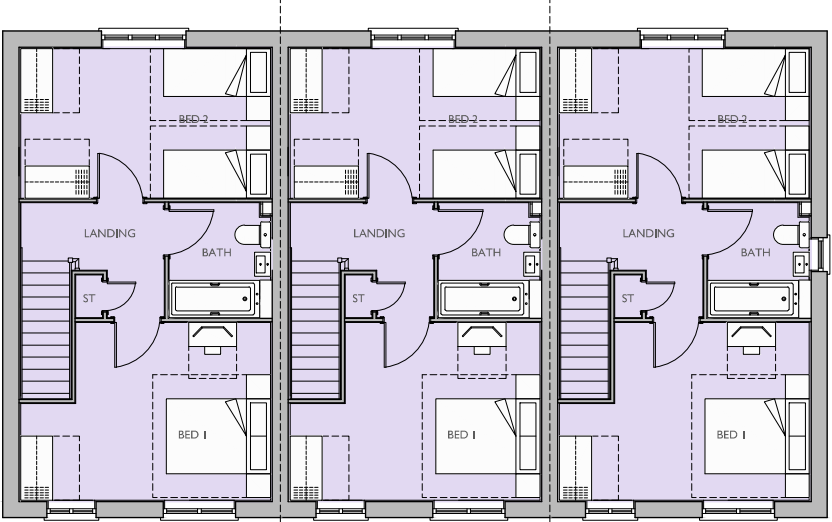

FIRST FLOOR PLAN

|                           |   |                                                                                     |   |   |                                                      |
|---------------------------|---|-------------------------------------------------------------------------------------|---|---|------------------------------------------------------|
| Plot No :<br>16 - 18 (AS) | Plot Description :<br>2 BED (4 PERSON)<br>2.0 STOREY HOUSE<br>GROSS AREA 864 FT² (80 M²)<br>NET AREA 850 FT² (79 M²) | Drawn by : KJM<br>Checked by : BB<br><br>Scale @ A3:<br>0 1 2 3 4 5m<br>Scale 1:100 | Date: OCTOBER 2020<br><br>Rev      Date      Drawn      Checked<br><br>Drg No: CB_84_139_PR_NA22_P01      Rev: | Project:<br>LAND NORTH OF SEFTER ROAD<br>PAGHAM<br><br>Title:<br>PRINCIPAL ROUTE<br>NA22 FLOOR PLANS | Client:<br><b>Taylor Wimpey</b><br><br>COOPERBAILLIE |
|---------------------------|---|-------------------------------------------------------------------------------------|---|---|------------------------------------------------------|

Cooper Baillie Limited • Connaught House, 24 Guildford Road, Bagshot, Surrey GU19 5JN • Telephone 01276 450039 • www.cooperbaillie.co.uk  
This drawing and the works depicted are the copyright of Cooper Baillie Ltd. and may not be reproduced or amended except by written permission. No liability will be accepted for amendments made by other persons.