



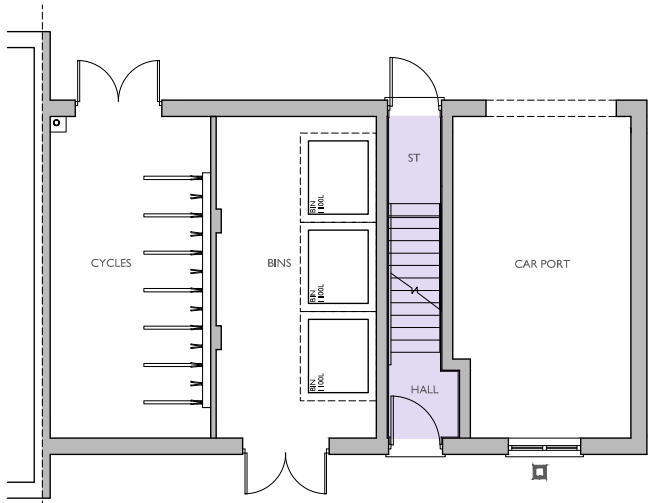

GROUND FLOOR PLAN
■ BLACKENED GLASS WINDOW

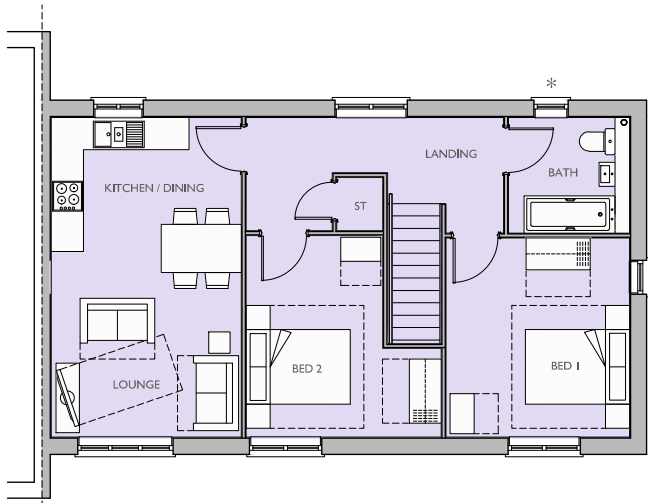

FIRST FLOOR PLAN
* OBSCURE GLAZED WINDOW

Plot No : 30 (AS)	Plot Description : 2 BED (4 PERSON) 2.0 STOREY COACH HOUSE GROSS AREA 775 FT² (72 M²) NET AREA 762 FT² (71 M²)	Drawn by : KJM Checked by : BB Scale @ A3: 0 1 2 3 4 5m Scale 1:100	Date: OCTOBER 2020 Rev Date Drawn Checked Drg No: CB_84_139_PR_2BCH_P04 Rev:	Project: LAND NORTH OF SEFTER ROAD PAGHAM Title: PRINCIPAL ROUTE 2BCH FLOOR PLANS	Client: Taylor Wimpey COOPERBAILLIE
----------------------	--	---	--	--	---

Cooper Baillie Limited • Connaught House, 24 Guildford Road, Bagshot, Surrey GU19 5JN • Telephone 01276 450039 • www.cooperbaillie.co.uk
This drawing and the works depicted are the copyright of Cooper Baillie Ltd. and may not be reproduced or amended except by written permission. No liability will be accepted for amendments made by other persons.