
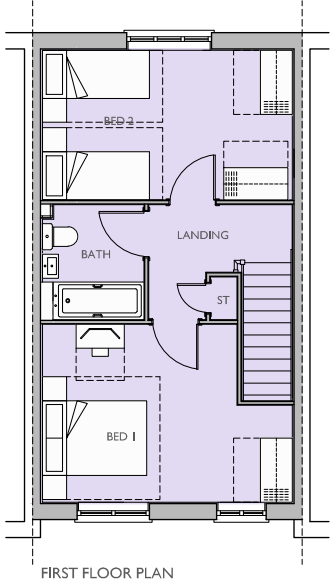


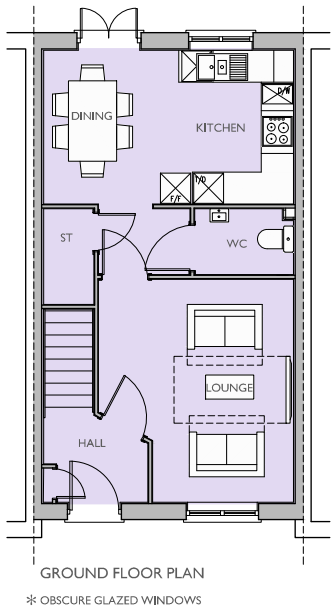

|                       |   |                                                                                 |                                                                                     |   |                                                  |
|-----------------------|---|---------------------------------------------------------------------------------|-------------------------------------------------------------------------------------|---|--------------------------------------------------|
| Plot No :<br>228 (AS) | Plot Description :<br>2 BED (4 PERSON)<br>2.0 STOREY HOUSE<br>GROSS AREA 864 FT² (80 M²)<br>NET AREA 850 FT² (79 M²) | Drawn by : KJM<br>Checked by : BB<br>Scale @ A3:<br>0 1 2 3 4 5m<br>Scale 1:100 | Date: OCTOBER 2020<br>Rev Date Drawn Checked<br>Drg No: CB_84_I39_SQ_NA22A_P03 Rev: | Project:<br>LAND NORTH OF SEFTER ROAD<br>PAGHAM<br>Title:<br>SOUTHERN QUARTER<br>NA22A FLOOR PLANS | Client:<br><b>Taylor Wimpey</b><br>COOPERBAILLIE |
|-----------------------|---|---------------------------------------------------------------------------------|-------------------------------------------------------------------------------------|---|--------------------------------------------------|

Cooper Baillie Limited • Connaught House, 24 Guildford Road, Bagshot, Surrey GU19 5JN • Telephone 01276 450039 • www.cooperbaillie.co.uk  
This drawing and the works depicted are the copyright of Cooper Baillie Ltd and may not be reproduced or amended except by written permission. No liability will be accepted for amendments made by other persons.