


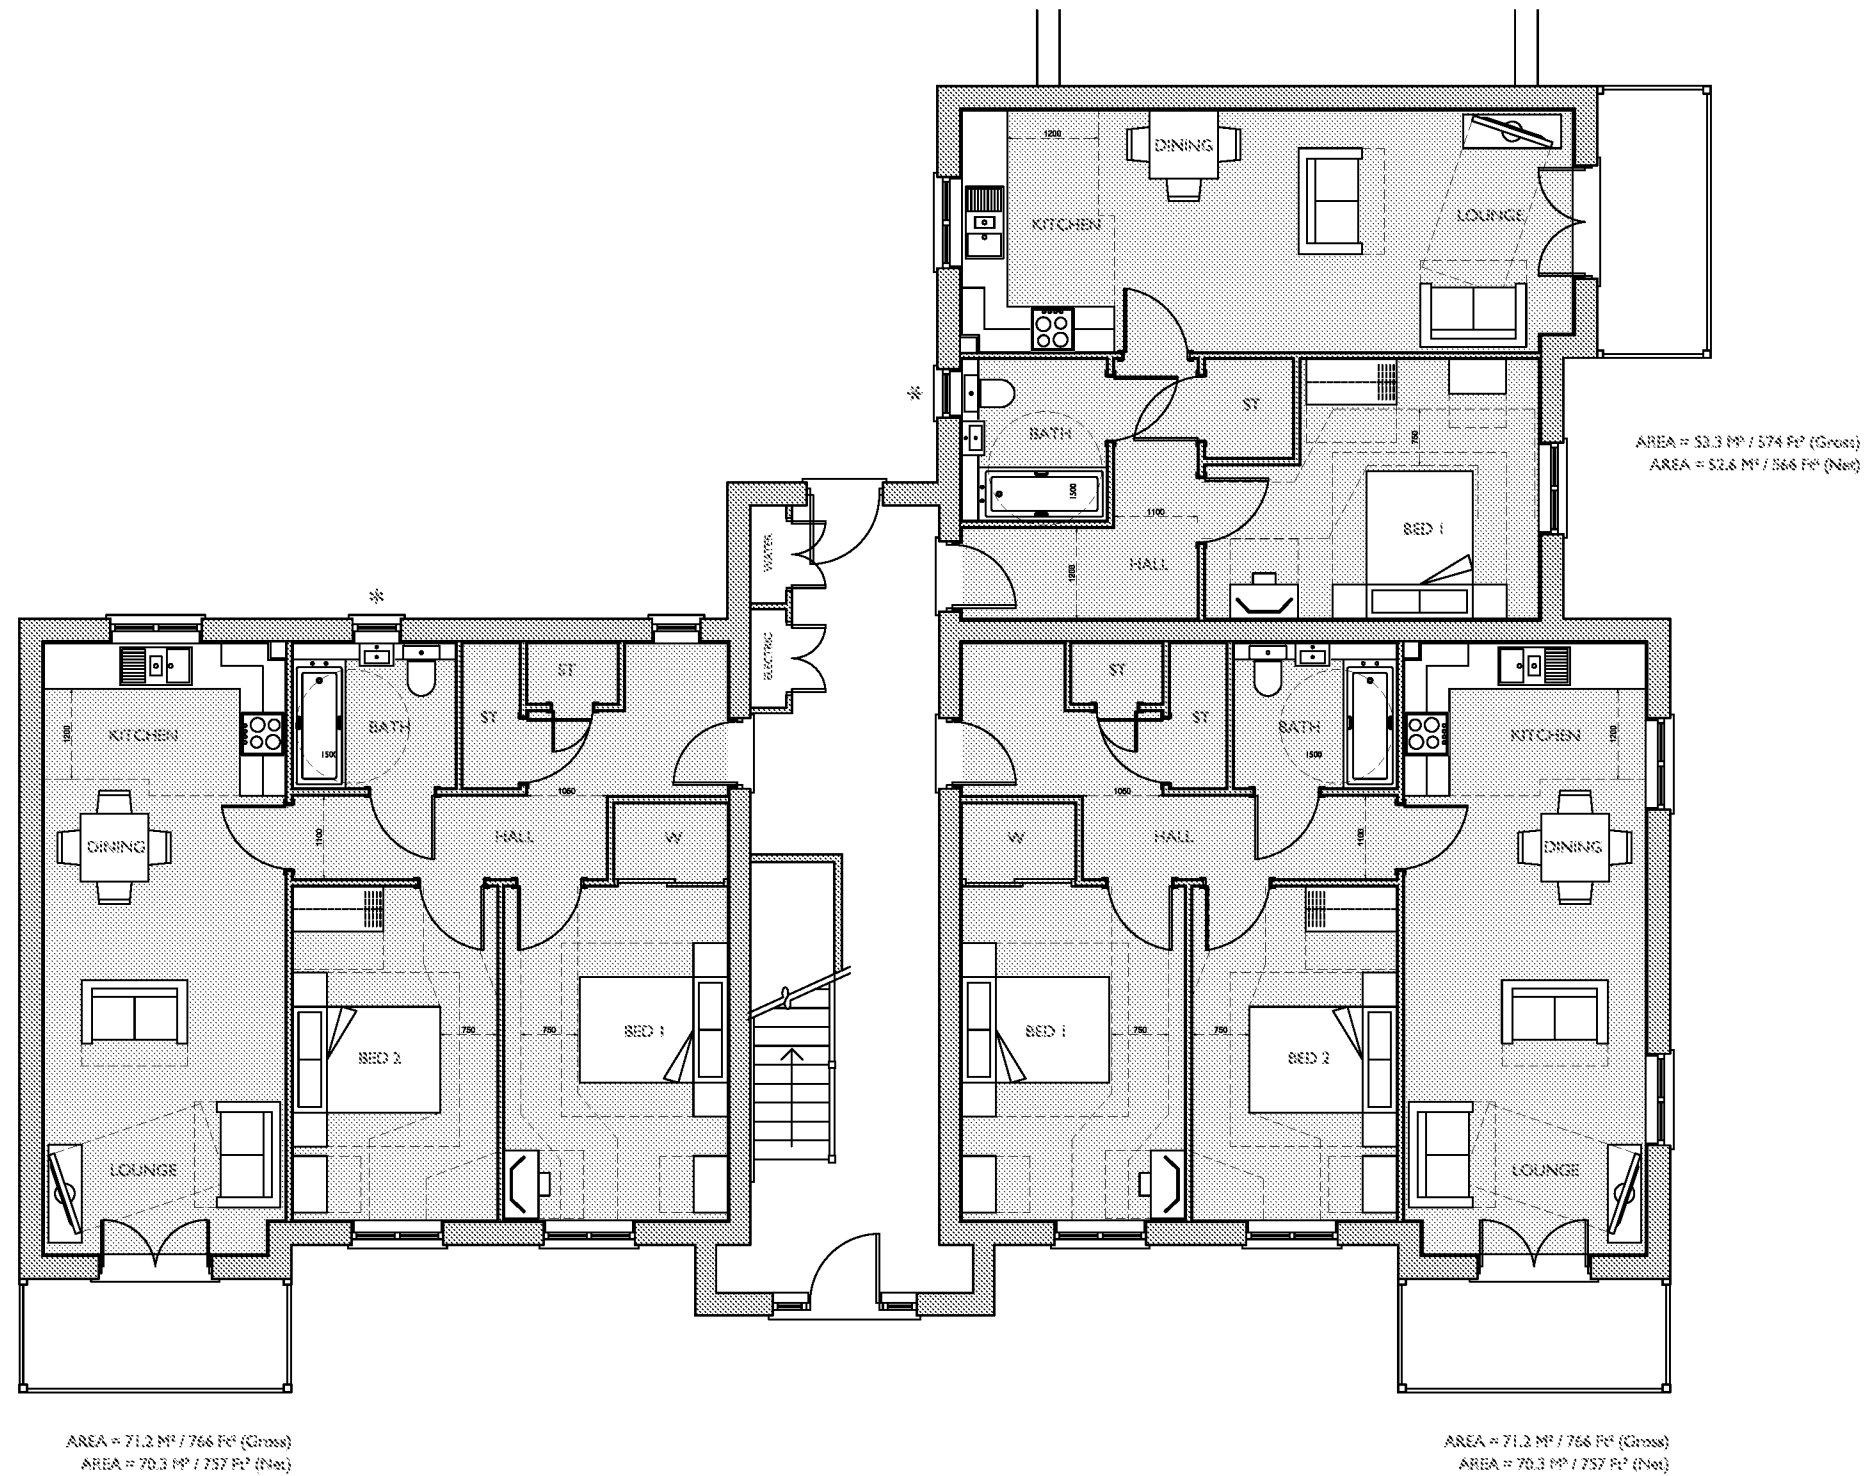

GROUND FLOOR PLAN
* OBSCURED GLAZING

Plot No :
127 - 135 (A5)

Plot Description :
1 BED FLAT (2 PERSON)
GROSS AREA 574 FT² (53.3 M²)
NET AREA 566 FT² (52.6 M²)

2 BED FLAT (4 PERSON)
GROSS AREA 766 FT² (71.2 M²)
NET AREA 757 FT² (70.3 M²)

Drawn by : KJM Checked by : BB

Scale @ A3:
0 1 2 3 4 5m
Scale 1:100

Date: DECEMBER 2020

Rev	Date	Drawn	Checked
A	21.07.21	KJM	BB

PLOT NUMBERS AMENDED TO LATEST LAYOUT

Org No: CB_B4_139_PR_B_P04


Rev: A

Project:
LAND NORTH OF SEFTER ROAD
PAGHAM

Title:
PRINCIPAL ROUTE
BLOCK 8 FLOOR PLANS

Client:

Taylor Wimpey

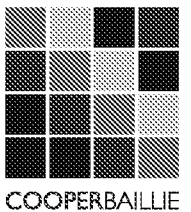

Cooper Bailie Limited - Connaught House, 24 Guildford Road, Bagshot, Surrey GU19 5JN - Telephone 01276 450039 - www.cooperbailie.co.uk
This drawing and the works depicted are the copyright of Cooper Bailie Ltd. and may not be reproduced or amended, except by written permission. No liability will be accepted for inaccuracies made by other persons.