



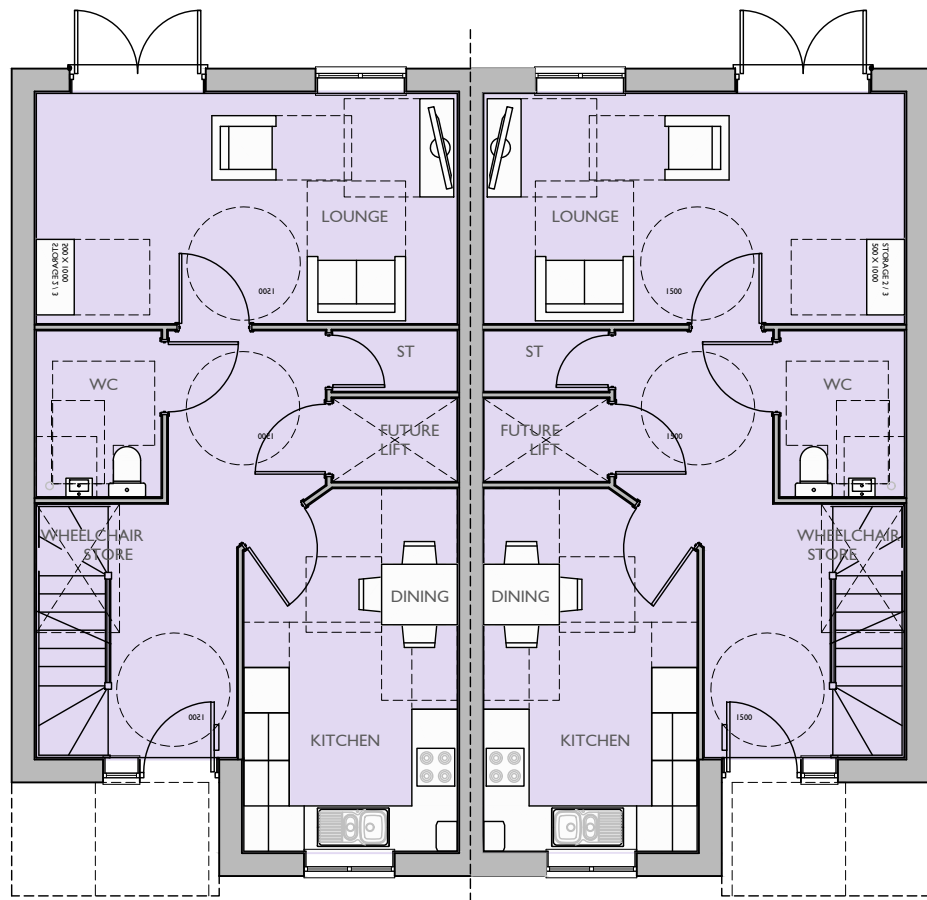

GROUND FLOOR

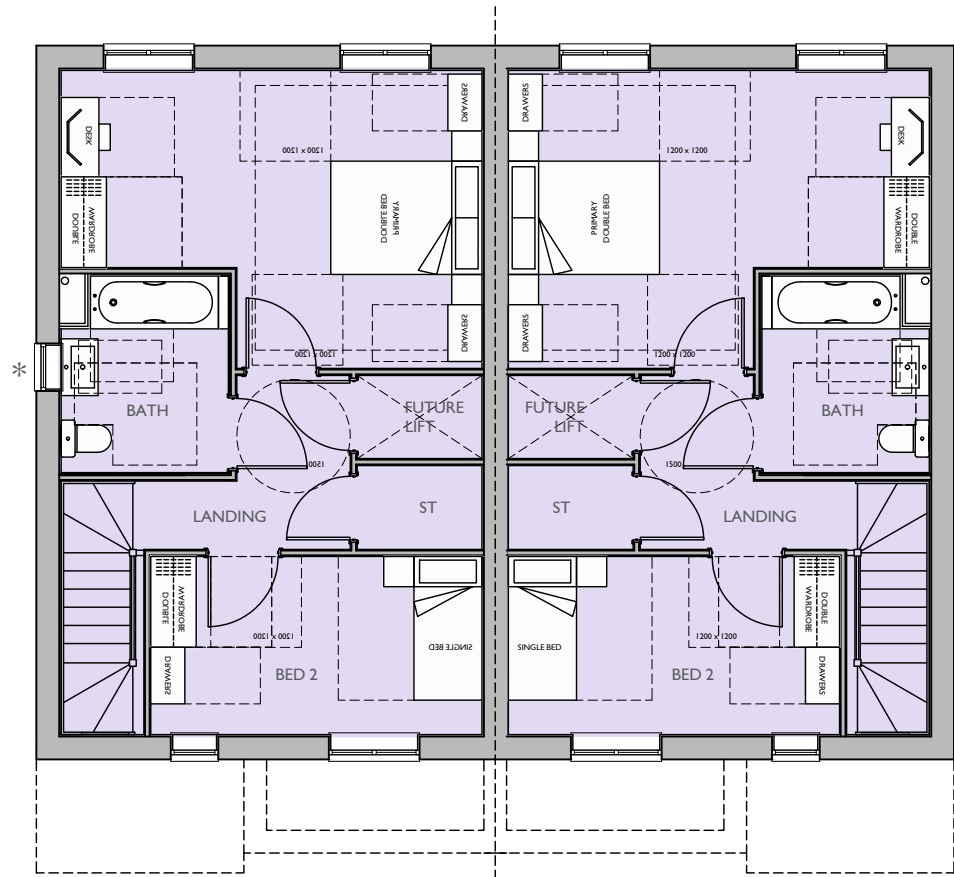

FIRST FLOOR

* OBSCURE GLAZED WINDOWS

Plot No :
216 & 217 (AS)

Plot Description :
2 BED (4 PERSON)
2.0 STOREY HOUSE (WHEELCHAIR)
GROSS AREA 1106 FT² (102.8 M²)
NET AREA 1090 FT² (101.3 M²)

Drawn by : RKDB Checked by : BB

Scale @ A3:
0 1 2 3 4 5m
Scale 1:100

Date: SEPTEMBER 2021

Rev Date Drawn Checked

Drg No: CB_84_139_SQ_2BW_P01

Rev:

Project:
LAND NORTH OF SEFTER ROAD
PAGHAM

Title:
SOUTHERN QUARTER
2BW FLOOR PLANS

Client:

Taylor Wimpey



Cooper Baillie Limited - Connaught House, 24 Guildford Road, Bagshot, Surrey GU19 5JN - Telephone 01276 450039 - www.cooperbaillie.co.uk
This drawing and the works depicted are the copyright of Cooper Baillie Ltd. and may not be reproduced or amended except by written permission. No liability will be accepted for amendments made by other persons.