


D R I V E W A Y

K.E. HILTON AND ASSOCIATES
Chartered Structural Engineers
2 ALBERT CHAMBERS
SUDLEY ROAD
BOGNOR REGIS
WEST SUSSEX
PO21 1EQ
Tel: 01243 865500
Fax: 01243 860489
Mobile: 07968 333140
E-Mail: k_e_hilton@yahoo.co.uk

Ground Floor Plan As Proposed.		Drawn By	Checked
Scale	1-50	Date	May 13.
Drawing Number		4924-5	

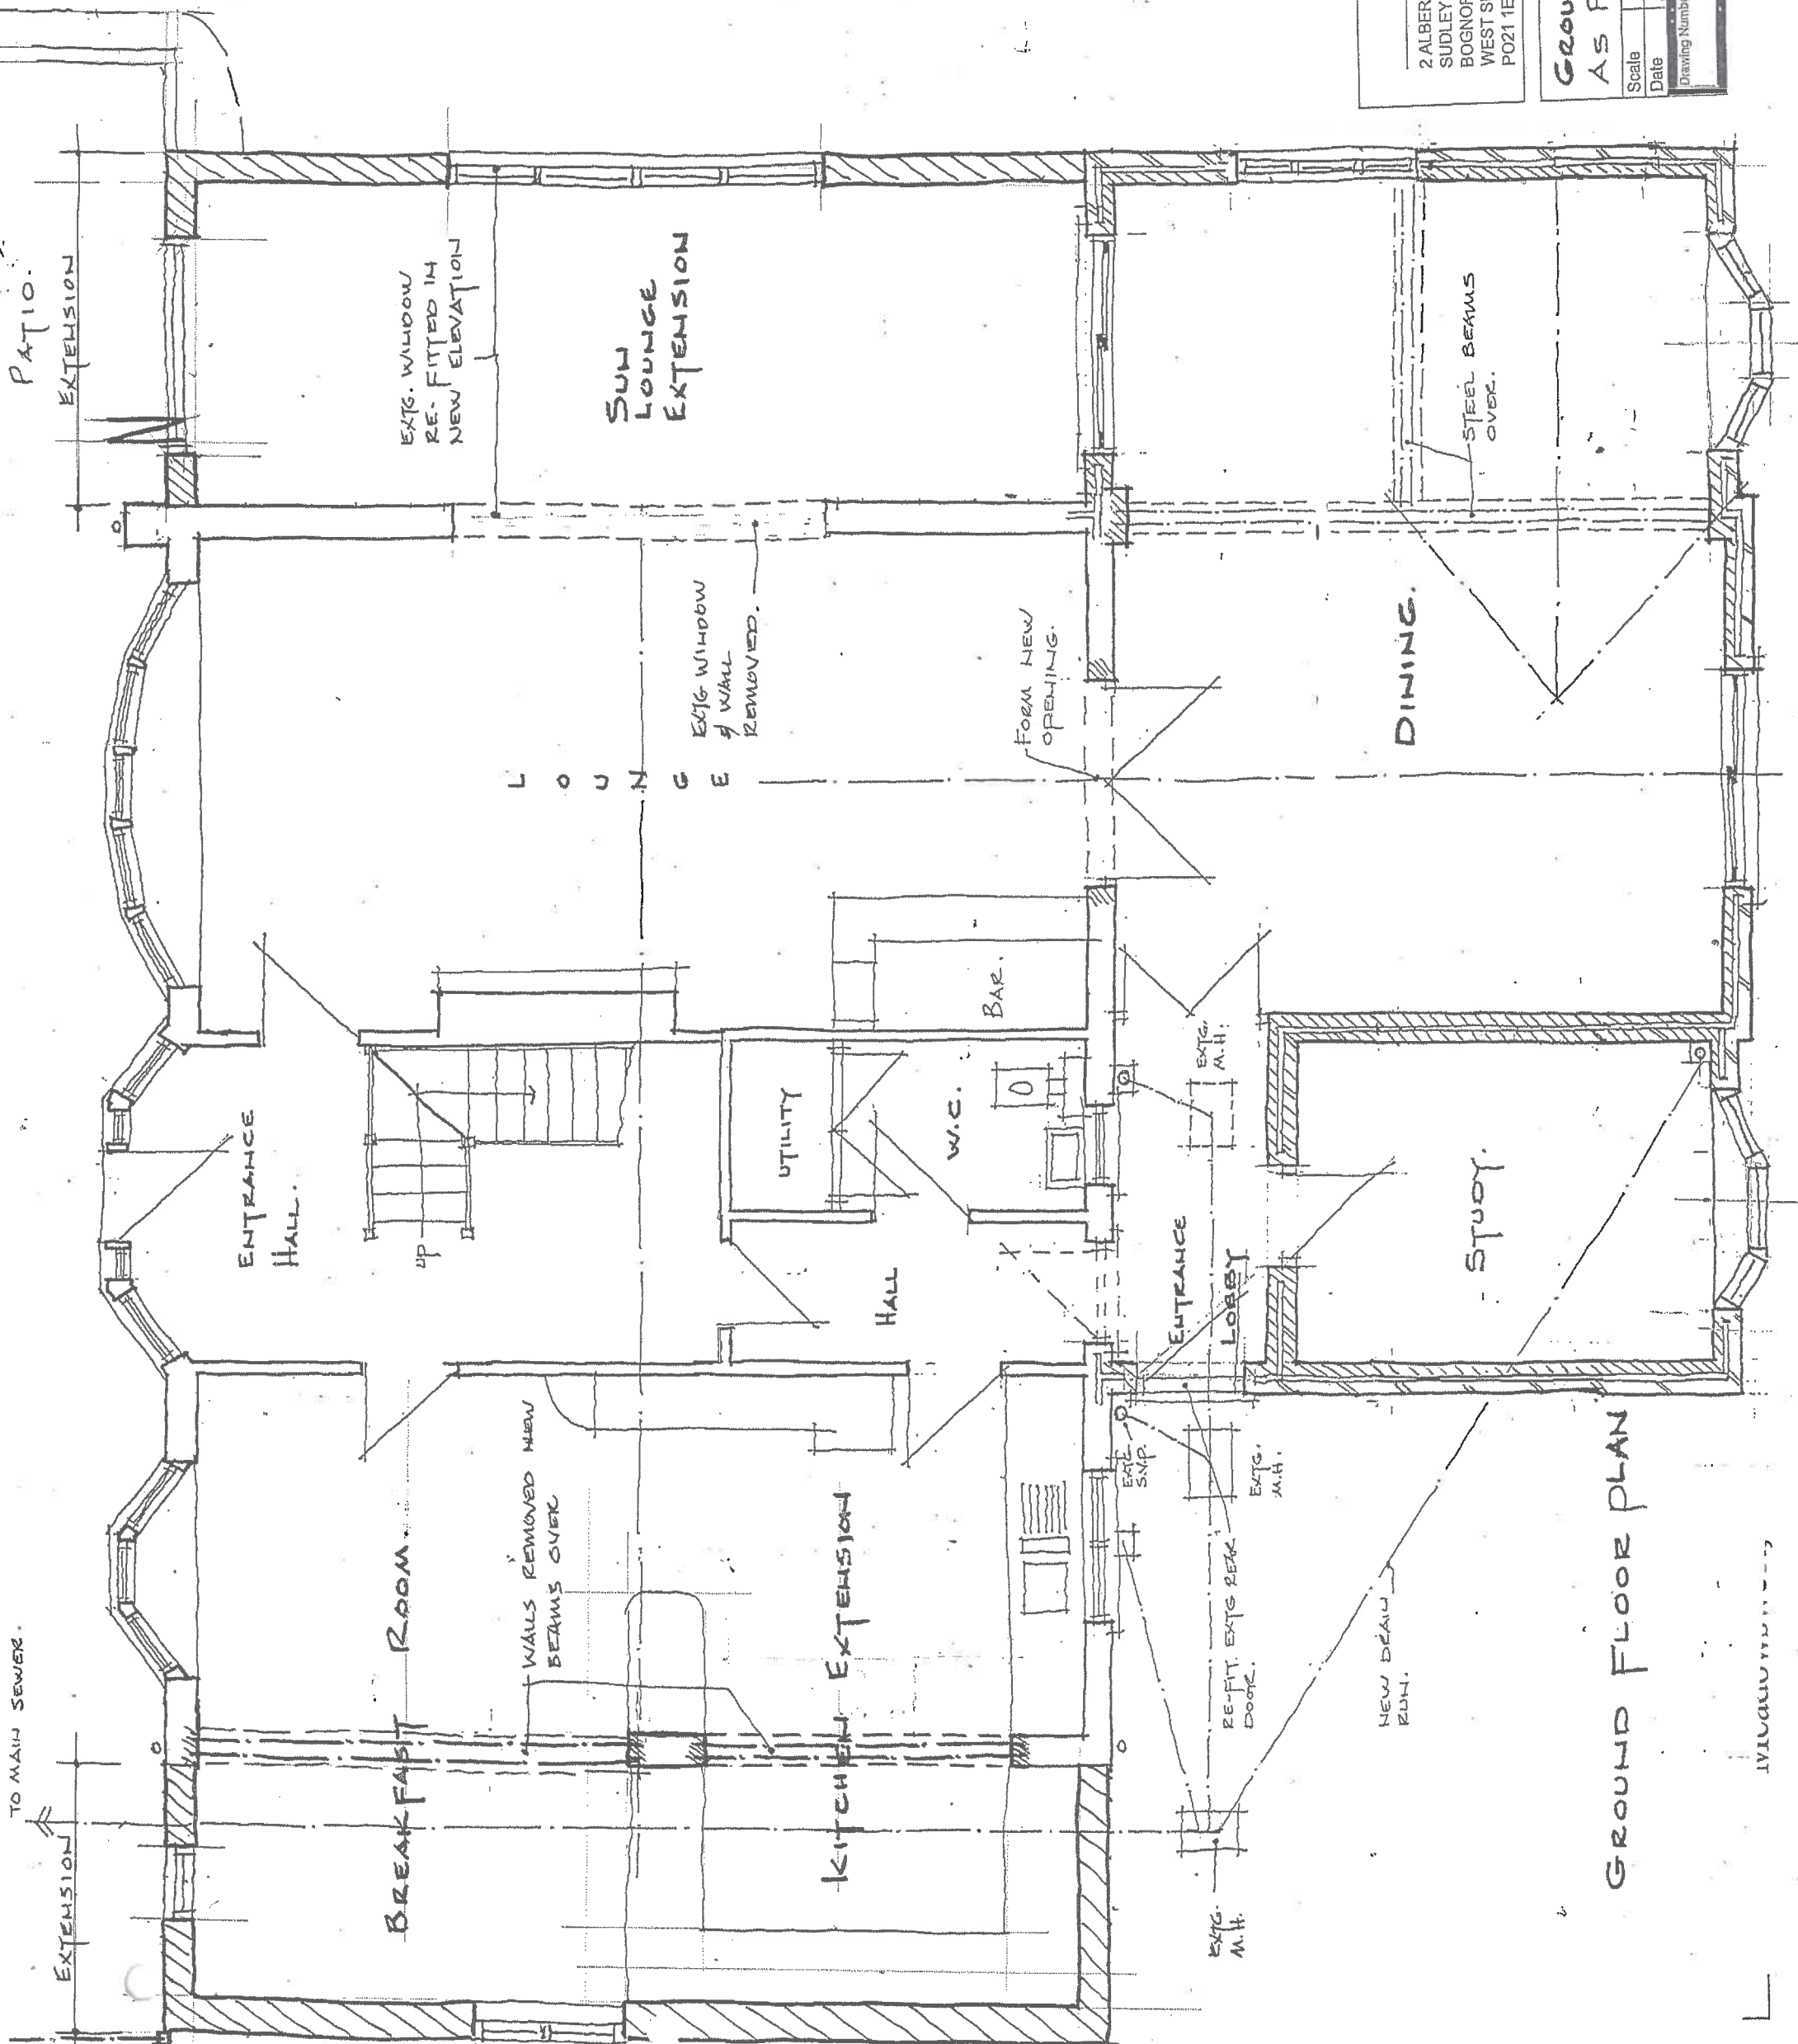

GROUND FLOOR PLAN