


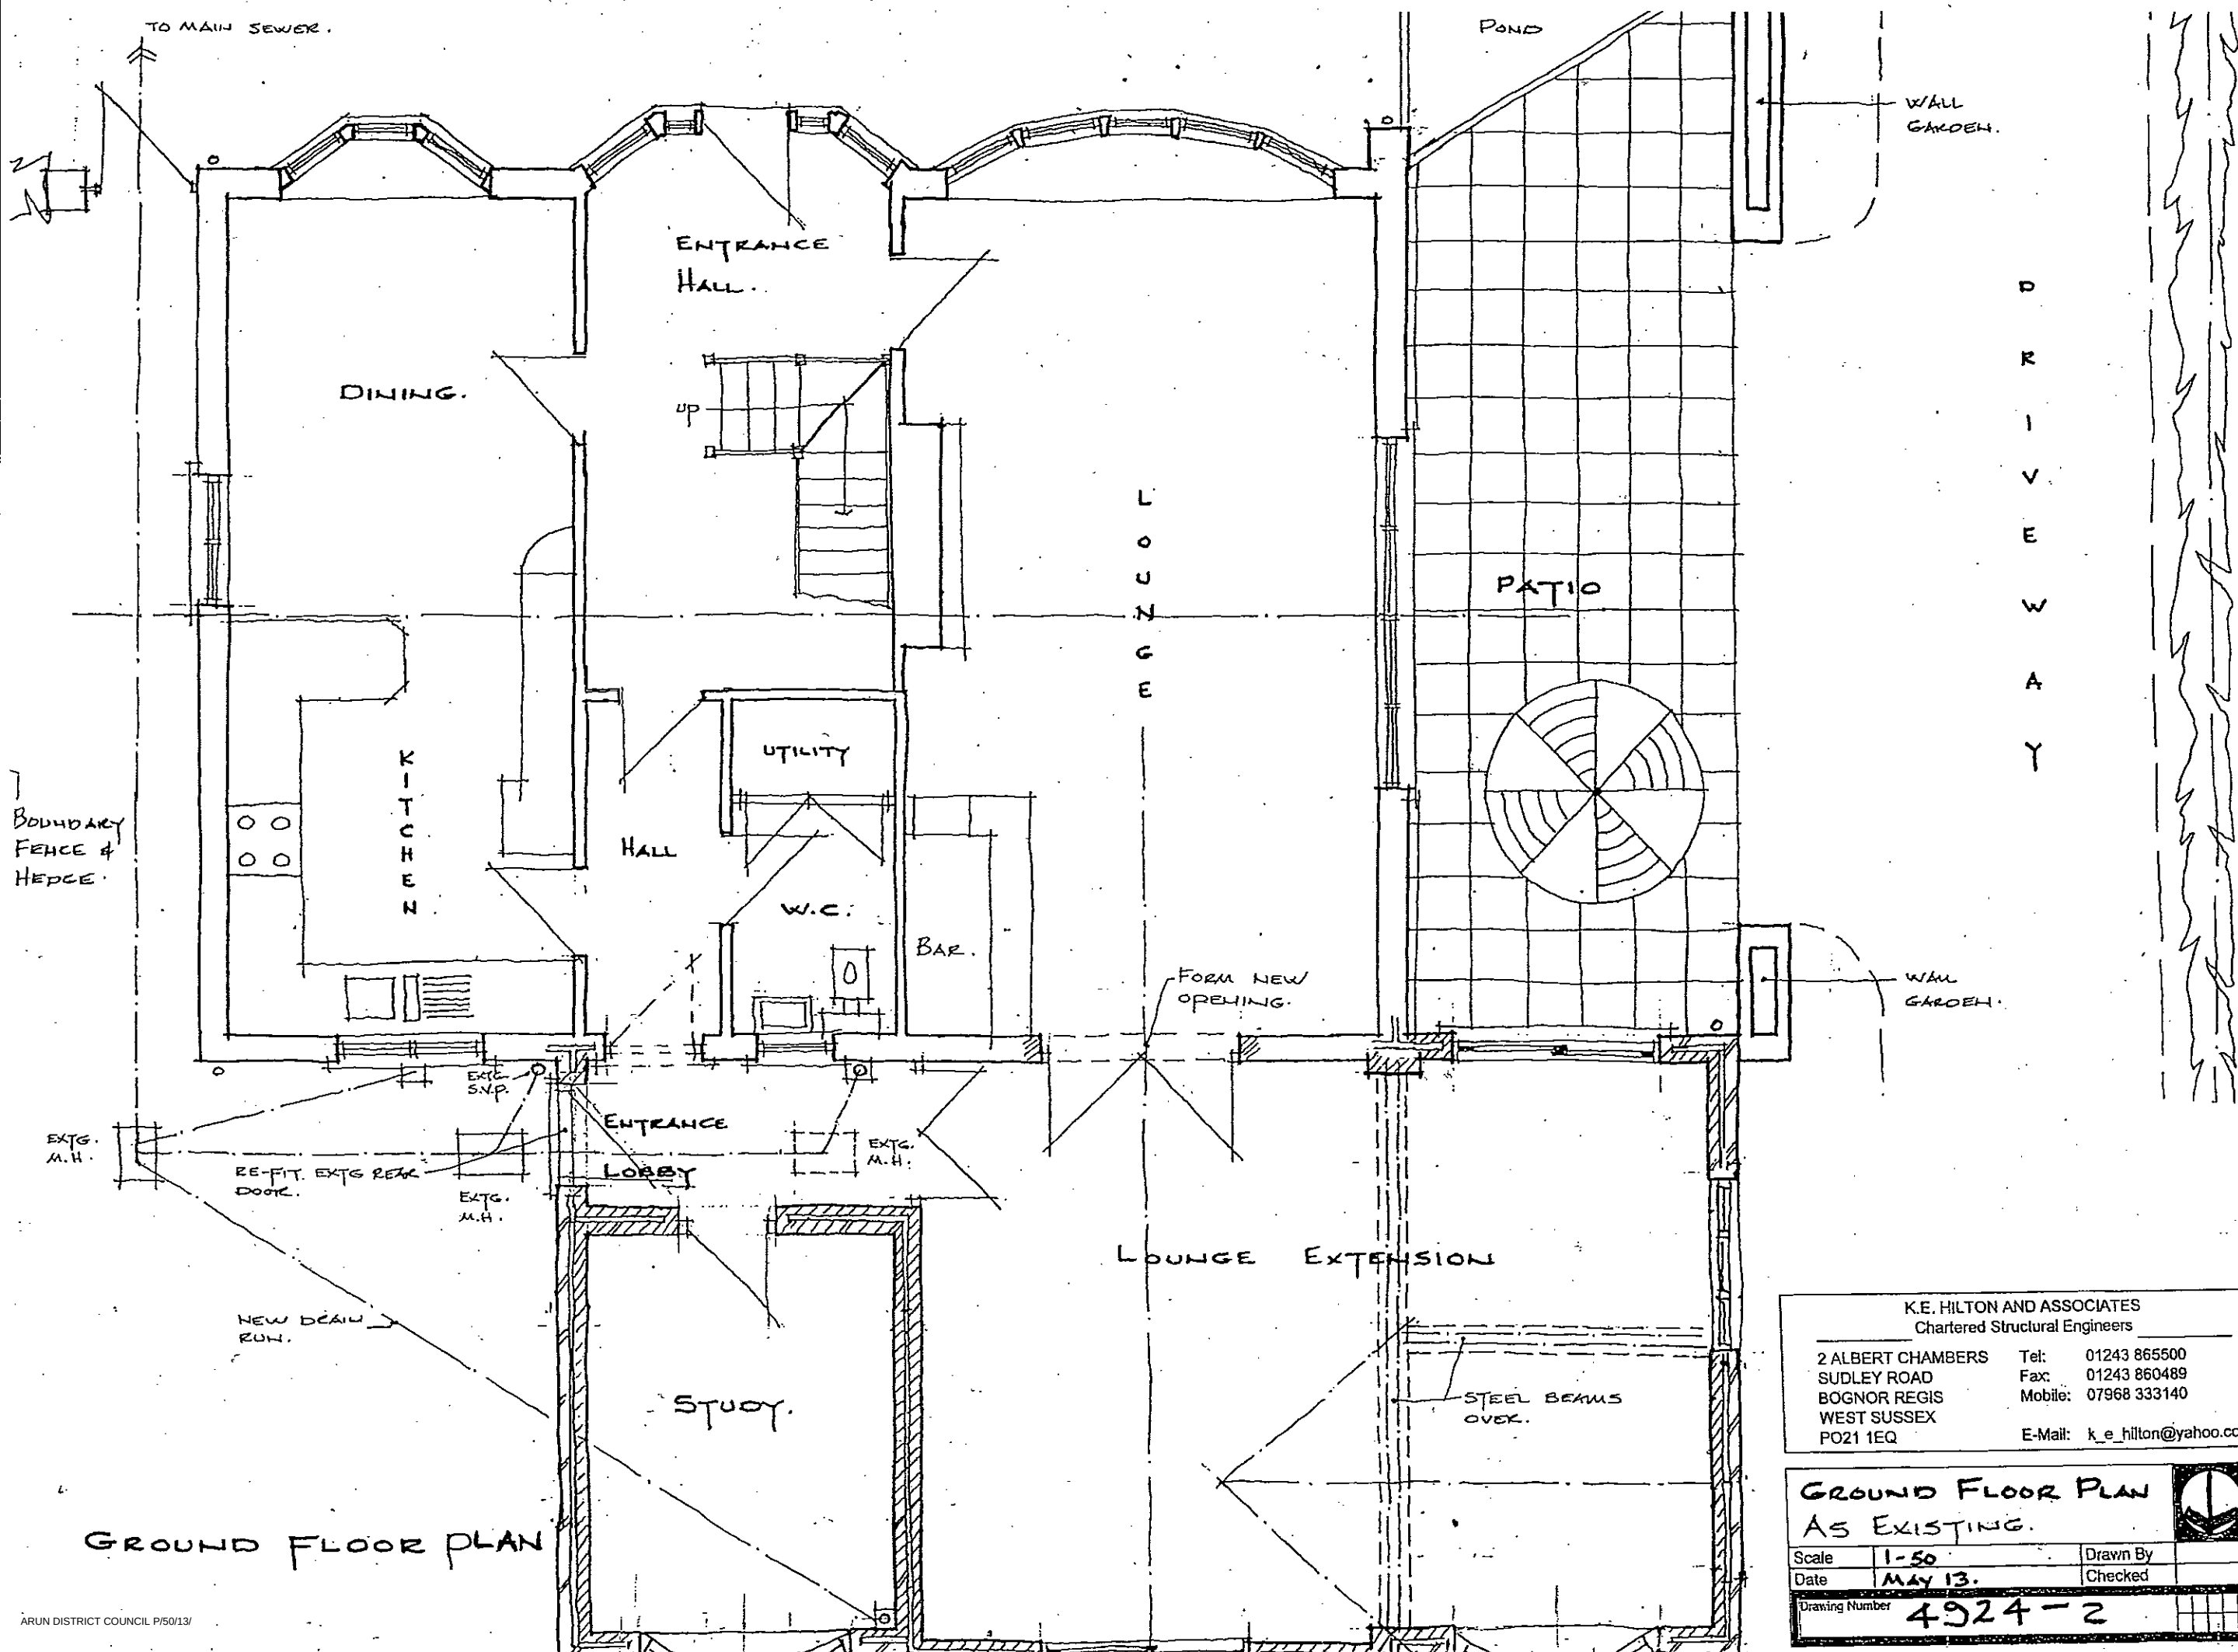

K.E. HILTON AND ASSOCIATES
Chartered Structural Engineers

2 ALBERT CHAMBERS
SUDLEY ROAD
BOGNOR REGIS
WEST SUSSEX
PO21 1EQ

Tel: 01243 865500
Fax: 01243 860489
Mobile: 07968 333140

E-Mail: k_e_hilton@yahoo.co.uk

GROUND FLOOR PLAN
AS EXISTING.

Scale 1-50
Date MAY 13.

Drawn By
Checked

Drawing Number 4924-2



NORTH