


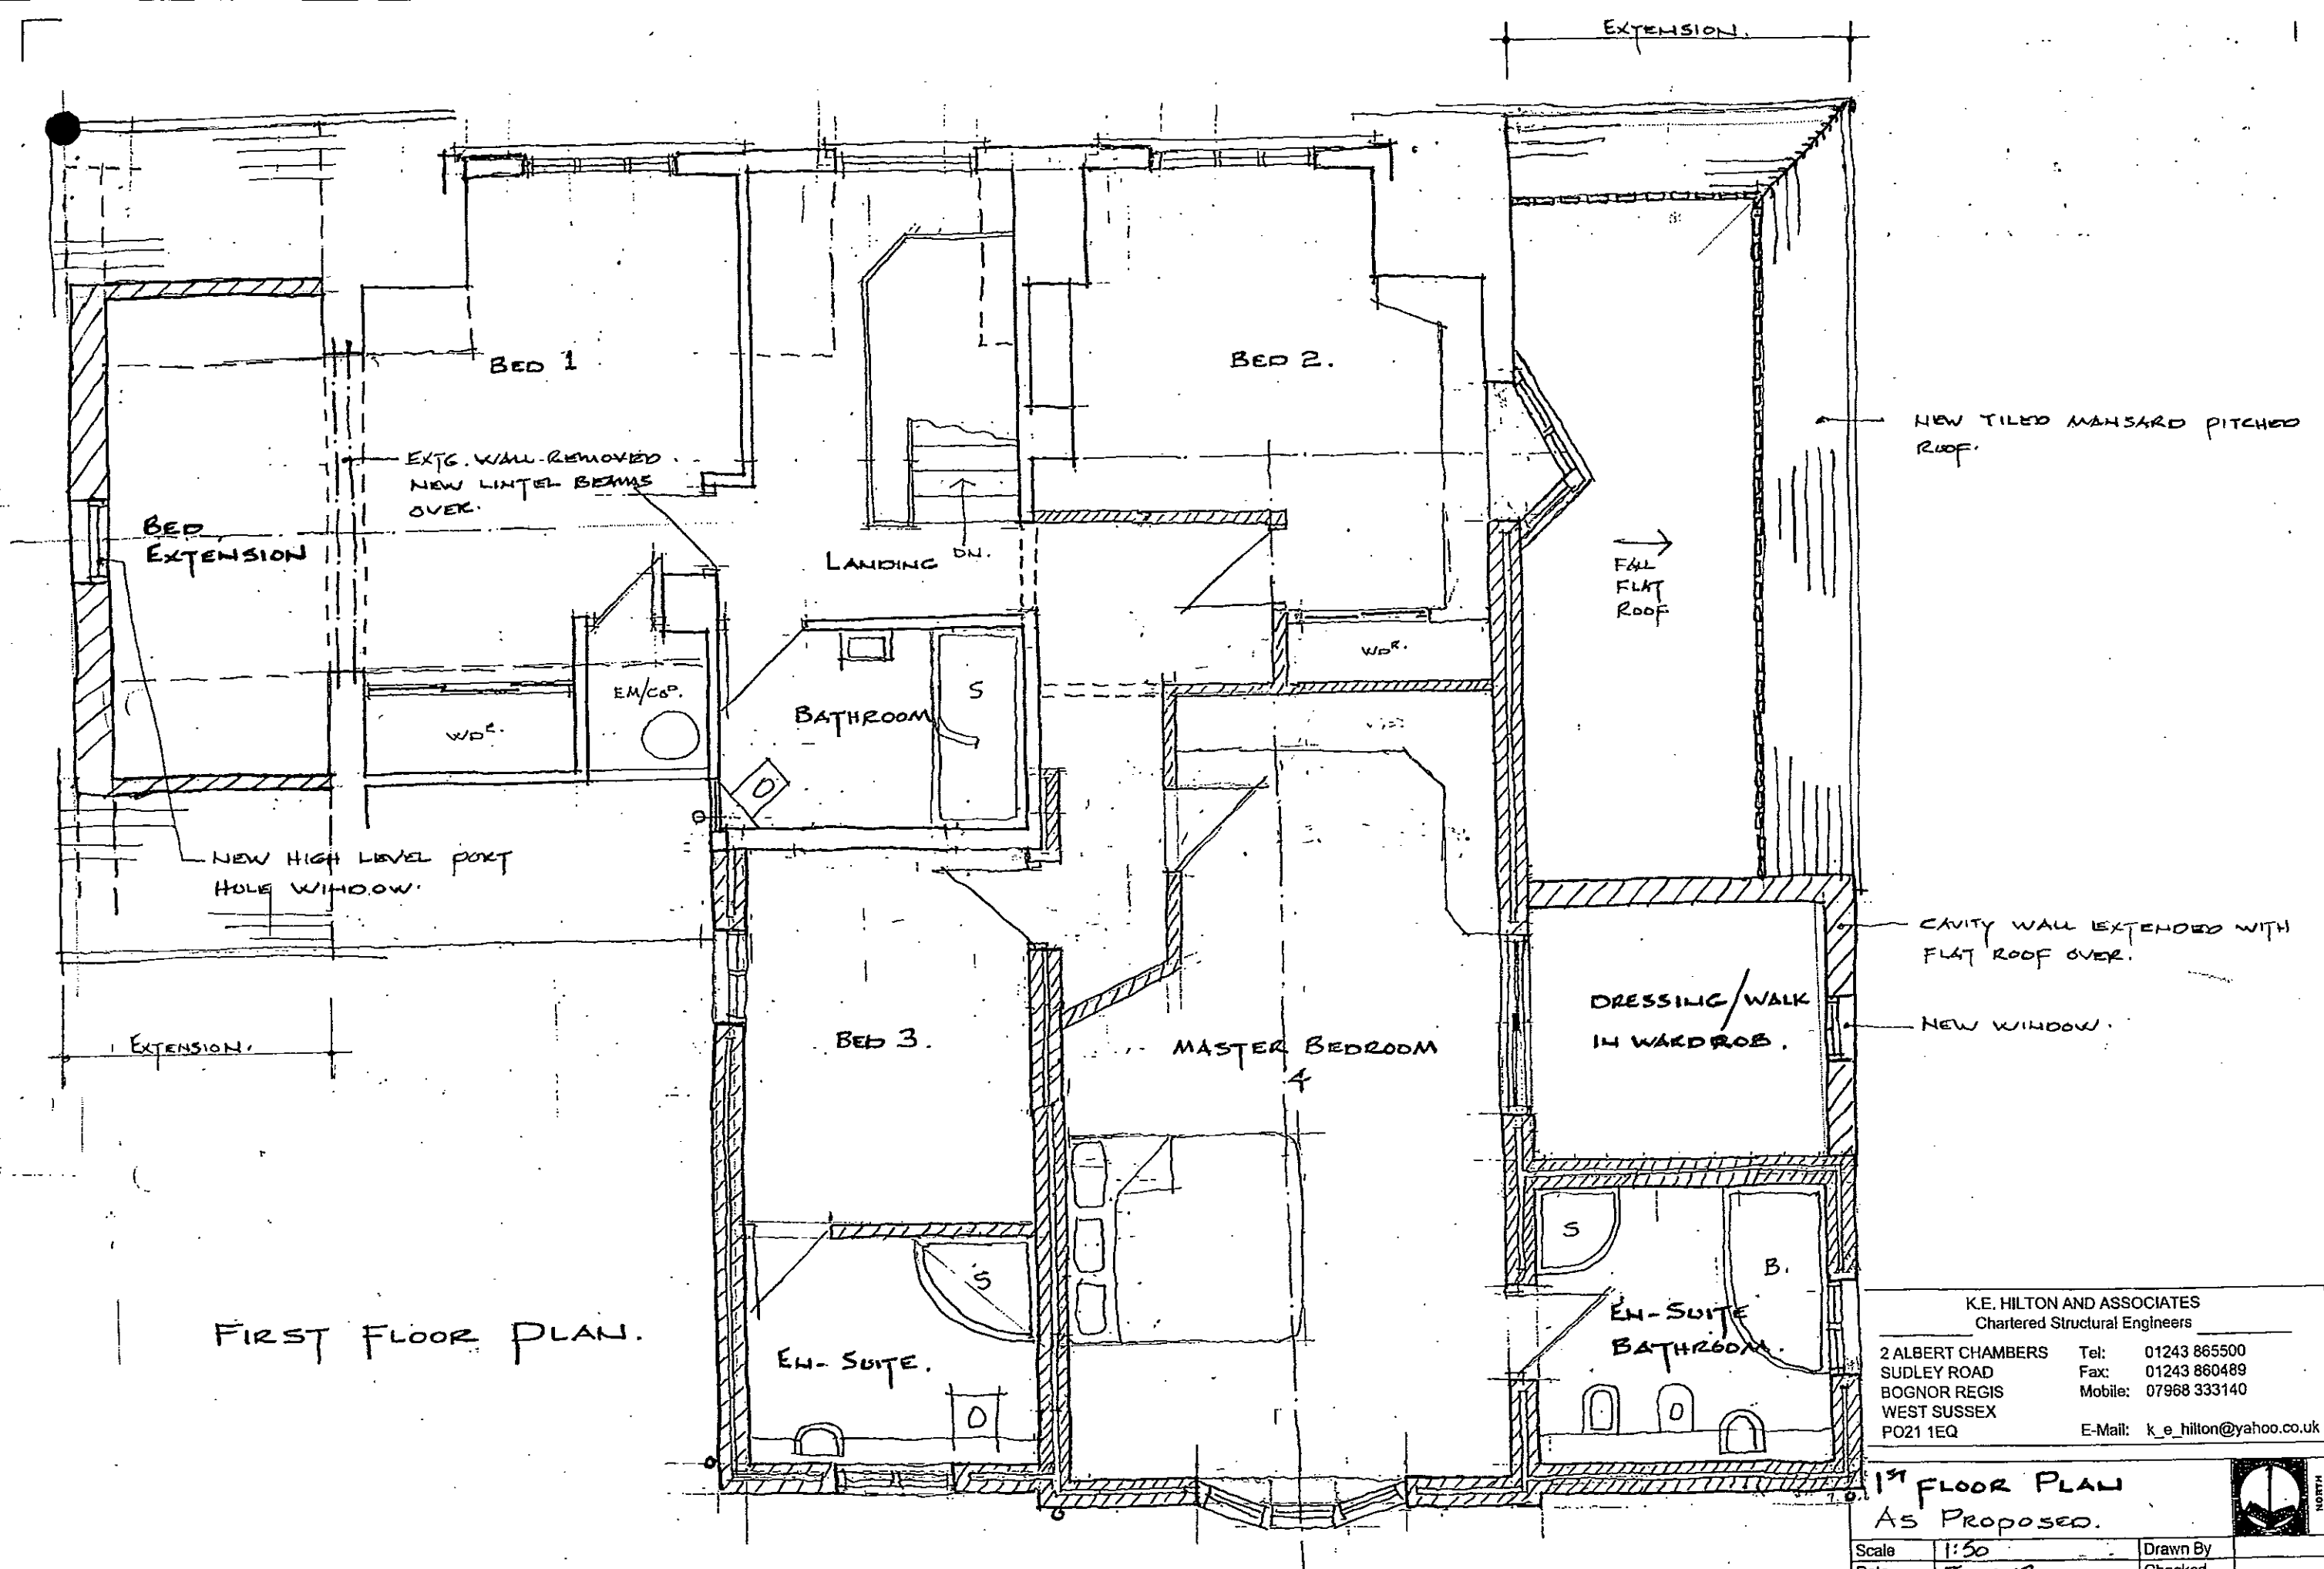

FIRST FLOOR PLAN.

Proposed Ground Floor Kitchen & Lounge Extension with 1st Floor bedroom Extensions over -
Meadowsweet, Summer Lane, Pagham, Po21 4NG.

K.E. HILTON AND ASSOCIATES Chartered Structural Engineers			
2 ALBERT CHAMBERS SUDLEY ROAD BOGNOR REGIS WEST SUSSEX PO21 1EQ		Tel: 01243 865500 Fax: 01243 860489 Mobile: 07968 333140 E-Mail: k_e_hilton@yahoo.co.uk	
1 st FLOOR PLAN As Proposed.			
Scale	1:50	Drawn By	
Date	JUNE 13	Checked	
Drawing Number	4924-6		

