


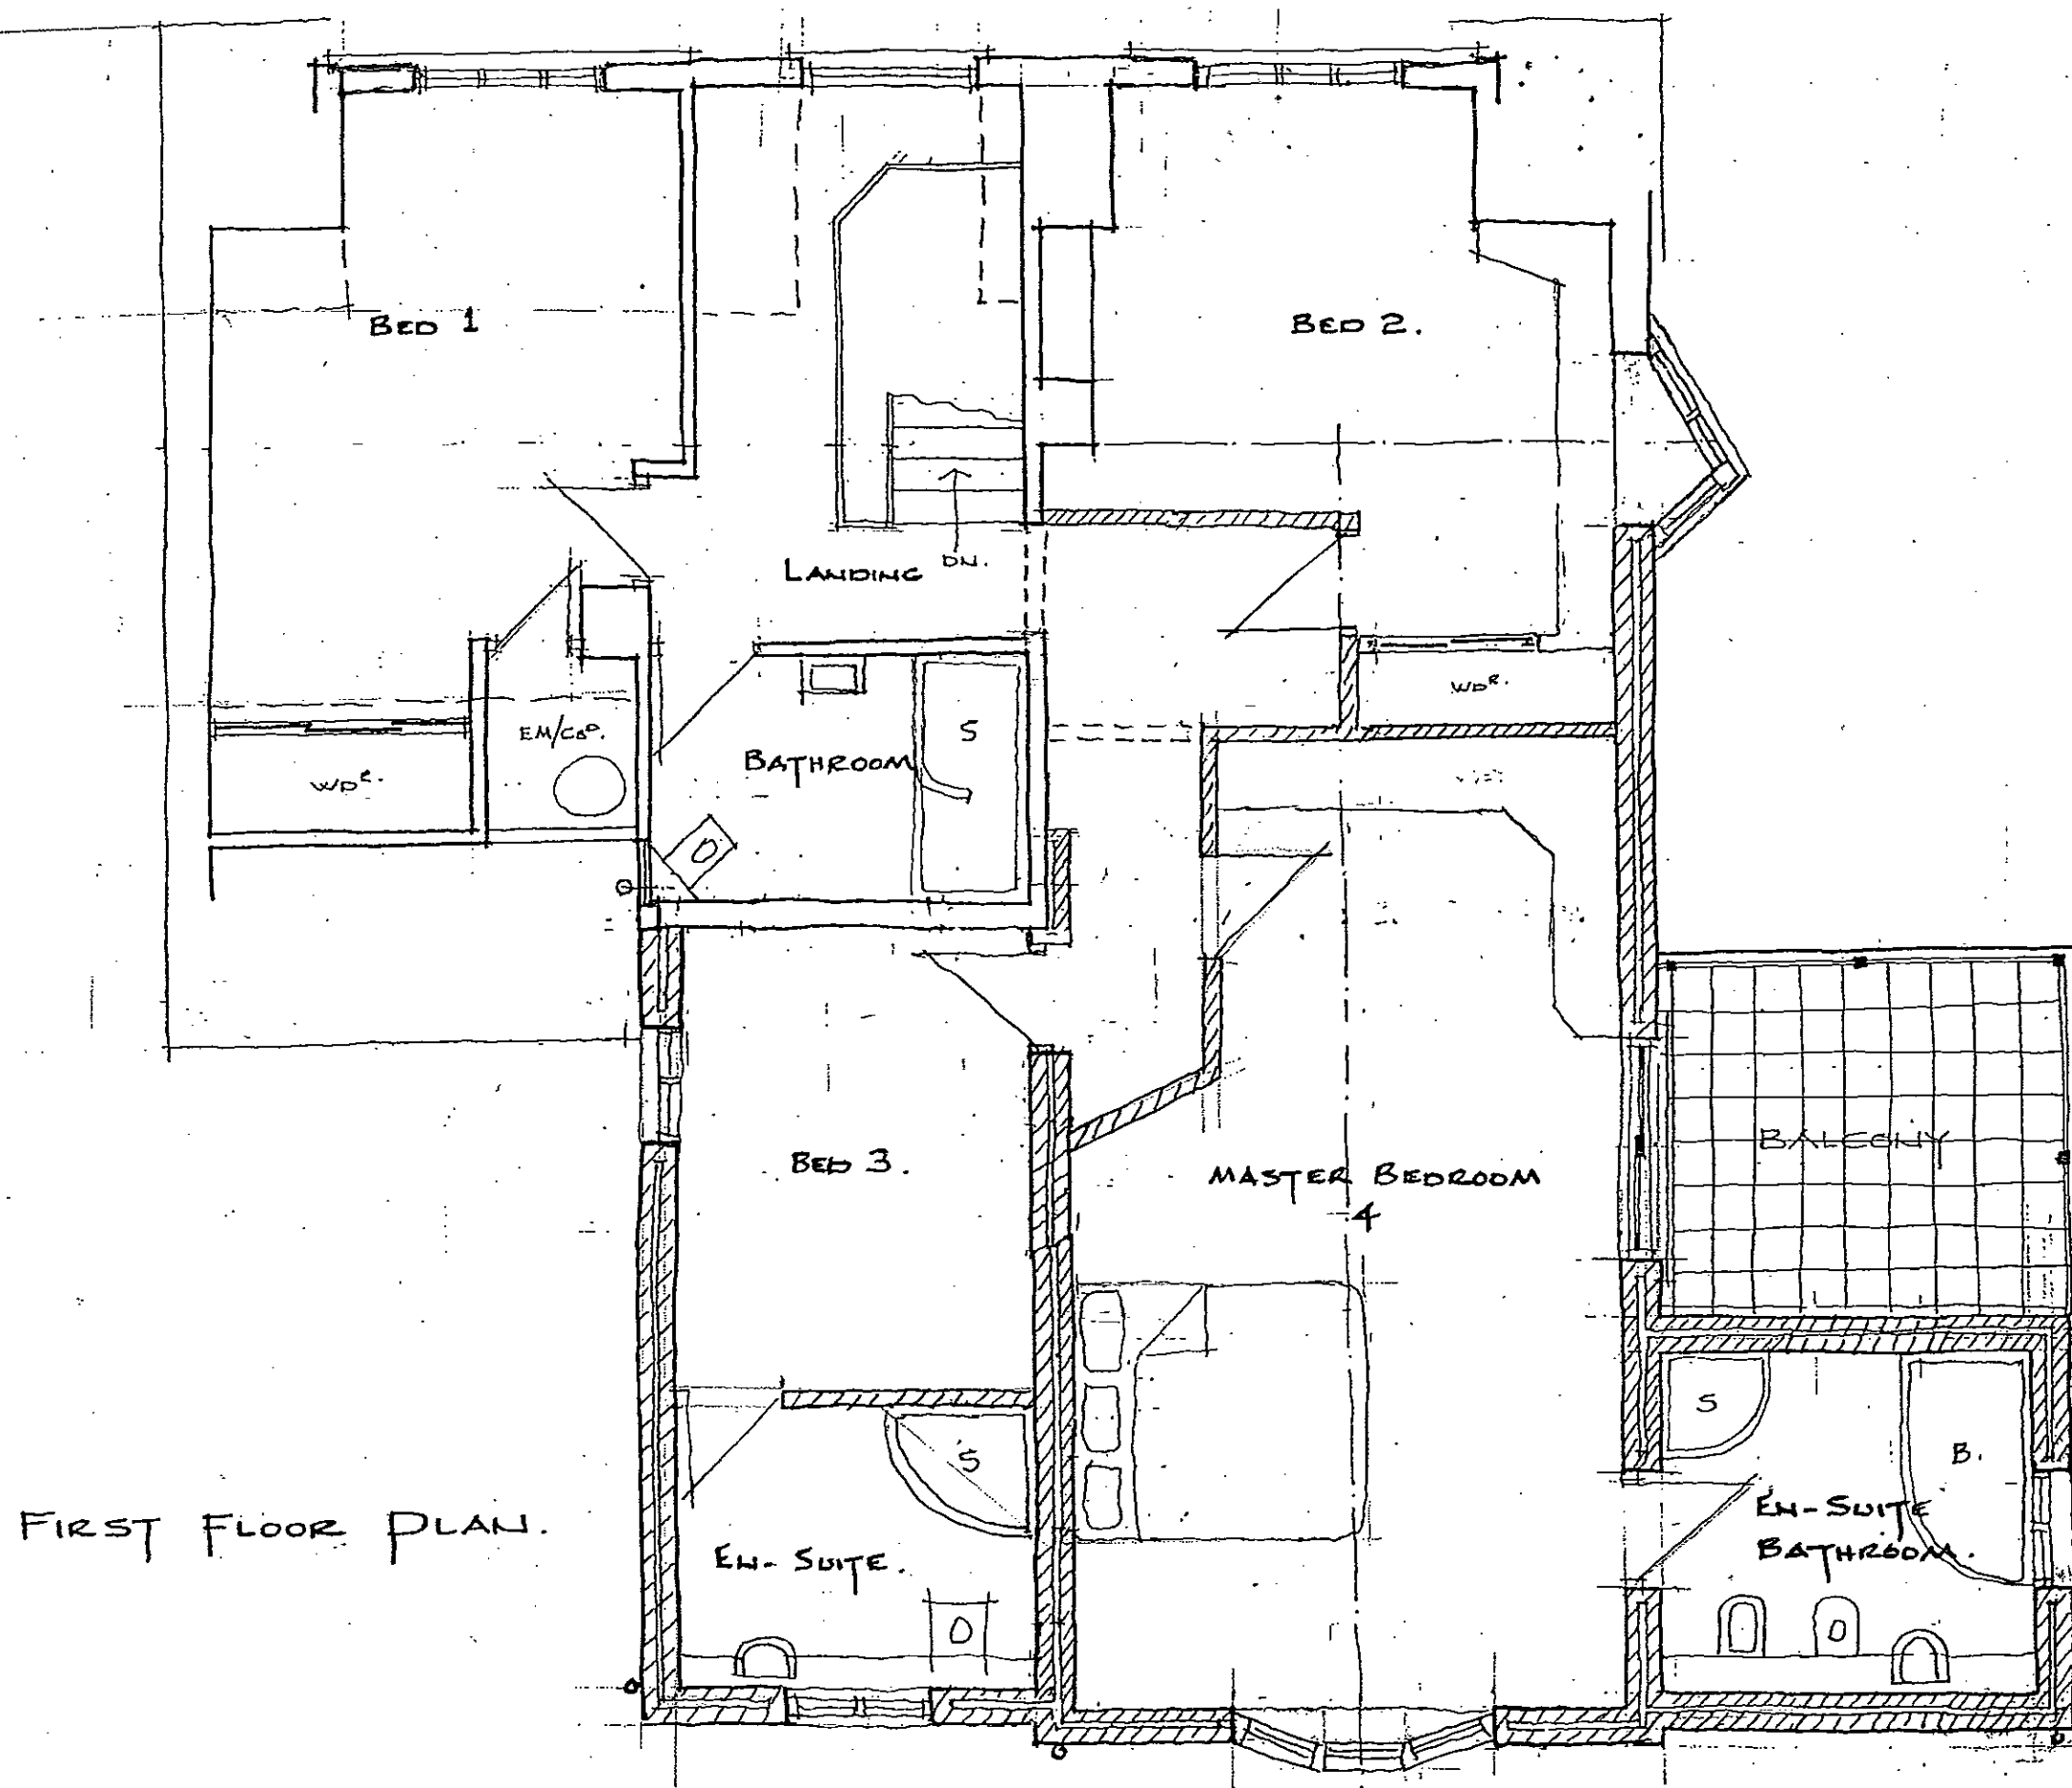

FIRST FLOOR PLAN.

NOTES:

1. Do not scale this drawing. Use figured dimensions only, except for Planning purposes.
2. All dimensions must be checked on site by the contractor prior to commencement of work.
3. All construction details are Indicative and are to be checked and confirmed on site and any divergence's are to be agreed with the Contract Administrator.

THIS DRAWING TO BE READ IN-CONJUNCTION WITH THE BUILDING CONTROL AND CONSTRUCTION NOTES

K.E. HILTON AND ASSOCIATES Chartered Structural Engineers			
2 ALBERT CHAMBERS	Tel:	01243 865500	
SUDLEY ROAD	Fax:	01243 860489	
BOGNOR REGIS	Mobile:	07968 333140	
WEST SUSSEX			
PO21 1EQ	E-Mail:	k_e_hilton@yahoo.co.uk	

1ST FLOOR PLAN.
AS EXISTING

Scale	1:50	Drawn By	
Date	JUNE 13	Checked	
Drawing Number	4924-3		



Proposed Ground Floor Kitchen & Lounge Extension with 1st Floor bedroom Extensions over -
Meadowsweet. Summer Lane. Pagham. PO21 4NG.