


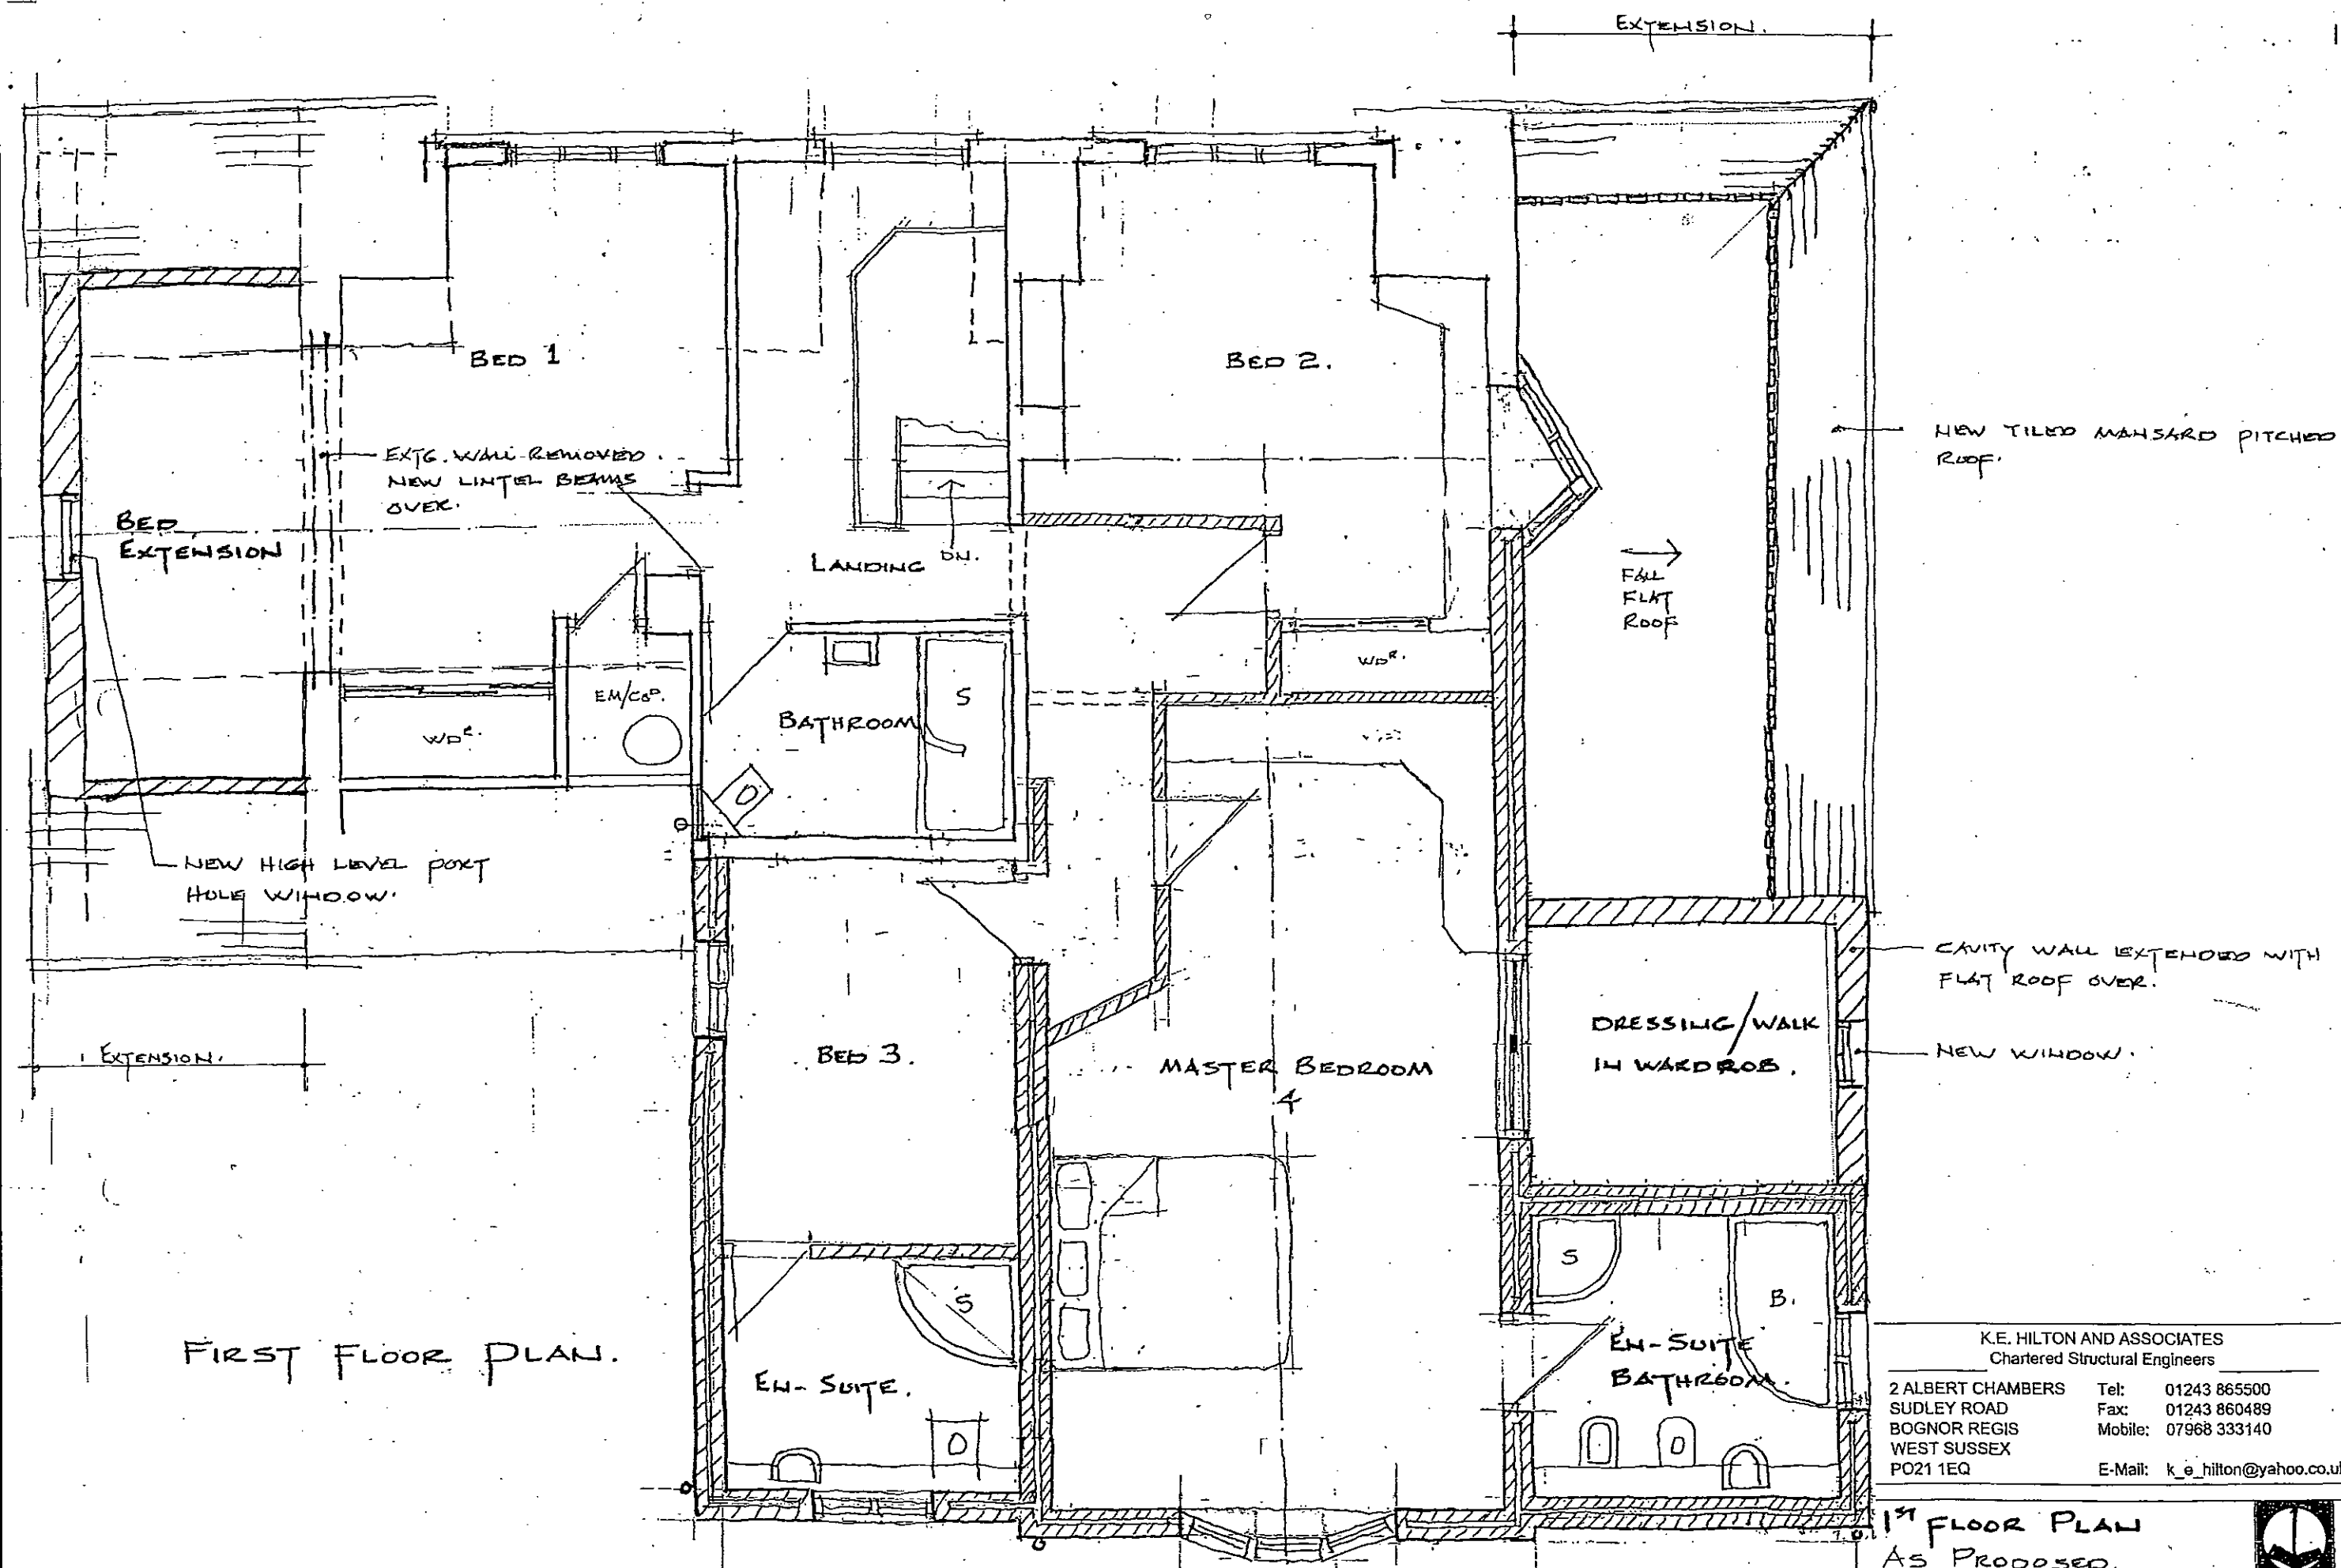

FIRST FLOOR PLAN.

K.E. HILTON AND ASSOCIATES
Chartered Structural Engineers
2 ALBERT CHAMBERS Tel: 01243 865500
SUDLEY ROAD Fax: 01243 860489
BOGNOR REGIS Mobile: 07968 333140
WEST SUSSEX
PO21 1EQ E-Mail: k_e_hilton@yahoo.co.uk

1st FLOOR PLAN As Proposed.		NORTH
Scale 1:50	Drawn By	
Date JUNE 13	Checked	
Drawing Number 4924-6		

Proposed Ground Floor Kitchen & Lounge Extension with 1st Floor bedroom Extensions over -
Meadowsweet Summer Lane Paotham PO21 4NG.