




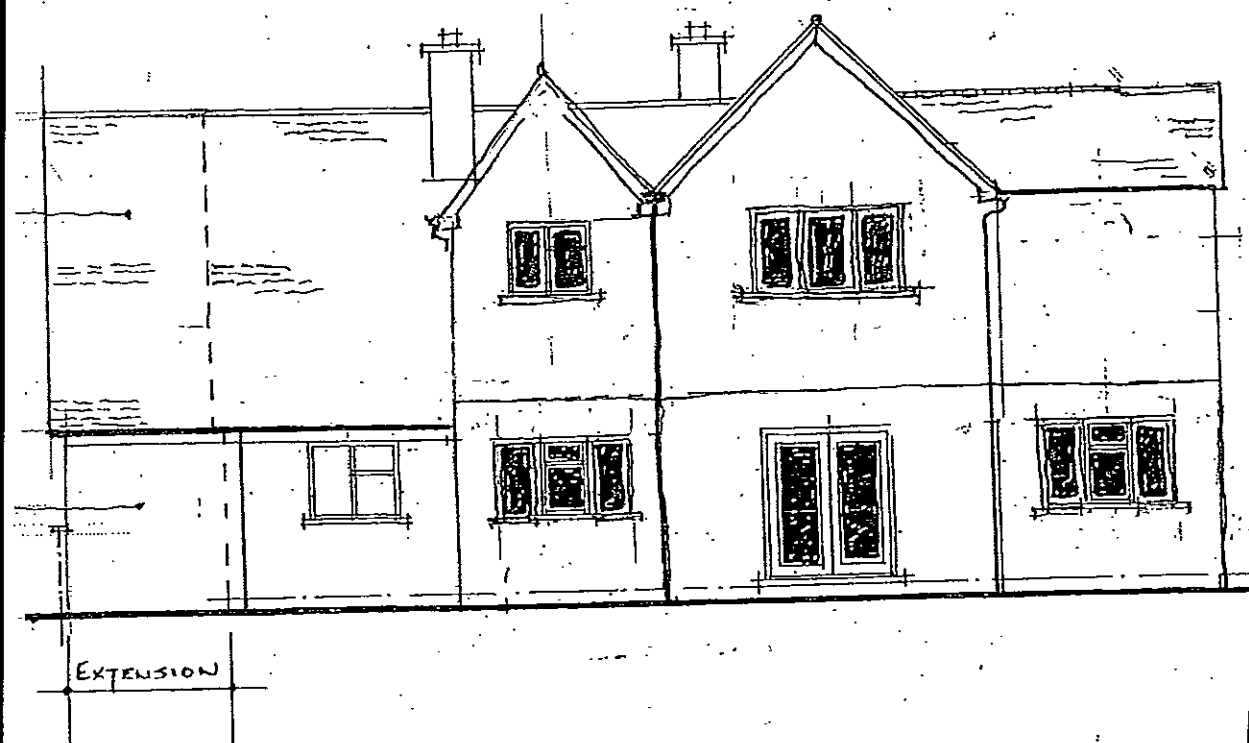


NORTH ELEVATION.

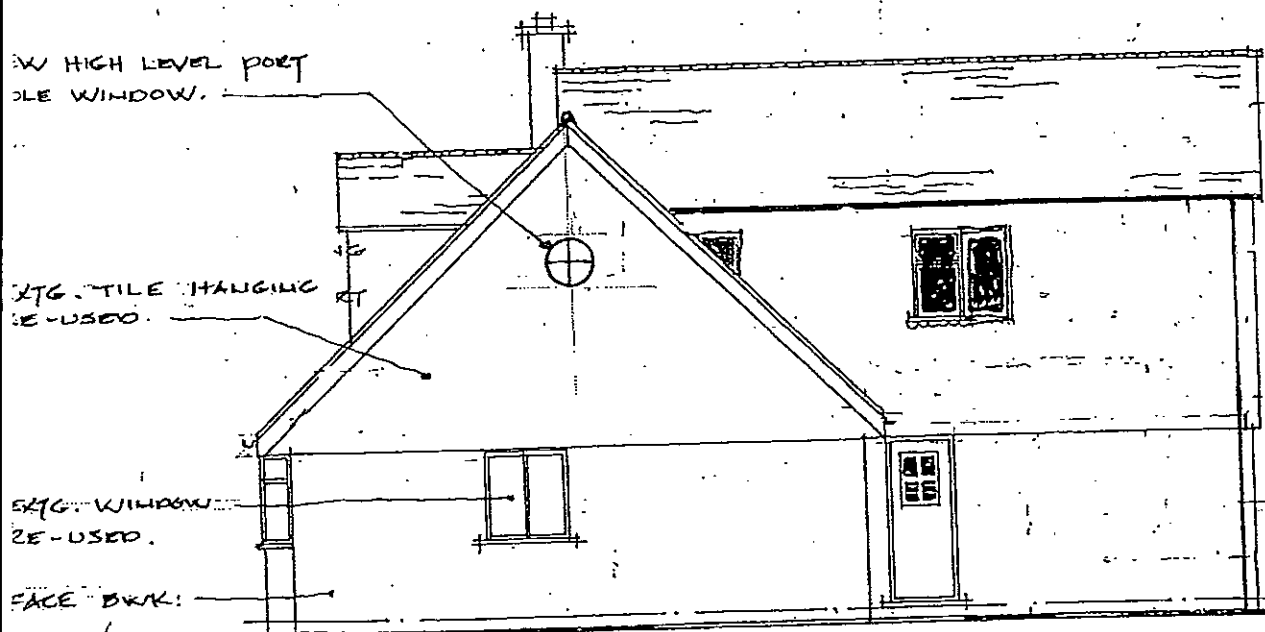

EAST ELEVATION

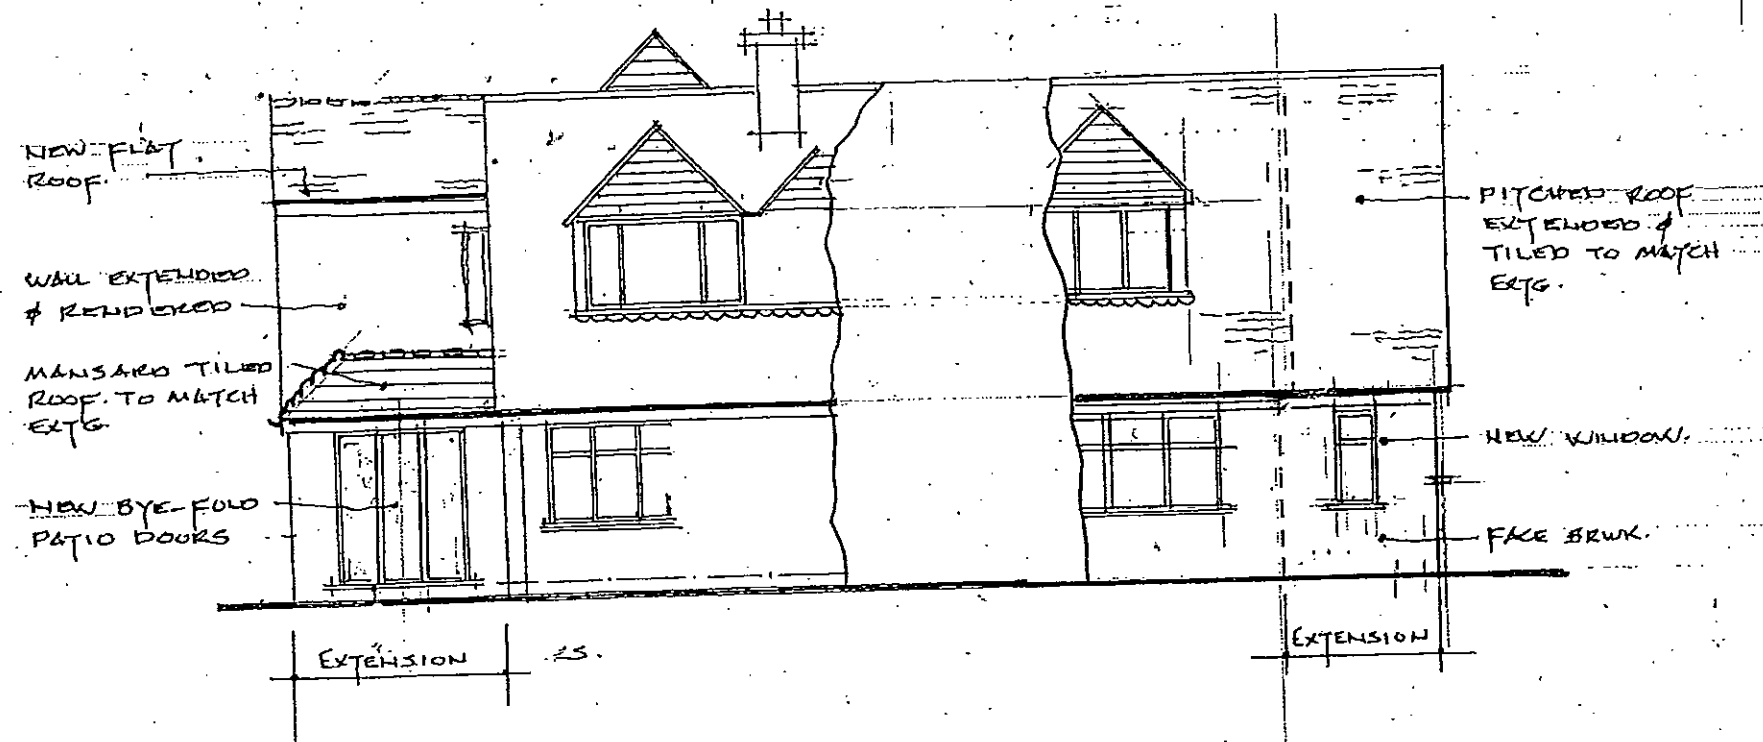

PART SOUTH ELEVATION.

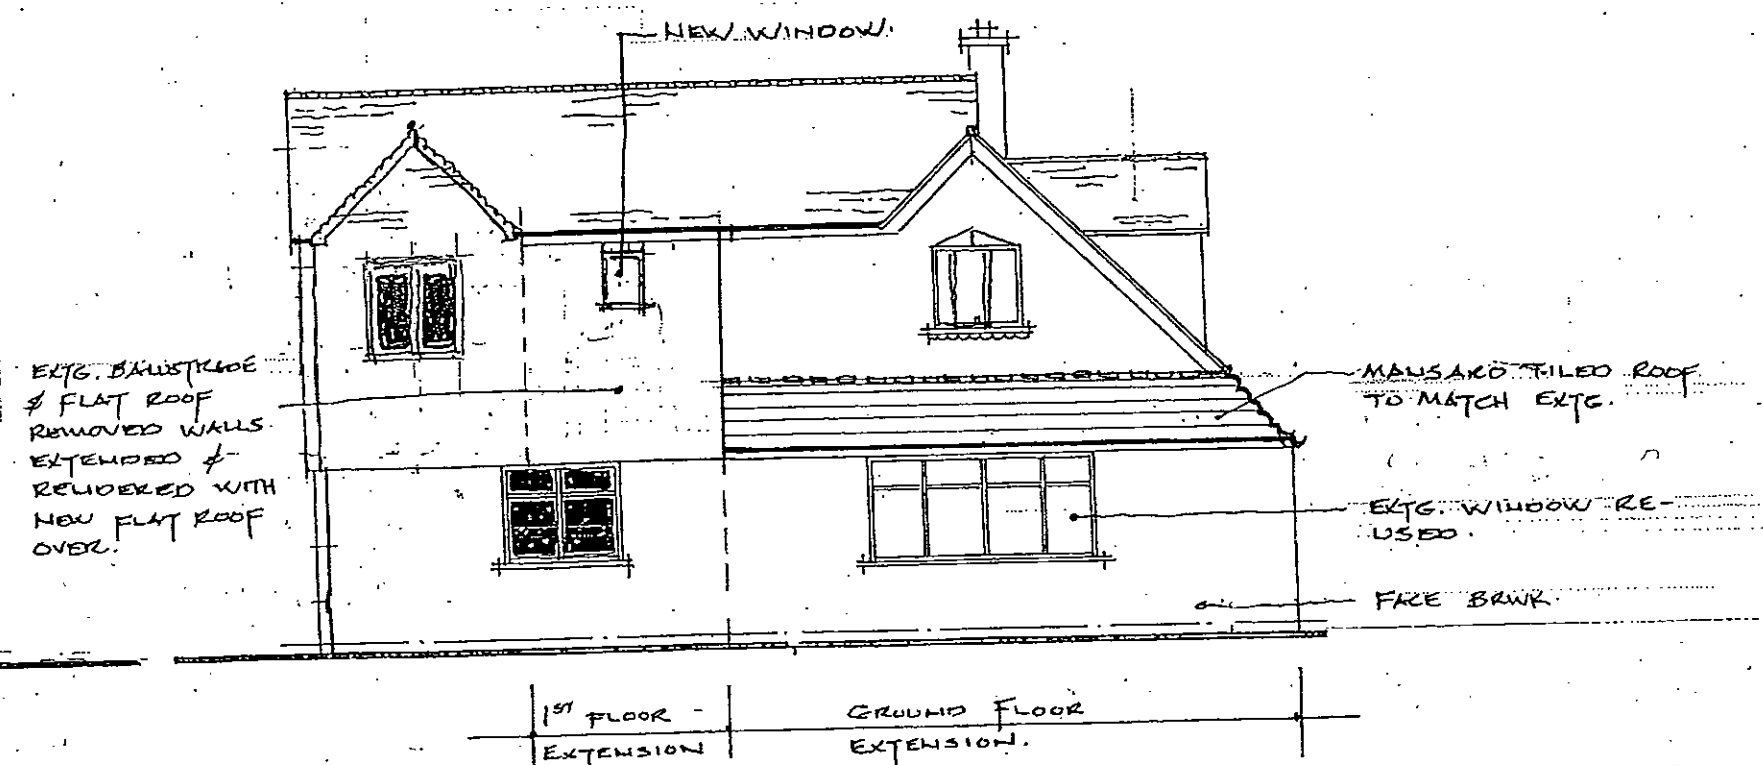

WEST ELEVATION

K.E. HILTON AND ASSOCIATES  
Chartered Structural Engineers  
2 ALBERT CHAMBERS  
SUDLEY ROAD  
BOGNOR REGIS  
WEST SUSSEX  
PO21 1EQ  
Tel: 01243 865500  
Fax: 01243 860489  
Mobile: 07968 333140  
E-Mail: k\_e\_hilton@yahoo.co.uk

|                            |         |          |
|----------------------------|---------|----------|
| ELEVATIONS.<br>As Proposed |         | NORTH    |
| Scale                      | 1:100   |          |
| Date                       | JUNE 13 | Drawn By |
| Drawing Number             | 4924-7  | Checked  |

Proposed Ground Floor Kitchen & Lounge Extension, with 1<sup>st</sup> Floor bedroom Extensions over -  
Meadowcroft Summer Lane, Pagham, Po21 4NG.