

RIGHT-OF-WAY

Proposed Lounges &
1st Floor Bedroom
Extension.

Meadow Sweet

~~BOUNDARY
FEELING~~

PROPOSED KITCHEN &
1ST FLOOR BEDROOM EXTENSION

SUMMER LANE


98.450

Block Plan Scale 1 : 250

Proposed Ground Floor Kitchen & Lounge Extension with 1st Floor bedroom Extensions over -
Meadowsweet, Summer Lane, Pagham, PO21 4NG.

NOTES:

1. Do not scale this drawing. Use figured dimensions only, except for Planning purposes.
2. All dimensions must be checked on site by the contractor prior to commencement of work.
3. All construction details are indicative and are to be checked and confirmed on site and any divergences are to be agreed with the Contract Administrator.

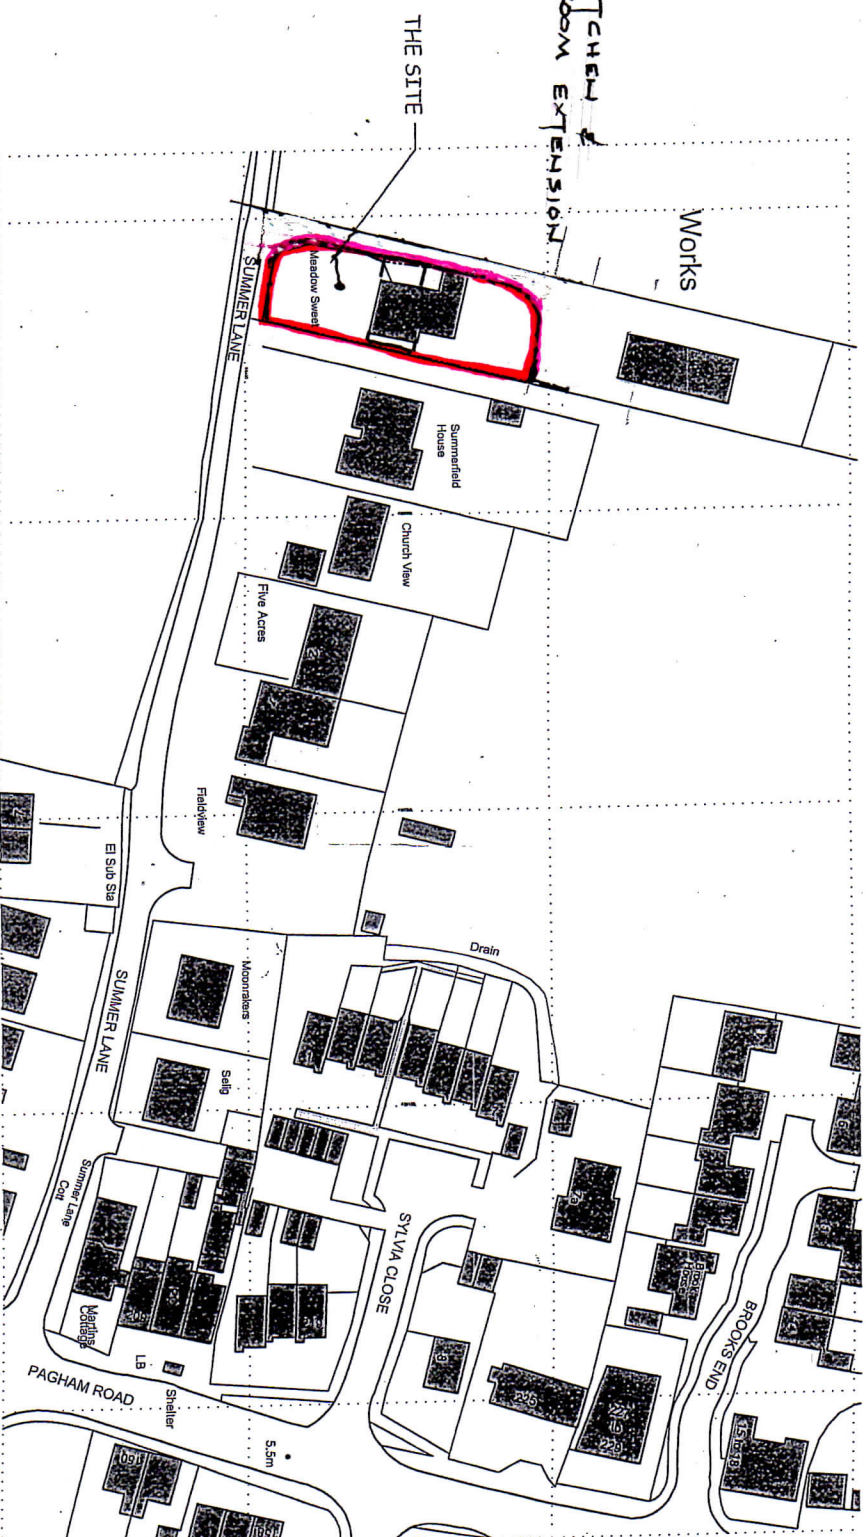

Ordinance Survey, (c) Crown Copyright 2013. All rights reserved. Licence number 100020449

Location Plan Scale 1 : 1250

KEY. A. JULY. 13. SITE LOCATION f Block Plan RINGED IN
RED.

K.E. HILTON AND ASSOCIATES
Chartered Structural Engineers

2 ALBERT CHAMBERS
SUDLEY ROAD
BOGNOR REGIS
WEST SUSSEX
PO21 1EQ

Tel: 01243 865500
Fax: 01243 860489
Mobile: 07968 333140

E-Mail: k_e_hilton@yahoo.com

E-Mail: k_e_hilton@yahoo.co.uk

SITE PLANS.



Scale	A.M.	@ A3	Drawn By
Date	MAY 13.		Checked

Drawing Number
4924-1A