

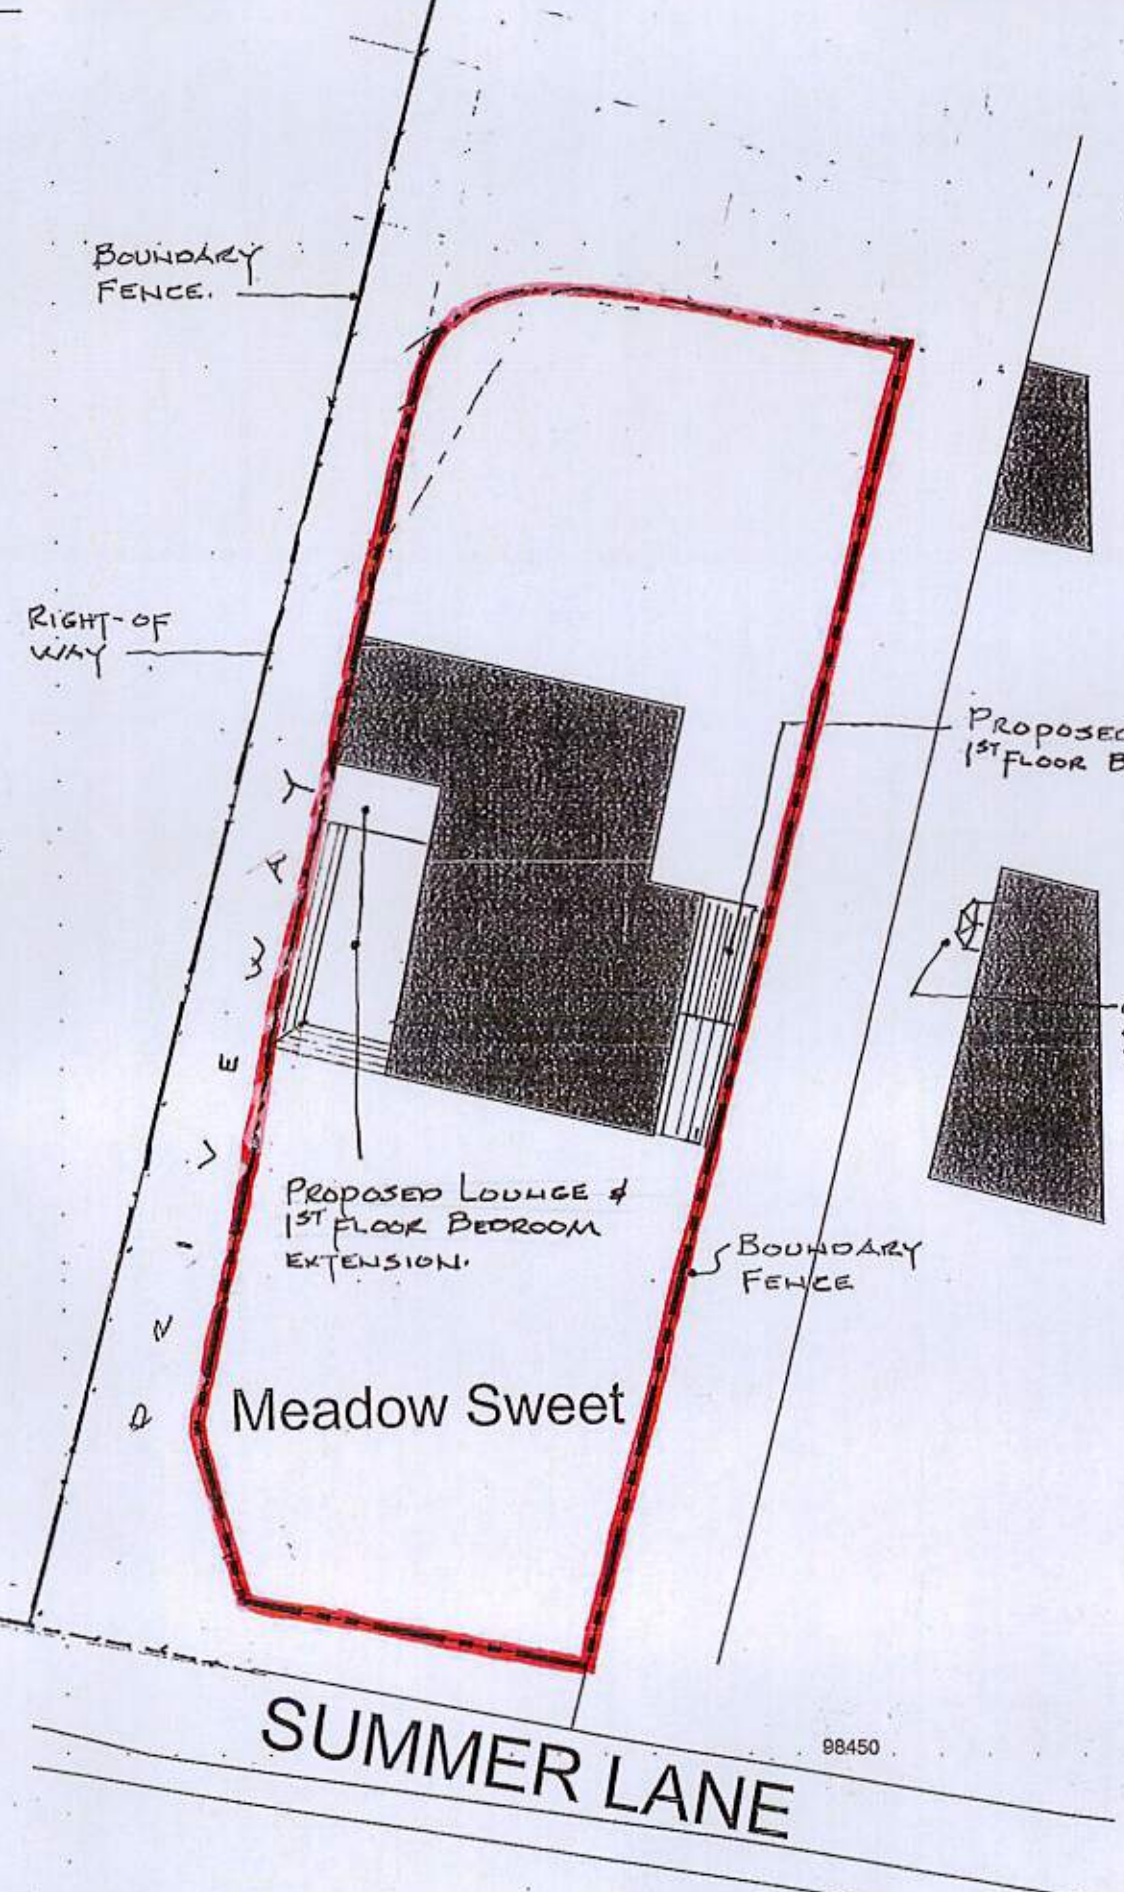


ARUN DISTRICT COUNCIL
 No.
CUBSTITUTION
 RECEIVED

NOTES:
 1. Do not scale this drawing. Use figured dimensions only, except for Planning purposes.
 2. All dimensions must be checked on site by the contractor prior to commencement of work.
 3. All construction details are indicative and are to be checked and confirmed on site and any divergence's are to be agreed with the Contract Administrator.

 

Block Plan Scale 1 : 250

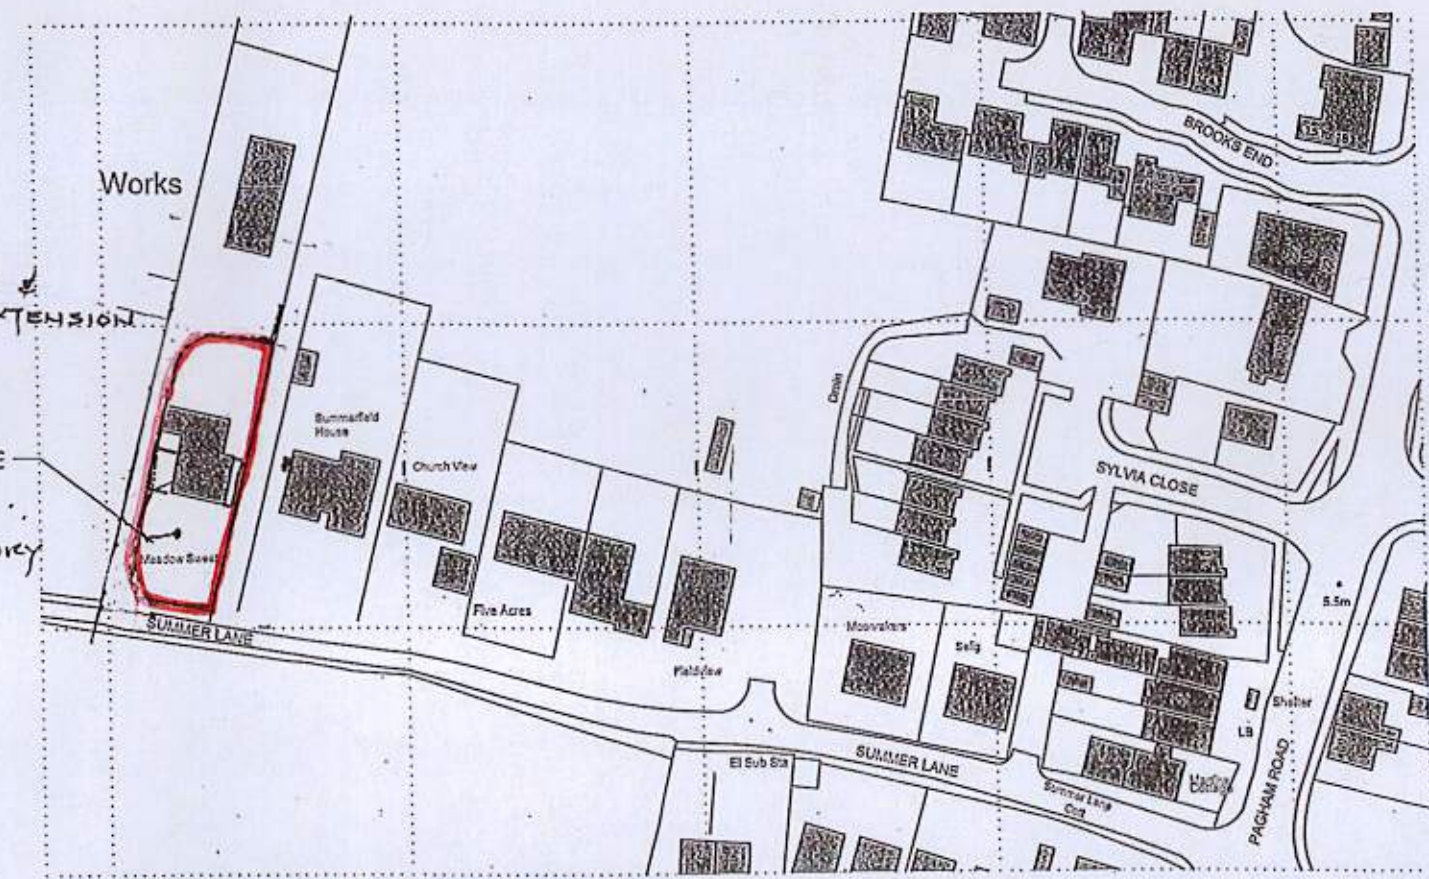

Ordnance Survey, (c) Crown Copyright 2013. All rights reserved. Licence number 100020449

Location Plan Scale 1 : 1250

ARUN DISTRICT COUNCIL
 P 50 13
CUBSTITUTION
 RECEIVED 14.8.13

REV. B. CONS. TO ADJOINING PROPERTY SHOWN
 REV. A. JULY 13. SITE LOCATION & BLOCK PLAN RINGED IN RED.

K.E. HILTON AND ASSOCIATES
 Chartered Structural Engineers
 2 ALBERT CHAMBERS Tel: 01243 865500
 SUDLEY ROAD Fax: 01243 860489
 BOGNOR REGIS Mobile: 07968 333140
 WEST SUSSEX
 PO21 1EQ E-Mail: k_e_hilton@yahoo.co.uk

SITE PLANS.

Scale	A.N.	@ A3	Drawn By	
Date	MAY 13.		Checked	
Drawing Number	4924-1/B			A/B

Proposed Ground Floor Kitchen & Lounge Extension with 1st Floor bedroom Extensions over - Meadowsweet, Summer Lane, Pagham, Po21 4NG.