


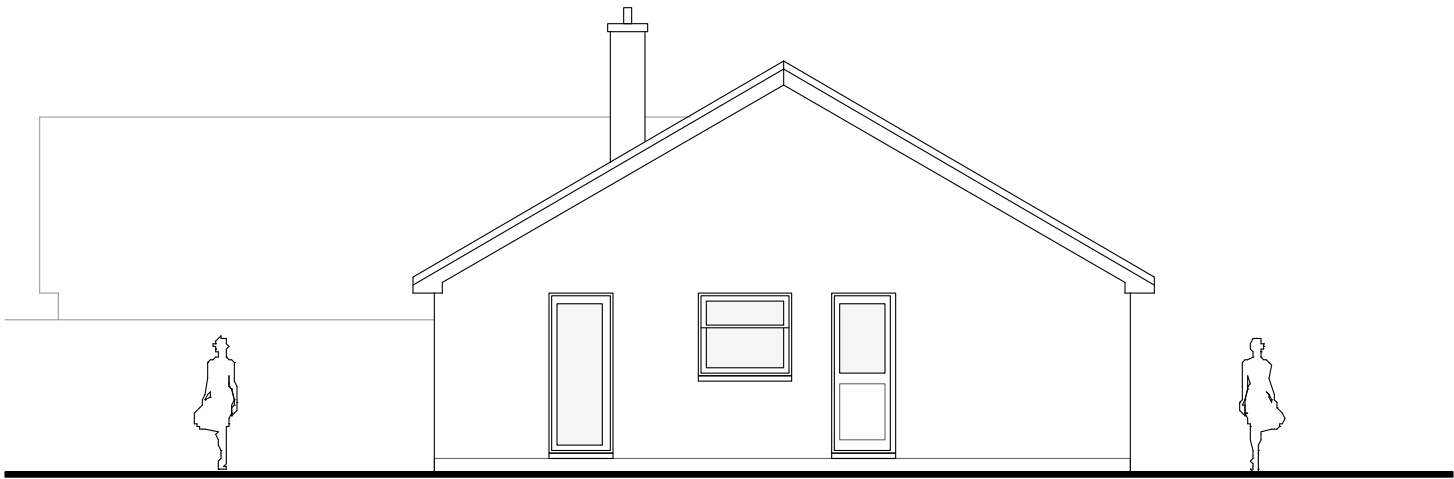

Existing **West Elevation** at 1:100 scale




Existing **East Elevation** at 1:100 scale




Existing **North Elevation** at 1:100 scale


0m 1m 2m 3m
SCALE BAR @ 1: 100

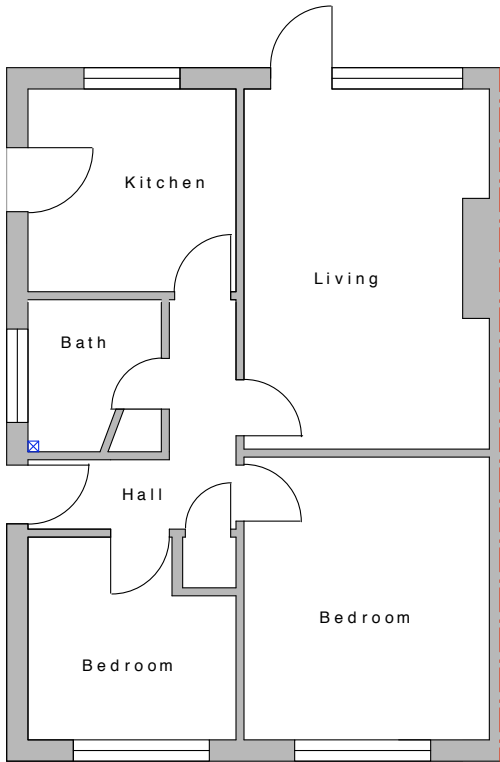

Existing **Ground Floor Plan** at 1:100 scale

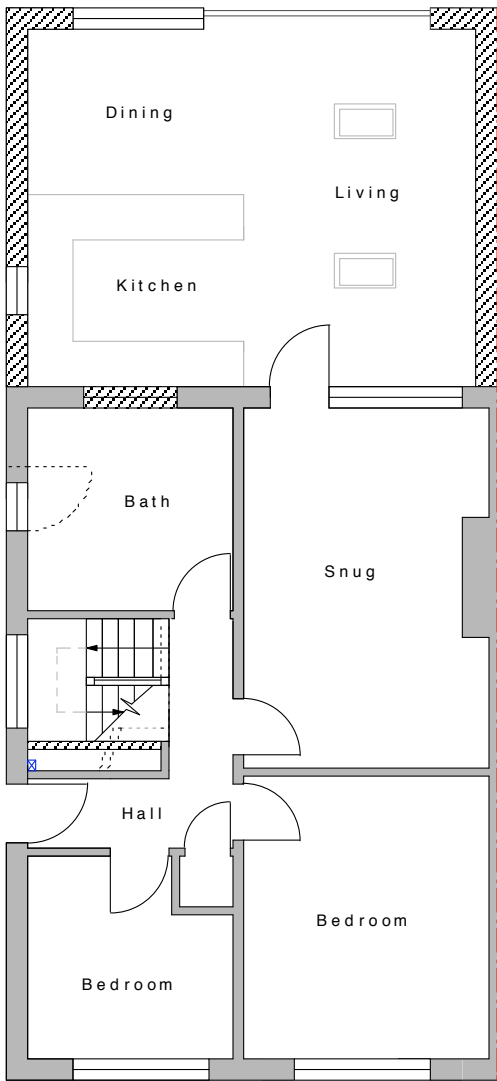


Proposed **Ground Floor Plan** at 1:100 scale

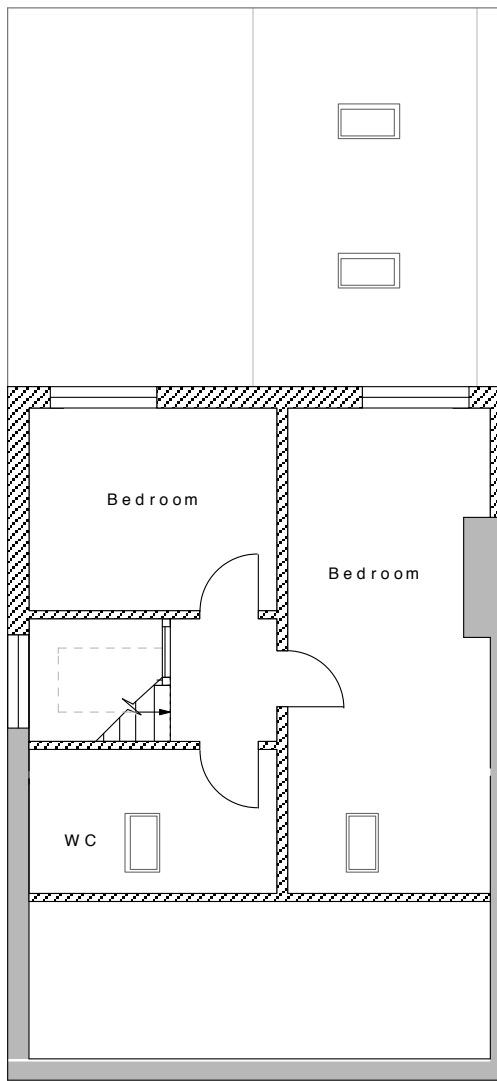

Proposed **First Floor Plan** at 1:100 scale

NOTE INFO PROVIDED BY THIRD PARTY.
ALL DIMENSIONS TO BE CHECKED ON SITE.
THESE ARE NOT SURVEY DRAWINGS.

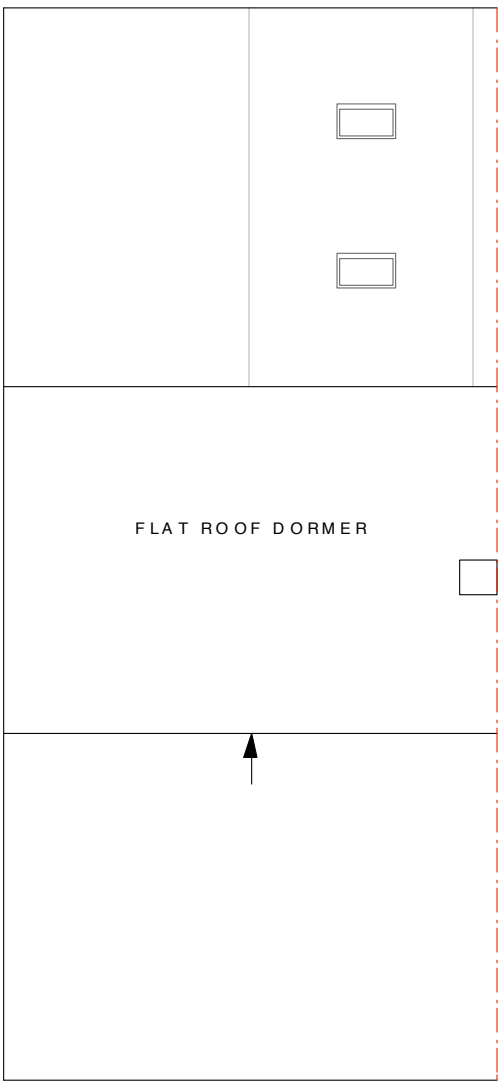

Proposed **Roof Plan** at 1:100 scale

CLIENT	Mr P Gilbert	DRAWING 001 Existing & Proposed Floor Plans & Elevations		NOTES Drawings are not to be scaled except for planning purposes. Room dimensions are approximate. All dimensions to be checked on site. All dimensions in mm's Drawings are subject to local authority approval. Drawings are subject to engineers design/ specification/ approval.	CORINTHIAN ARCHITECTURAL DESIGN 8 Davys Court, Funtington, Chichester, West Sussex. PO18 9LG 01243 576 078 > contact@corinthianad.co.uk > www.corinthianad.co.uk
SITE	9 Shirley Close, Pagham, West Sussex	REVISION	STATUS		
PROJECT	Proposed Extensions & Alterations	DATE 30 05 13	SCALE 1: 100 @ A3		