



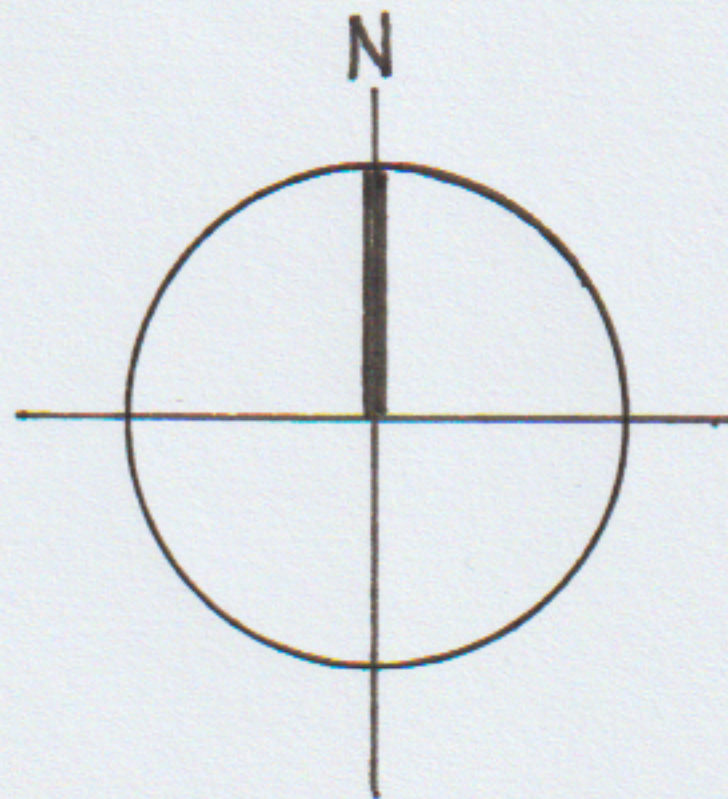

1:1250 LOCATION PLAN

REMOVE EXTENSION
DOTTED, FORM NEW
EXTENSION
HATCHED

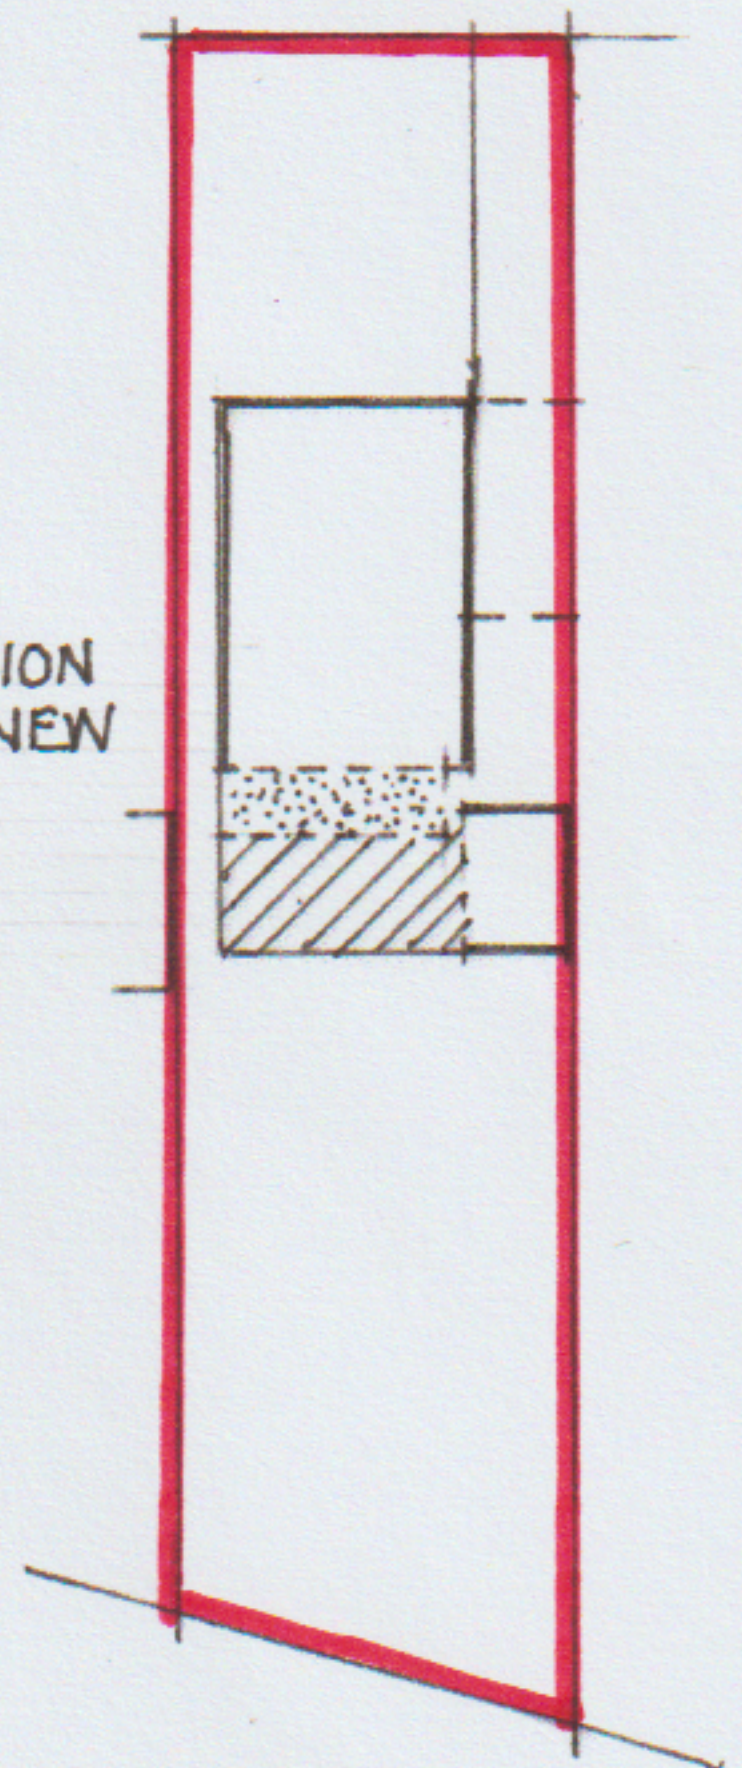

1:500 SITE PLAN

DRAWING:

LOCATION + SITE PLAN

Graham Nicolls Limited
BUILDING DESIGN AND TECHNOLOGY
grahamnicolls@hotmail.com
M: 07990 522709

PROJECT: 26 DRIFT ROAD.
DRAWING NUMBER: 010520/TP03
SCALE[S]: 1:500 + 1:1250 @ A4
DATE: 28.05.2020