





NOTE:

9. THIS DRAWING IS FOR PLANNING PURPOSES ONLY.
10. DETAILED SITE INVESTIGATIONS TO BE UNDERTAKEN PRIOR TO ANY WORKS COMMENCING ON SITE
11. NO STRUCTURAL WORKS TO BE UNDERTAKEN WITHOUT ENGINEERS AGREEMENT
12. NO WORKS TO COMMENCE PRIOR TO PLANNING CONSENT AND COMPLIANCE WITH PLANNING CONDITIONS

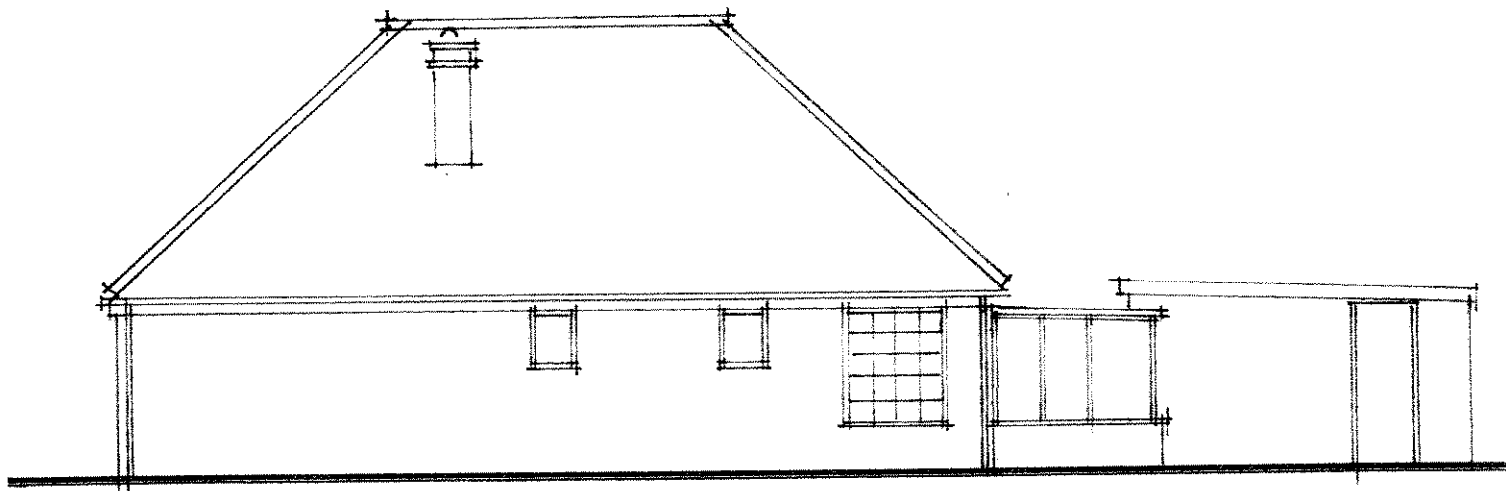

WEST ELEVATION AS EXISTING

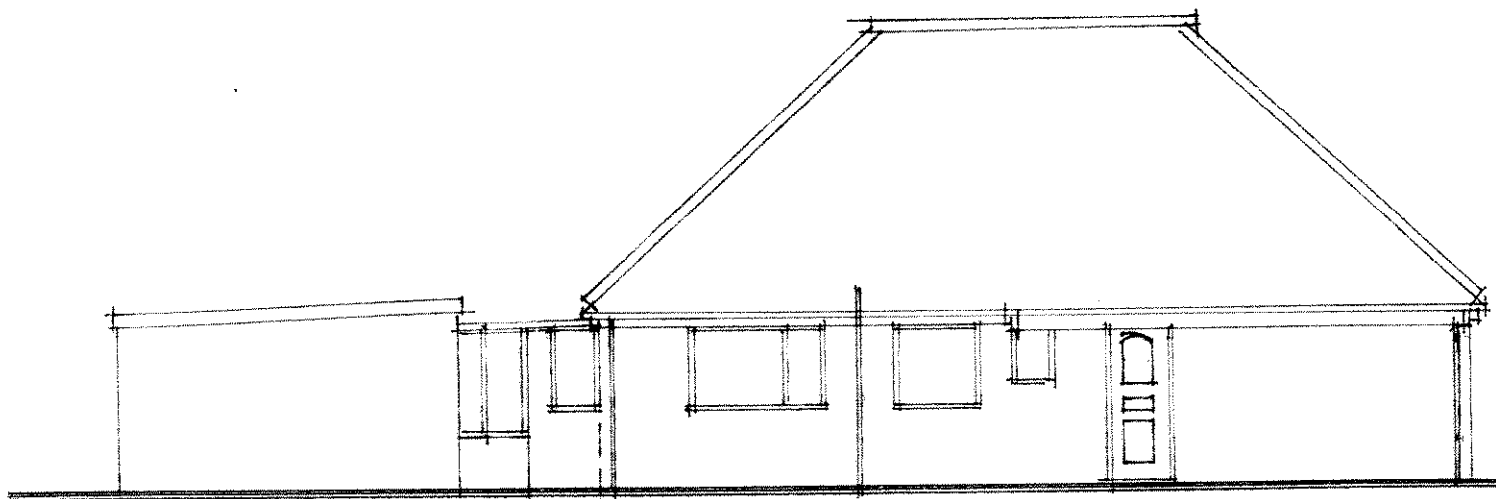

EAST ELEVATION AS EXISTING.

DRAWING:

SIDE ELEVATIONS AS EXISTING

Graham Nicolls Limited
BUILDING DESIGN AND TECHNOLOGY
grahamnicolls@hotmail.com
M: 07990 522709

PROJECT: 26 DRIFT ROAD
DRAWING NUMBER: D10520/SY.03
SCALE(S): 1:100 @ A4
DATE: 27.05.2020