





NOTE:

9. THIS DRAWING IS FOR PLANNING PURPOSES ONLY.
10. DETAILED SITE INVESTIGATIONS TO BE UNDERTAKEN PRIOR TO ANY WORKS COMMENCING ON SITE
11. NO STRUCTURAL WORKS TO BE UNDERTAKEN WITHOUT ENGINEERS AGREEMENT
12. NO WORKS TO COMMENCE PRIOR TO PLANNING CONSEN AND COMPLIANCE WITH PLANNING CONDITIONS

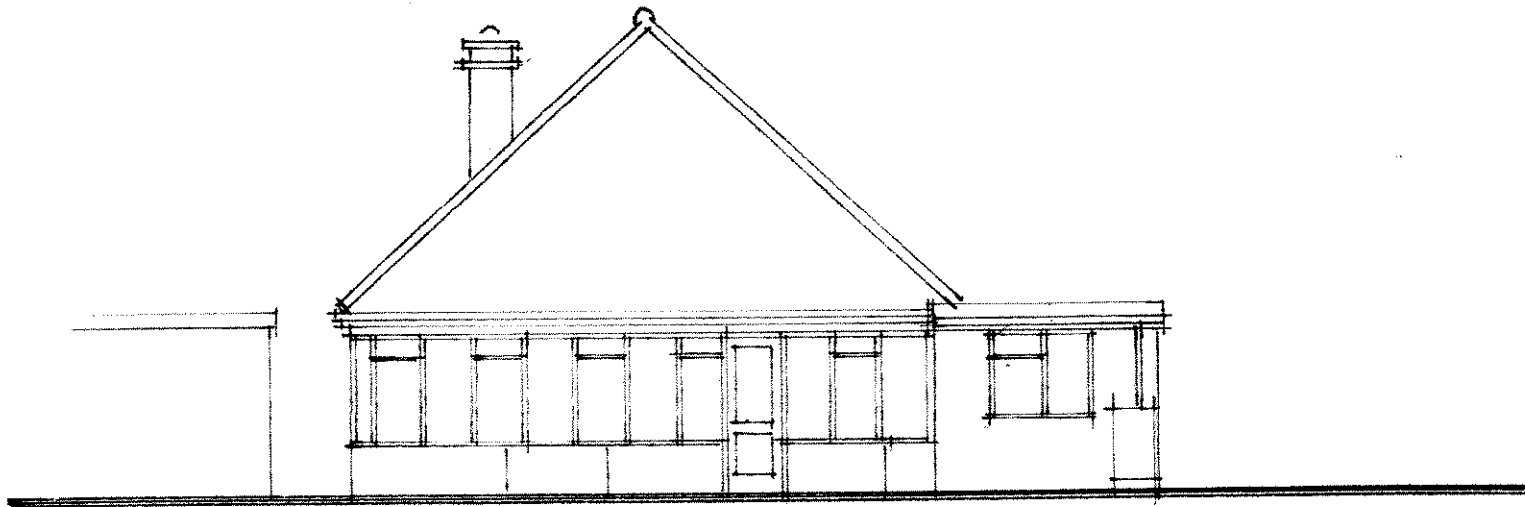

REAR ELEVATION AS EXISTING

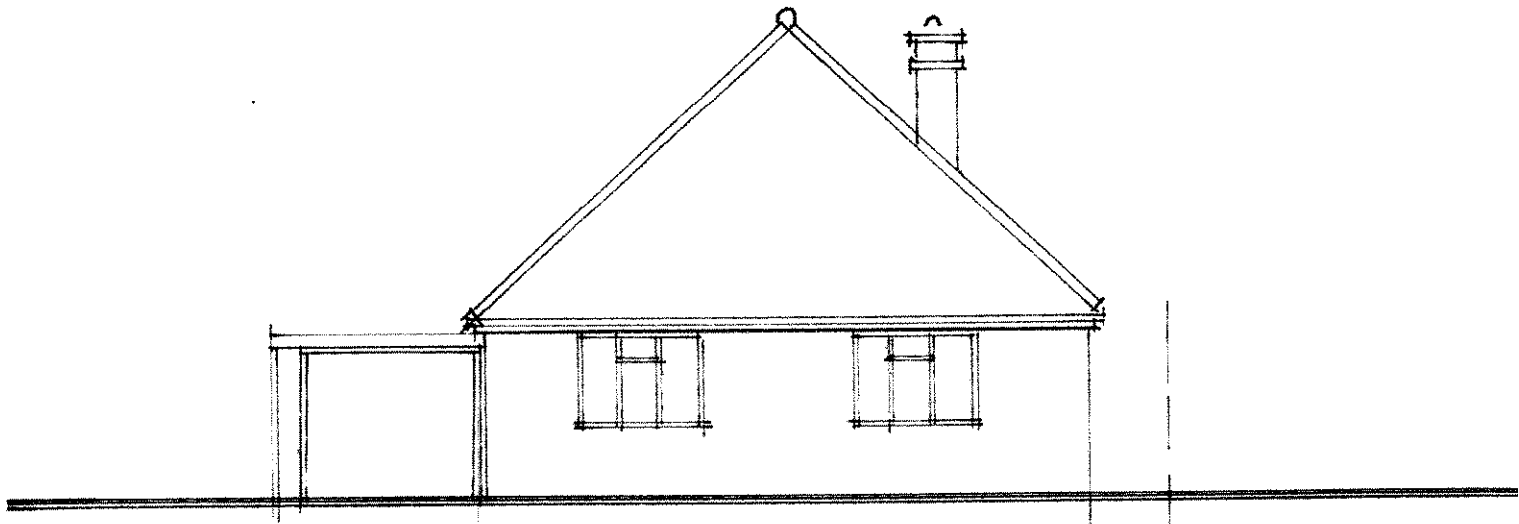

FRONT ELEVATION AS EXISTING.

DRAWING:

FRONT + REAR ELEVATIONS AS EXISTING.

Graham Nicolls Limited
BUILDING DESIGN AND TECHNOLOGY
grahamnicolls@hotmail.com
M: 07990 522709

PROJECT: 26 DRIFT ROAD
DRAWING NUMBER: 010520/SY.04
SCALE[S]: 1:100 @ A4
DATE: 27.05.2020