


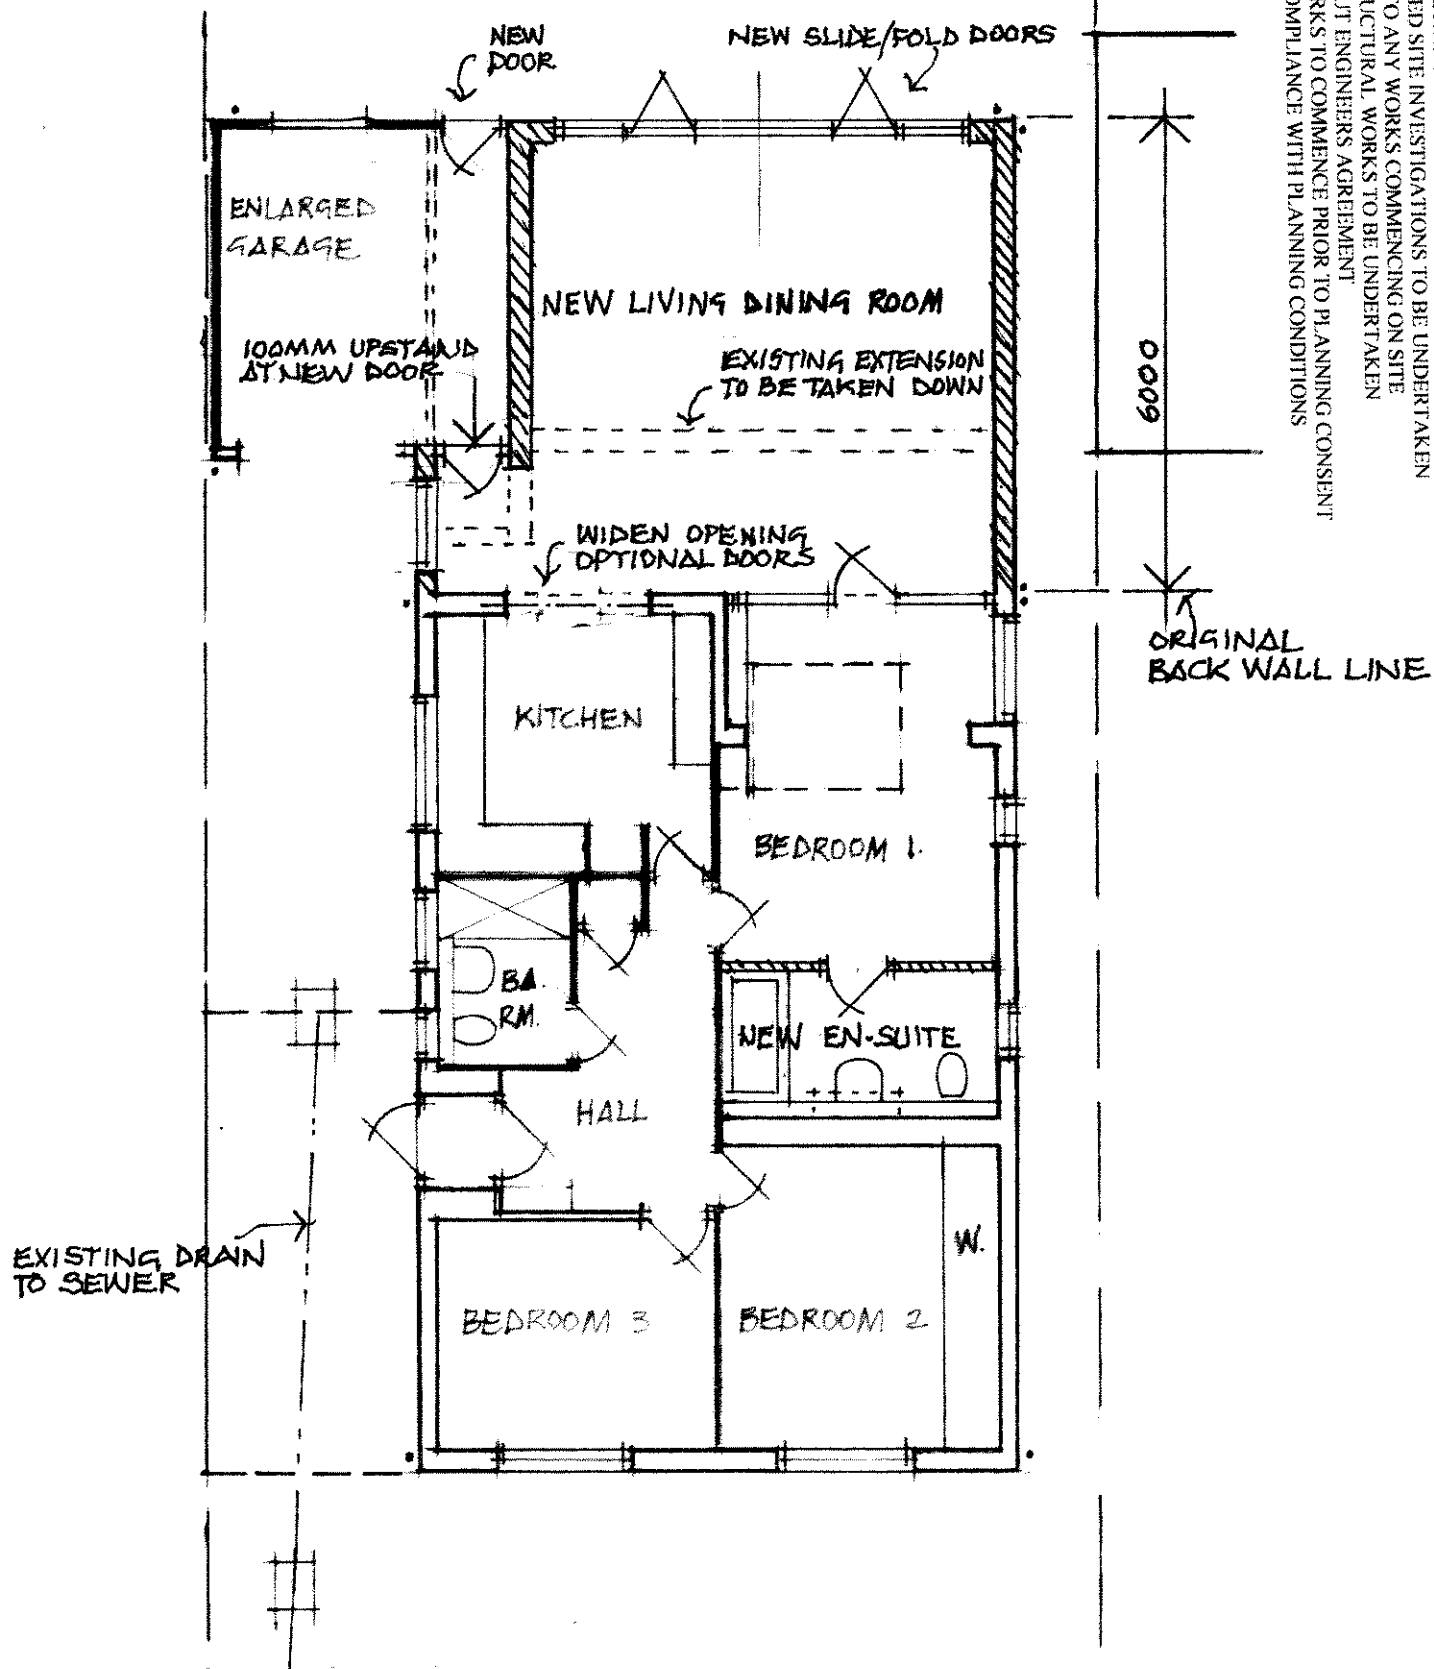

- NOTE:
13. THIS DRAWING IS FOR PLANNING PURPOSES ONLY.
 14. DETAILED SITE INVESTIGATIONS TO BE UNDERTAKEN PRIOR TO ANY WORKS COMMENCING ON SITE.
 15. NO STRUCTURAL WORKS TO BE UNDERTAKEN WITHOUT ENGINEERS AGREEMENT.
 16. NO WORKS TO COMMENCE PRIOR TO PLANNING CONSENT AND COMPLIANCE WITH PLANNING CONDITIONS.

DRAWING:

GROUND FLOOR PLAN / PROPOSED

Graham Nicolls Limited
BUILDING DESIGN AND TECHNOLOGY
grahamnicolls@hotmail.com
M: 07990 522709

PROJECT: 26 DRIFT ROAD.
DRAWING NUMBER: 010520/TP.01A
SCALE[S]: 1:100@A4
DATE: 22.05.2020
REV.A/28.05.2020 FOR TP.APPLN.