


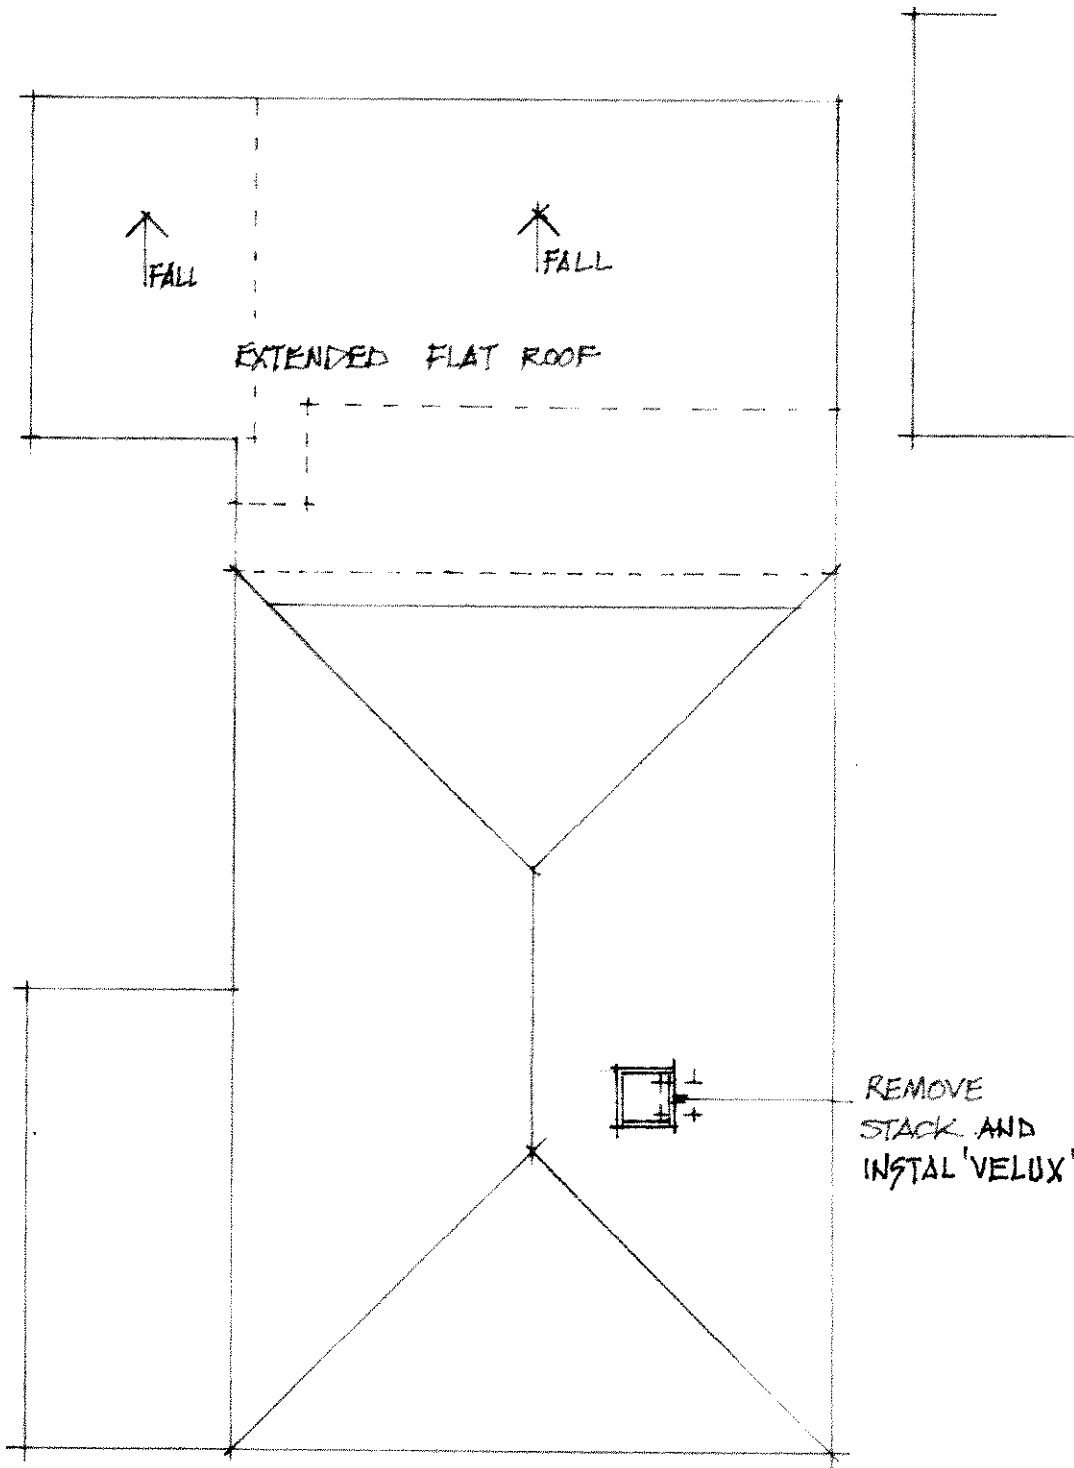

- NOTE:
5. THIS DRAWING IS FOR PLANNING PURPOSES ONLY.
 6. DETAILED SITE INVESTIGATIONS TO BE UNDERTAKEN PRIOR TO ANY WORKS COMMENCING ON SITE.
 7. NO STRUCTURAL WORKS TO BE UNDERTAKEN WITHOUT ENGINEERS AGREEMENT.
 8. NO WORKS TO COMMENCE PRIOR TO PLANNING CONSENT AND COMPLIANCE WITH PLANNING CONDITIONS.



DRAWING: **ROOF PLAN / PROPOSED**

Graham Nicolls Limited
 BUILDING DESIGN AND TECHNOLOGY
 grahamnicolls@hotmail.com
 M: 07990 522709

PROJECT: 26 DRIFT ROAD.
 DRAWING NUMBER: 010520/TP.02
 SCALE[S]: 1:100@A4
 DATE: 22.05.2020