




NOTE:

9. THIS DRAWING IS FOR PLANNING PURPOSES ONLY.
10. DETAILED SITE INVESTIGATIONS TO BE UNDERTAKEN PRIOR TO ANY WORKS COMMENCING ON SITE
11. NO STRUCTURAL WORKS TO BE UNDERTAKEN WITHOUT ENGINEERS AGREEMENT
12. NO WORKS TO COMMENCE PRIOR TO PLANNING CONSENT AND COMPLIANCE WITH PLANNING CONDITIONS


REMOVE STACK
ADD 'VELUX'

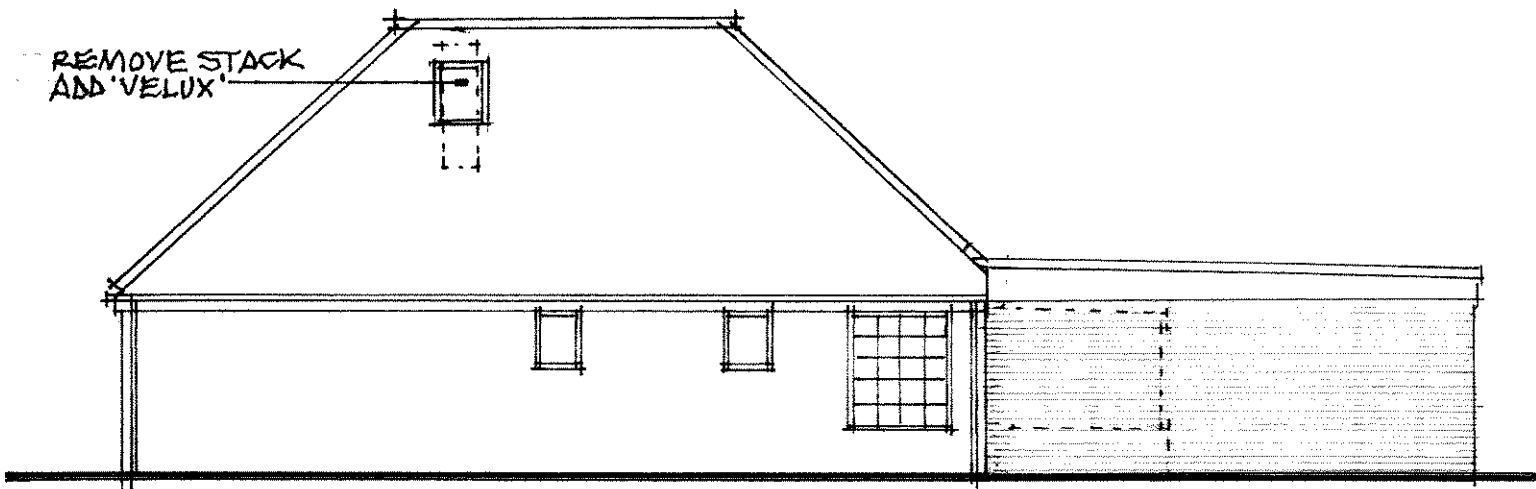

WEST ELEVATION AS PROPOSED

PAINTED BRICKWORK
TO MATCH EXISTING

EXTENSION ROOF TO
INCORPORATE
EXISTING GARAGE

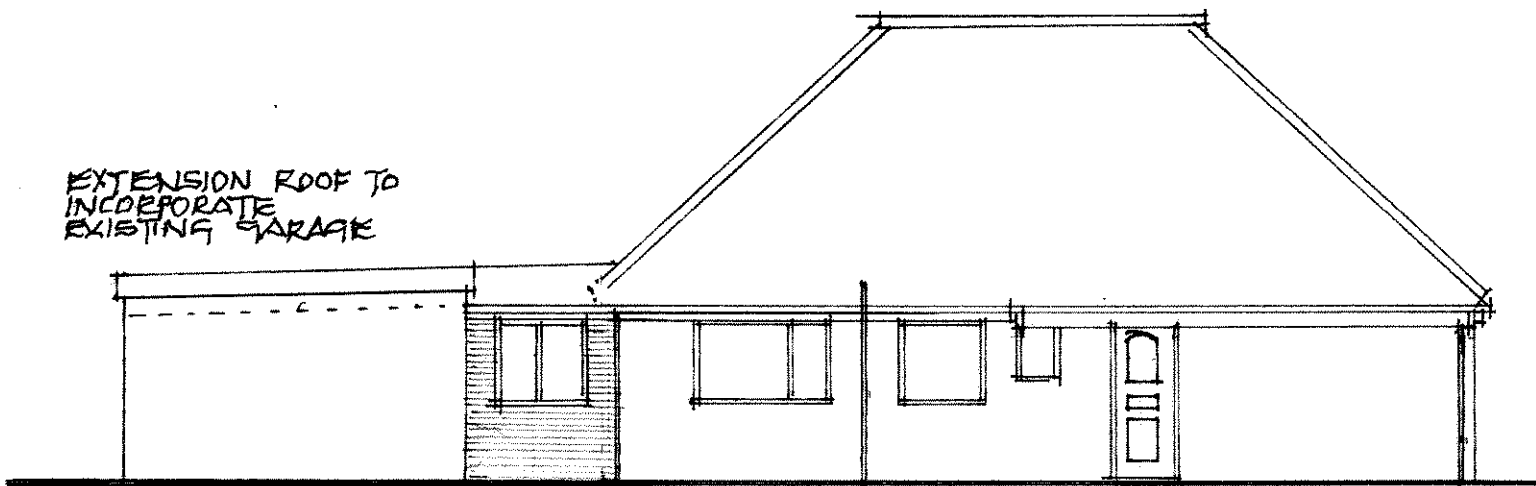

EAST ELEVATION AS PROPOSED

DRAWING:

SIDE ELEVATIONS AS PROPOSED

Graham Nicolls Limited
BUILDING DESIGN AND TECHNOLOGY
grahamnicolls@hotmail.com
M: 07990 522709

PROJECT: 26 DRIFT ROAD
DRAWING NUMBER: D10520/TP.05
SCALE[S]: 1:100 @ A4
DATE: 27.05.2020