




NOTE:


9. THIS DRAWING IS FOR PLANNING PURPOSES ONLY.
10. DETAILED SITE INVESTIGATIONS TO BE UNDERTAKEN PRIOR TO ANY WORKS COMMENCING ON SITE
11. NO STRUCTURAL WORKS TO BE UNDERTAKEN WITHOUT ENGINEERS AGREEMENT
12. NO WORKS TO COMMENCE PRIOR TO PLANNING CONSENT AND COMPLIANCE WITH PLANNING CONDITIONS

REMOVE STACK
ADD VELUX

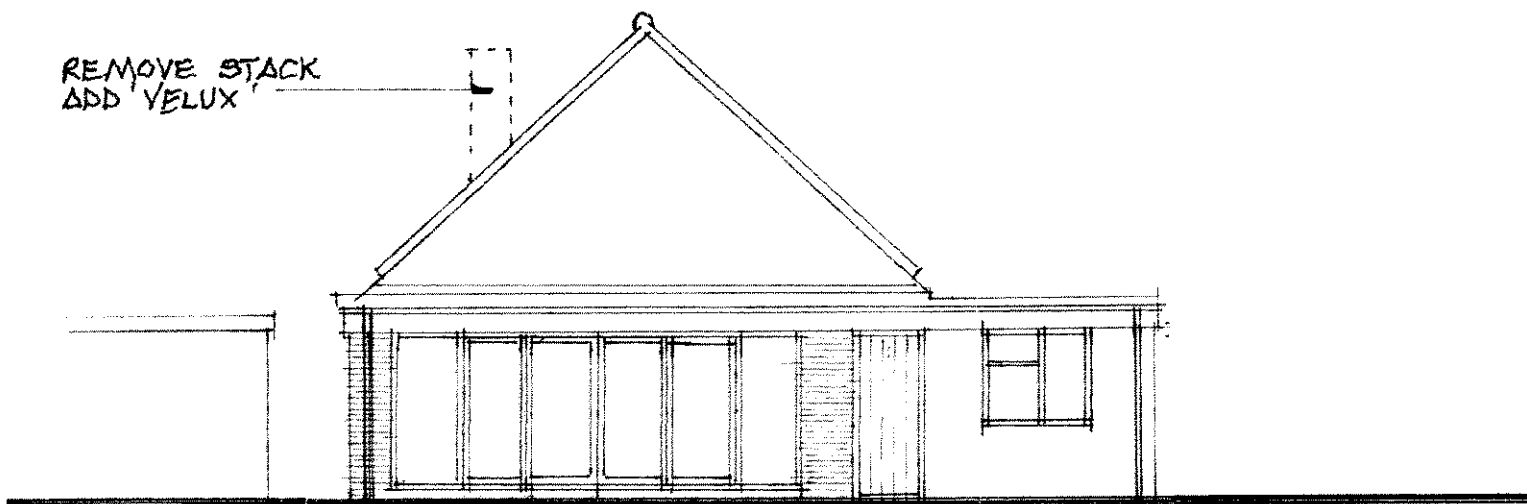

REAR ELEVATION AS PROPOSED

ROOF: LEAD COLOUR G.R.P.
BRICK: WHITE PAINTED AS EXISTING
DOORS: PAINTED TIMBER TO GARAGE
POWDER COATED TO NEW
EXTENSION

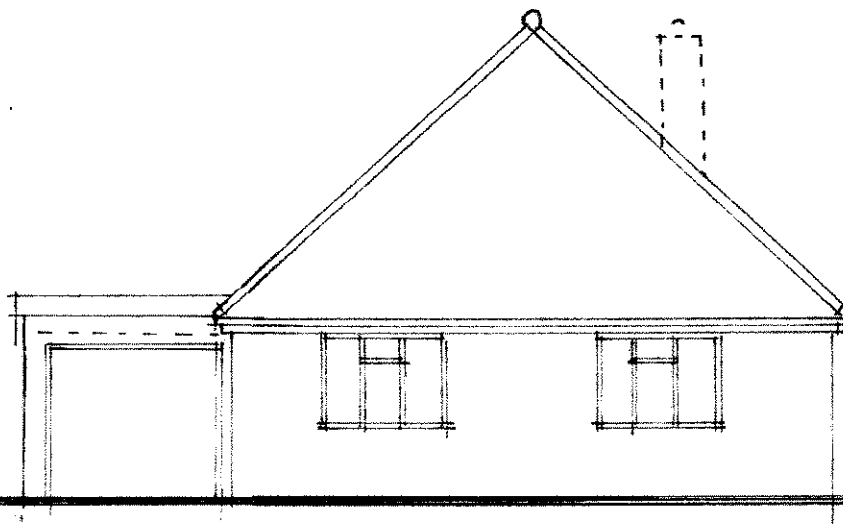

FRONT ELEVATION AS PROPOSED

DRAWING:

FRONT + REAR ELEVATIONS AS PROPOSED

Graham Nicolls Limited

BUILDING DESIGN AND TECHNOLOGY

grahamnicolls@hotmail.com

M: 07990 522709

PROJECT: 26 DRIFT ROAD

DRAWING NUMBER: 010520/TP.06

SCALE[S]: 1:100 @ A4

DATE: 27.05.2020